



This drawing may be scaled with reference to the scale bar for planning application purposes only. Do not scale for any other purpose, use only annotated dimensions. All dimensions are to be checked by parties using the drawing, and any errors or omissions are to be reported to Weston & Co Architects Ltd.

Rev.	Date	Note	Author	Checked

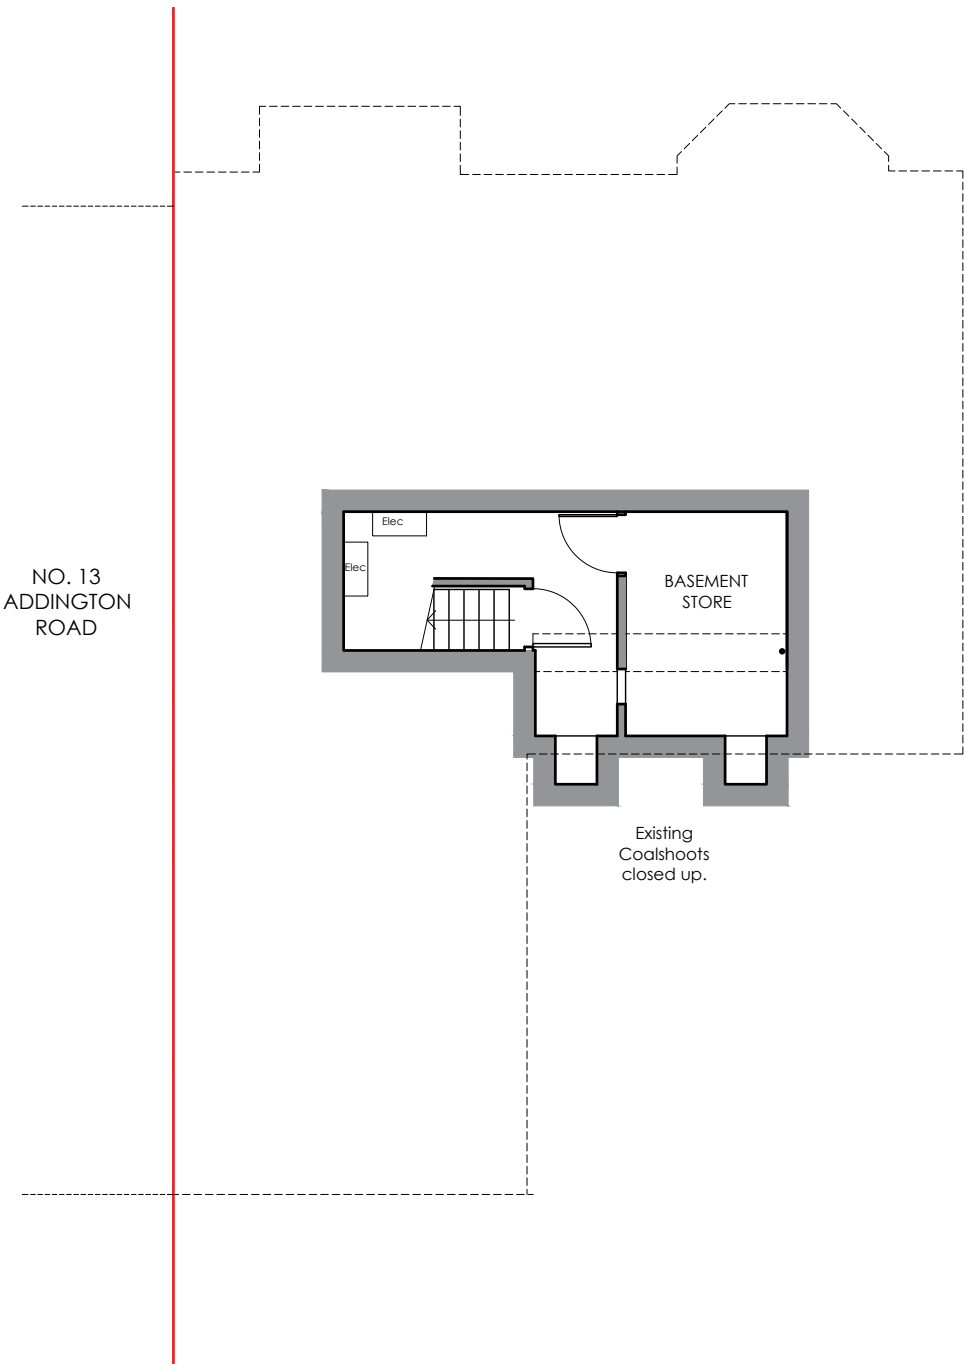


EXISTING BASEMENT PLAN

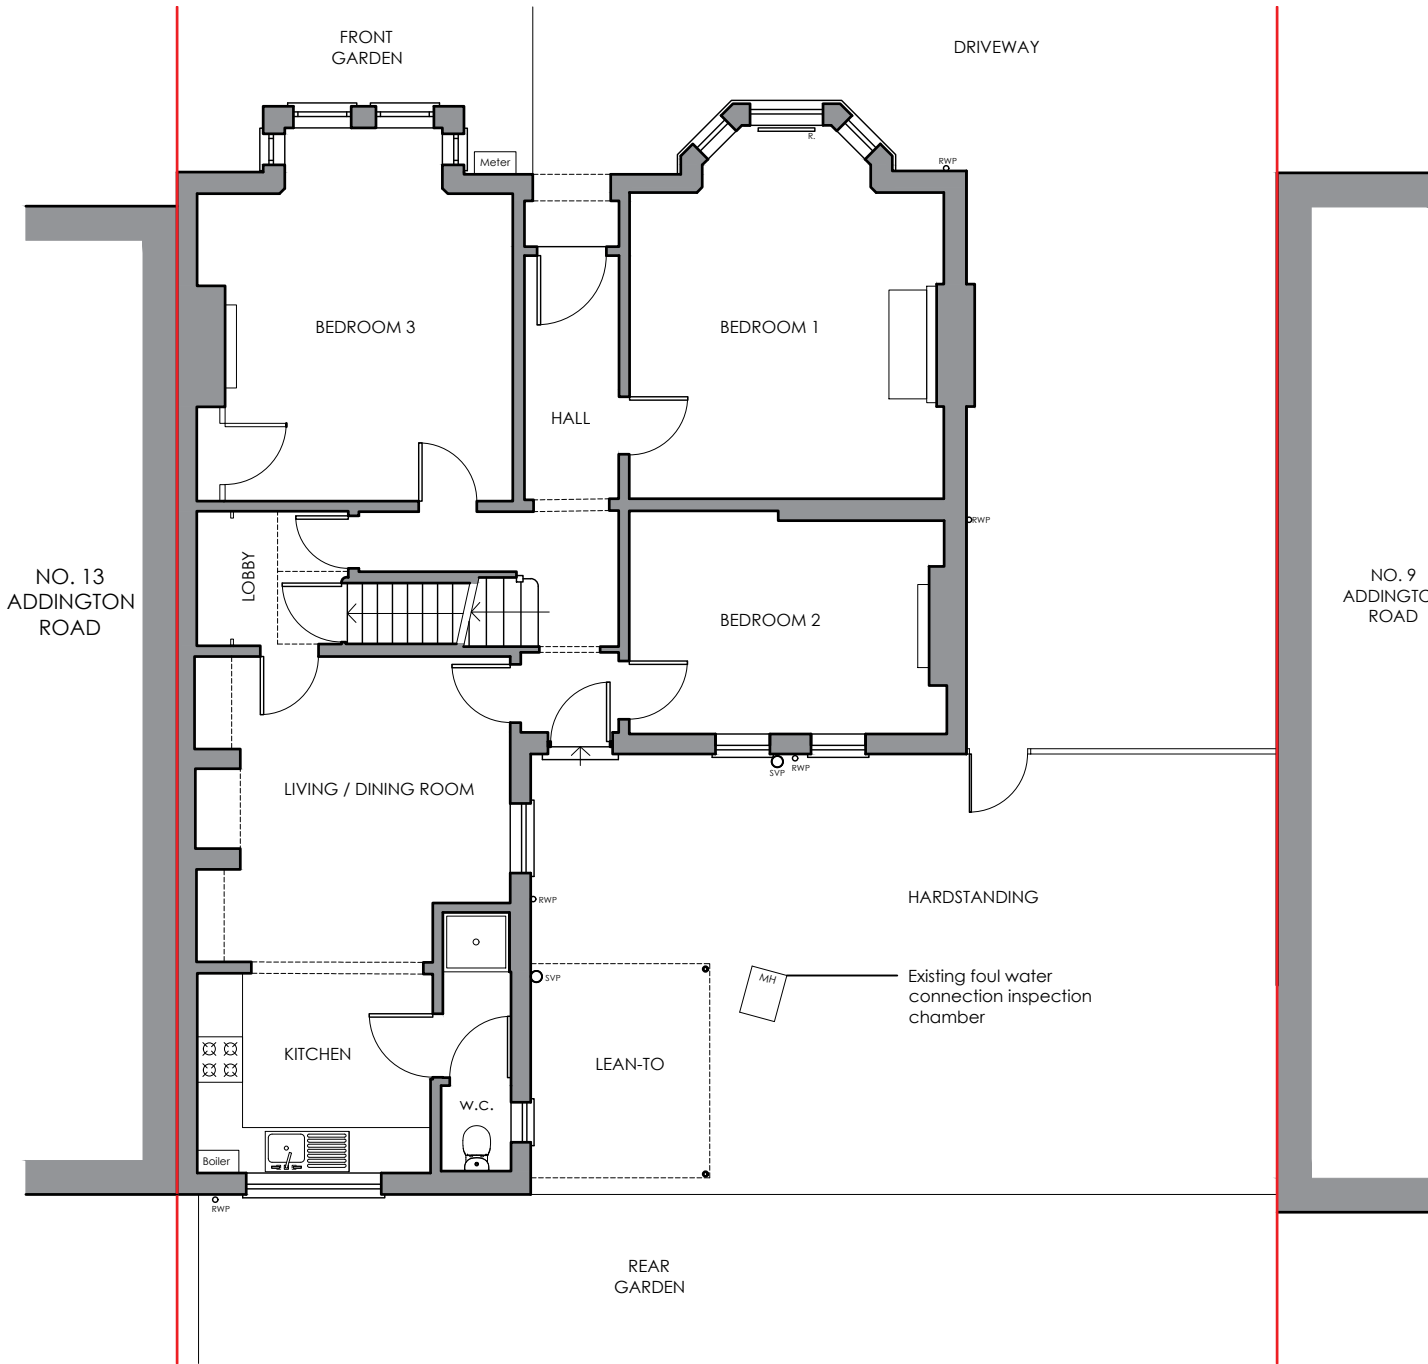

EXISTING GROUND FLOOR PLAN



Application Site Boundary

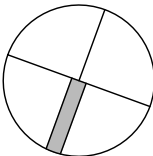

NORTH

Project	Refurbishment & Extension 11 Addington Road Reading RG1 5PW					Drawing	Existing Basement & Ground Floor Plan						
						Job-Dwg Number	18019-PL-04			Rev.	-		
Client	Turner Property					WESTON + CO ARCHITECTS Watlington House 44 Watlington Street Reading, RG1 4RJ T. 0118 375 0252 www.weston-co.com							
Status	Planning												
Scale	1/100			Sheet Size							A3		
Author	JT	Checked	CTW	Date	26/11/2019								