


Important Information:

All information contained in this drawing (including digital data) should be checked and verified prior to any fabrication or construction.

Survey Legend

[illegible]

North:

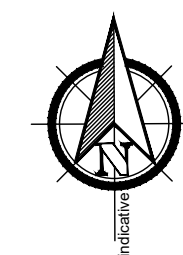

Grid:	Local Grid
Levelling:	Ground Floor Level as shown Value used 50.00m


Drawing Title: Floor & Site Plan

Site Address: Co-Op Building
75-81 Southampton Street
Reading
RG1 2QU


Client: Perfect Property Developments

Surveyor	MM	Drawn By	WB	Verified By	AF	Date	27.0
CM No: CM/21448/P				Rev:			
Scale: 1:50m @ A0				Date: September 2021			




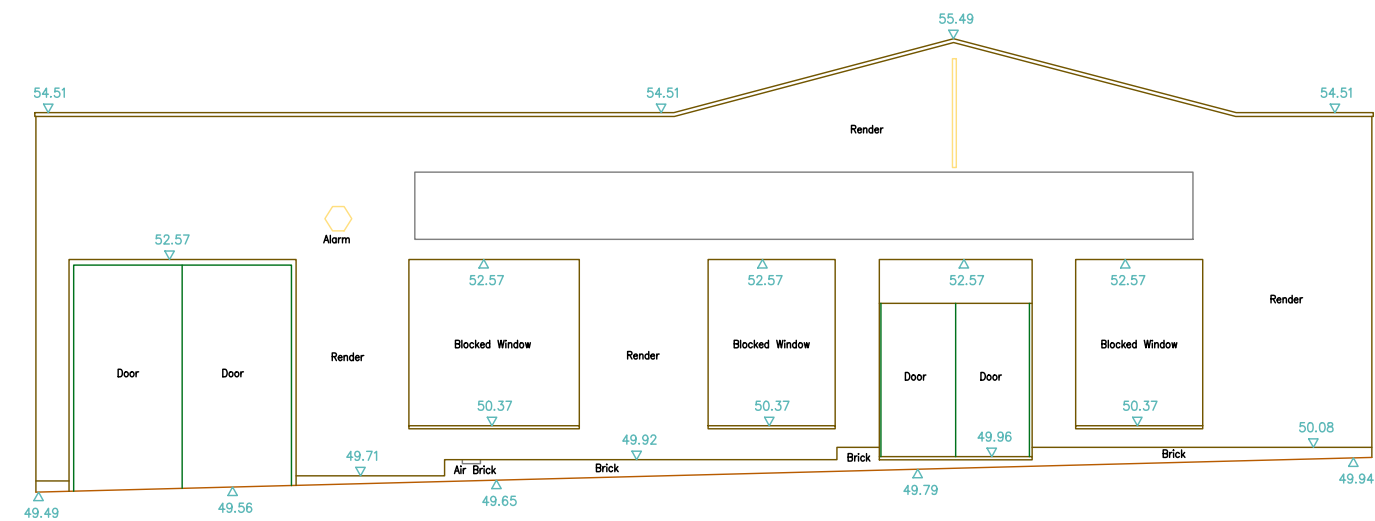


West Elevation
Datum 48.00m

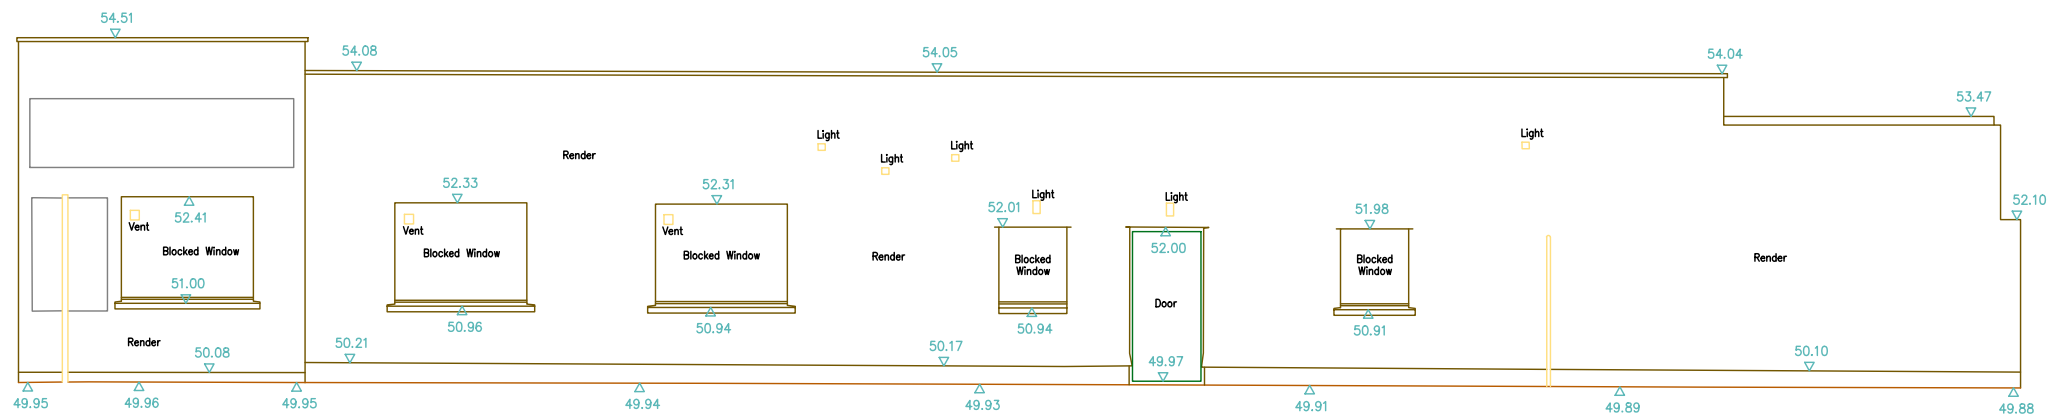

South Elevation
Datum 48.00m

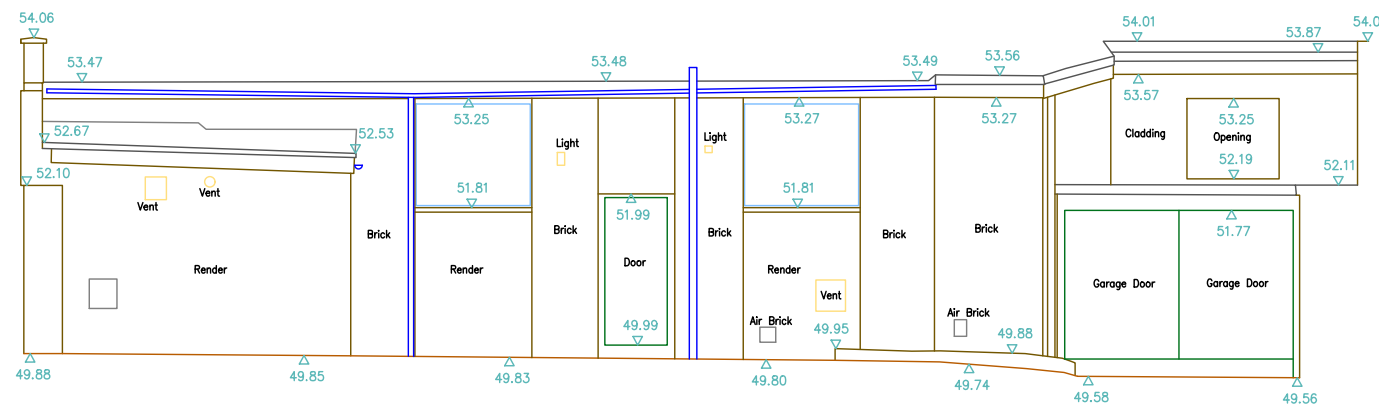

East Elevation
Datum 48.00m

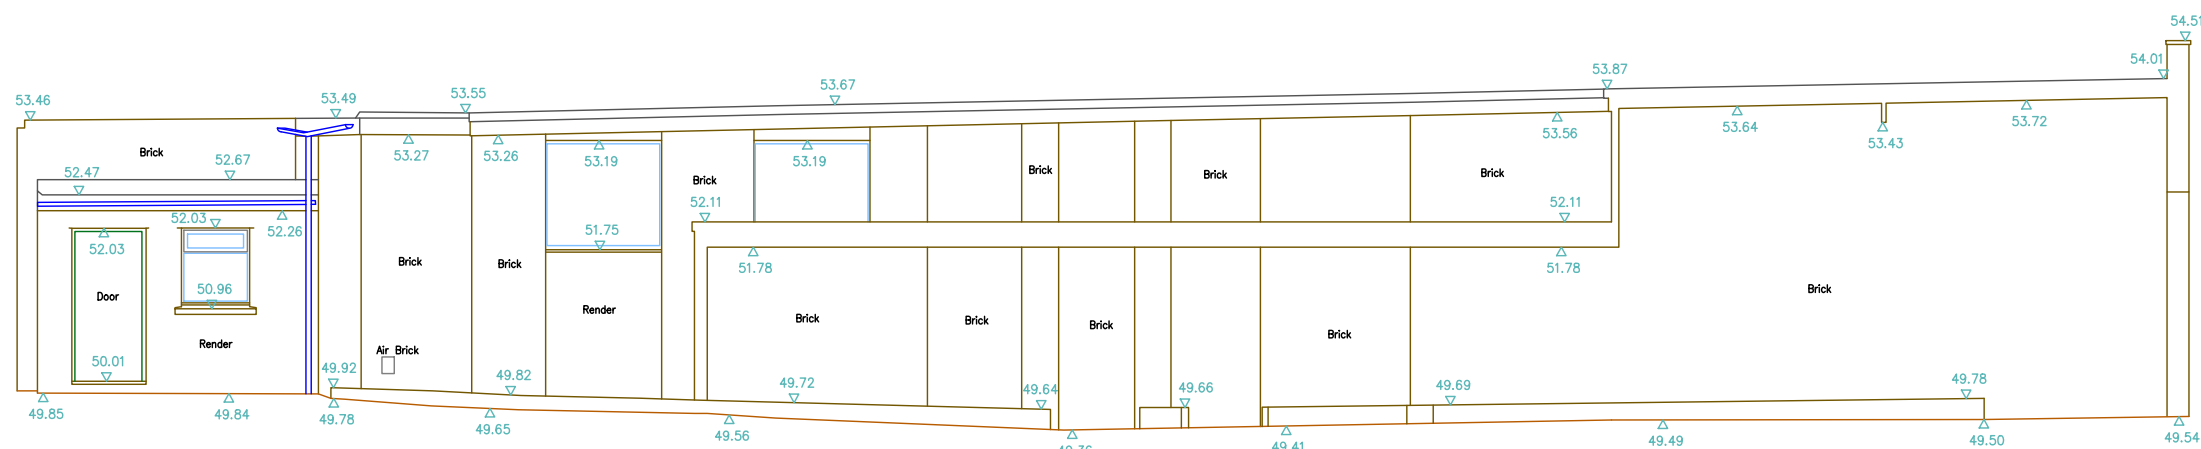

North Elevation
Datum 48.00m

Important Information:

All information contained in this drawing (including digital data) should be checked and verified prior to any fabrication or construction.

North:



Grid: Local Grid
Levelling: Ground Floor Level as shown.
Value used 50.00m

Drawing Title:
Elevations

Site Address:
Co-Op Building
75-81 Southampton Street
Reading
RG1 2QU

Client:
Perfect Property Developments

Surveyor: MM Drawn By: WB Verified By: AF Date: 27.09.21

CM No: CM21448/ELE Rev:

Scale: 1:100m @ A2 Date: September 2021

Cadmap Ltd
Unit 131 Dunsfold Park
Cranleigh
Surrey, GU8 8TB
T: 01483 429385
E: info@cadmap.co.uk
W: www.cadmap.co.uk

