


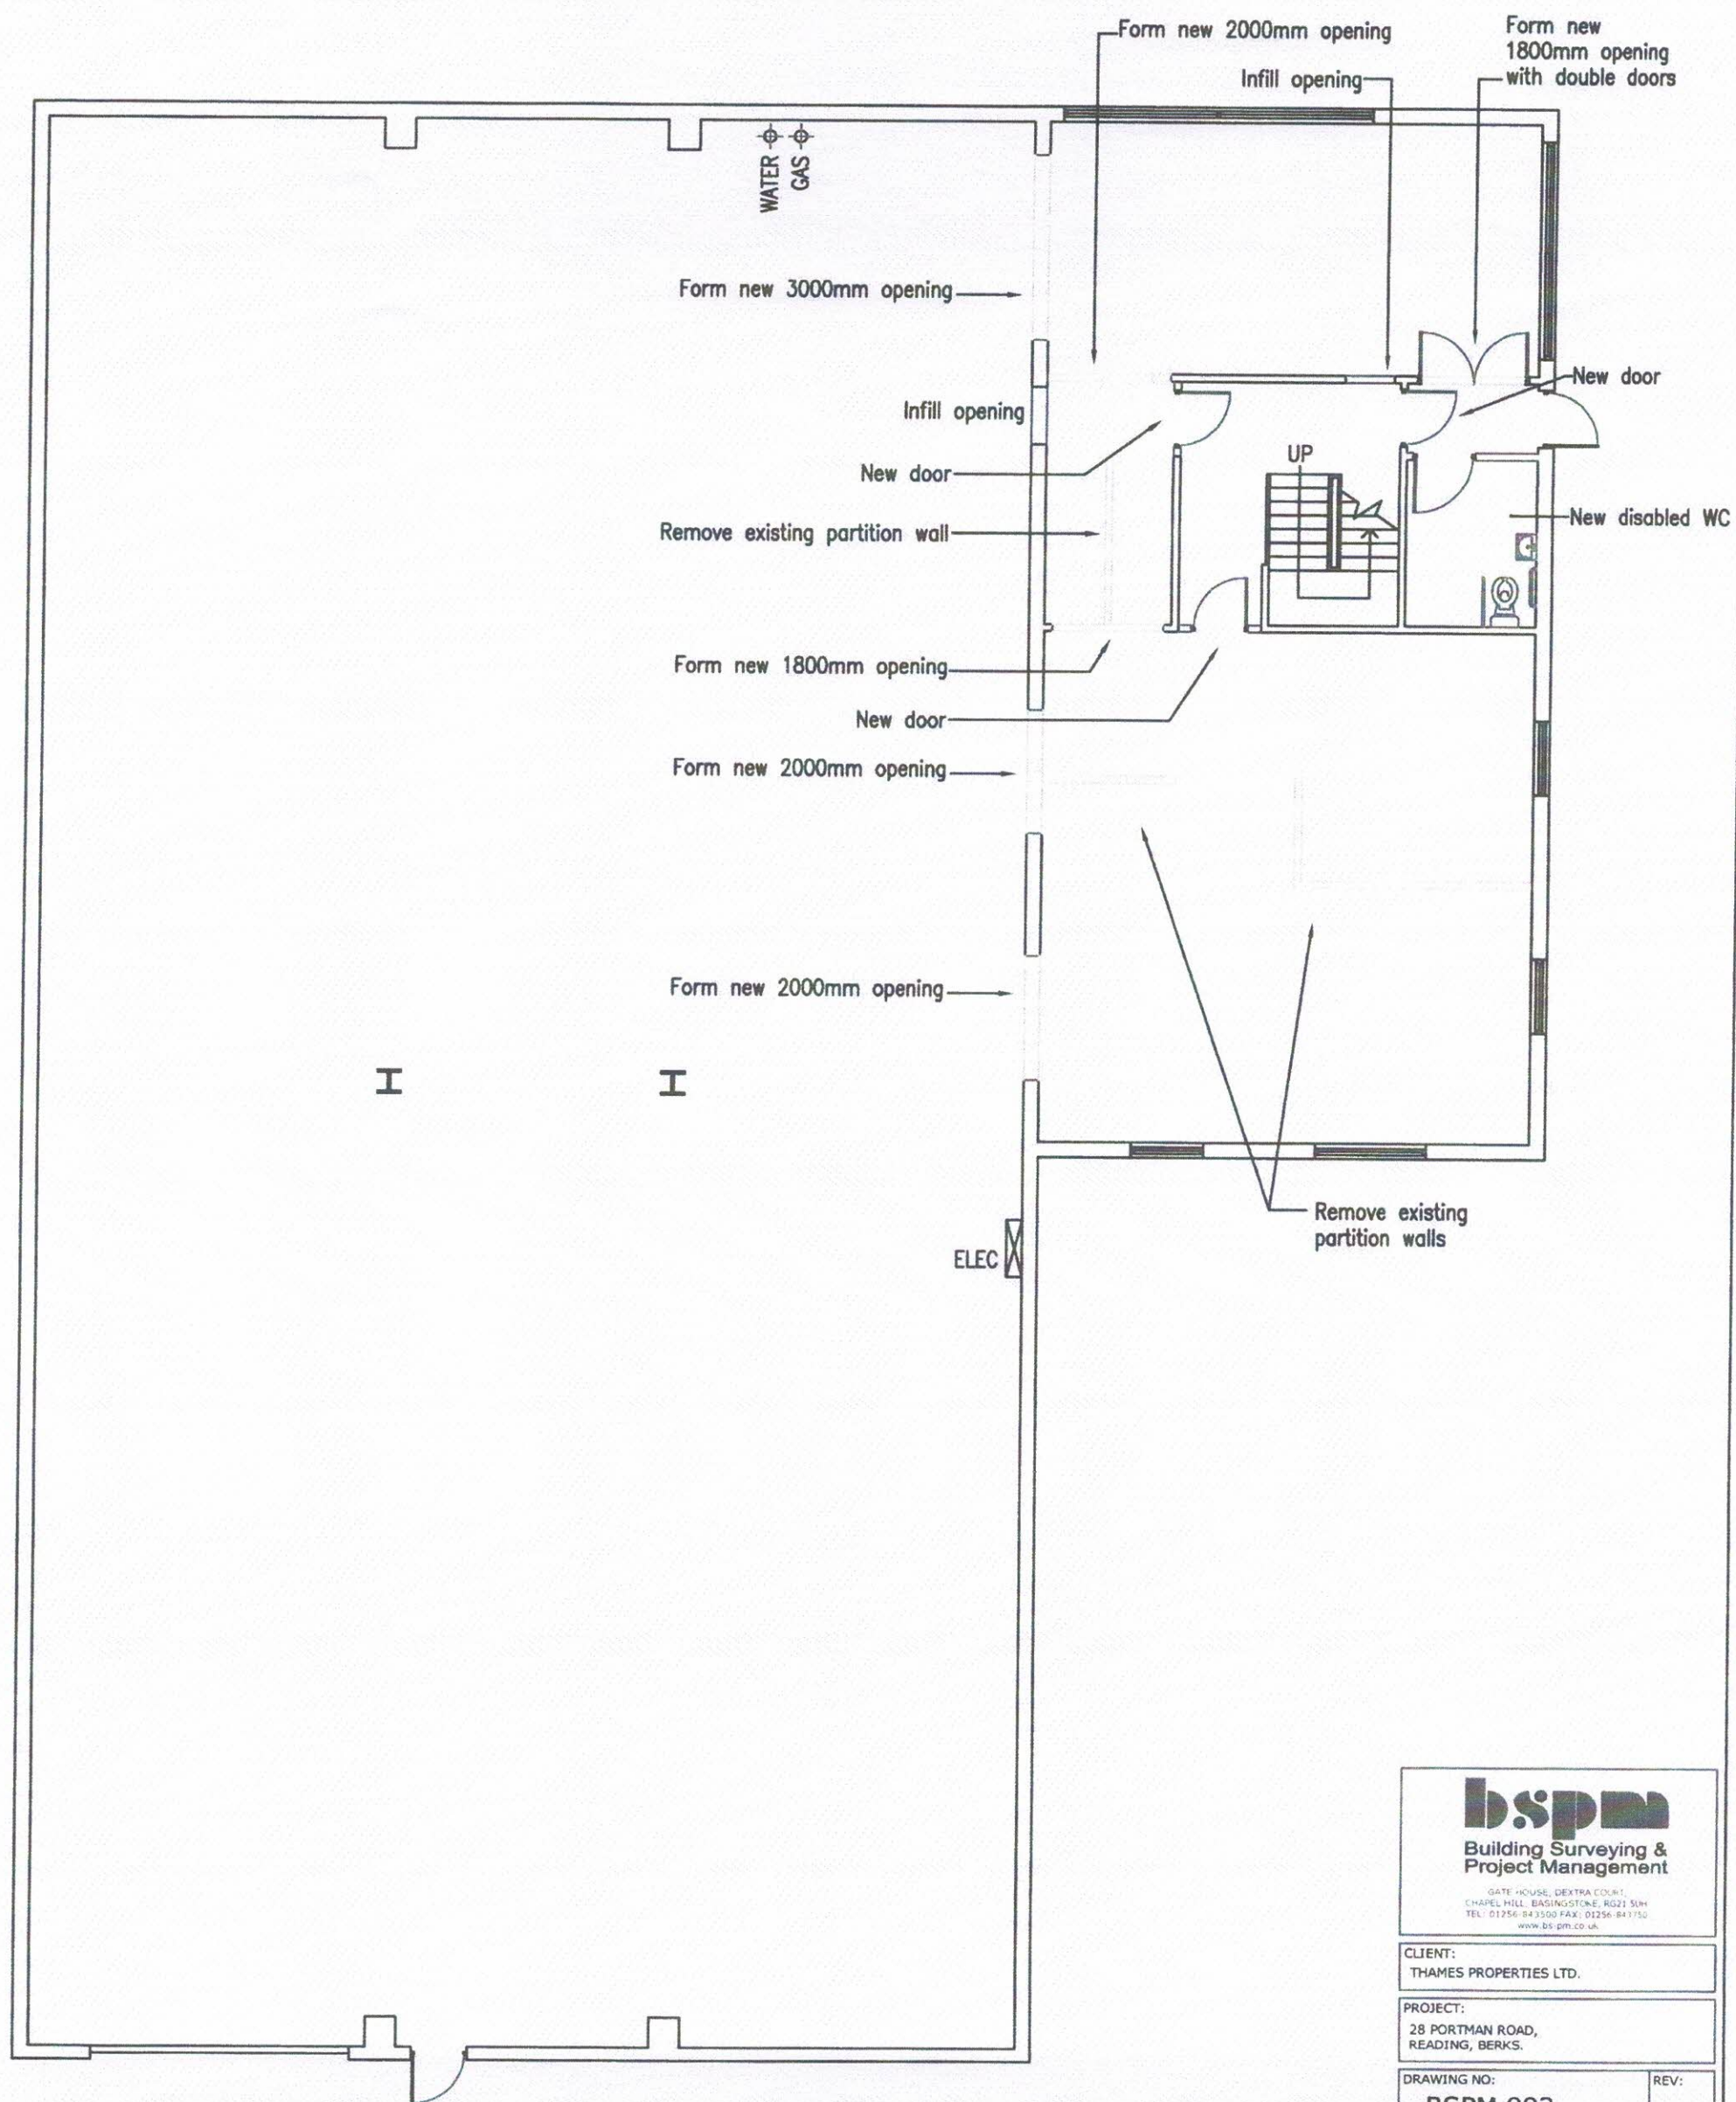

1 0 1 2 3 4 5

Metres

Scale 1:100

bspm
Building Surveying &
Project Management

GATE HOUSE, DEXTRA COURT
CHAPEL HILL, BASINGSTONE, RG21 5JH
TEL: 01256 843500 FAX: 01256 847750
www.bs-pm.co.uk

CLIENT:
THAMES PROPERTIES LTD.

PROJECT:
28 PORTMAN ROAD,
READING, BERKS.

DRAWING NO:
BSPM 003

REV:
-

DRAWING TITLE:
GROUND FLOOR PLAN
AS PROPOSED.

DATE:
SEPTEMBER '15

SCALE:
1:100@A3