


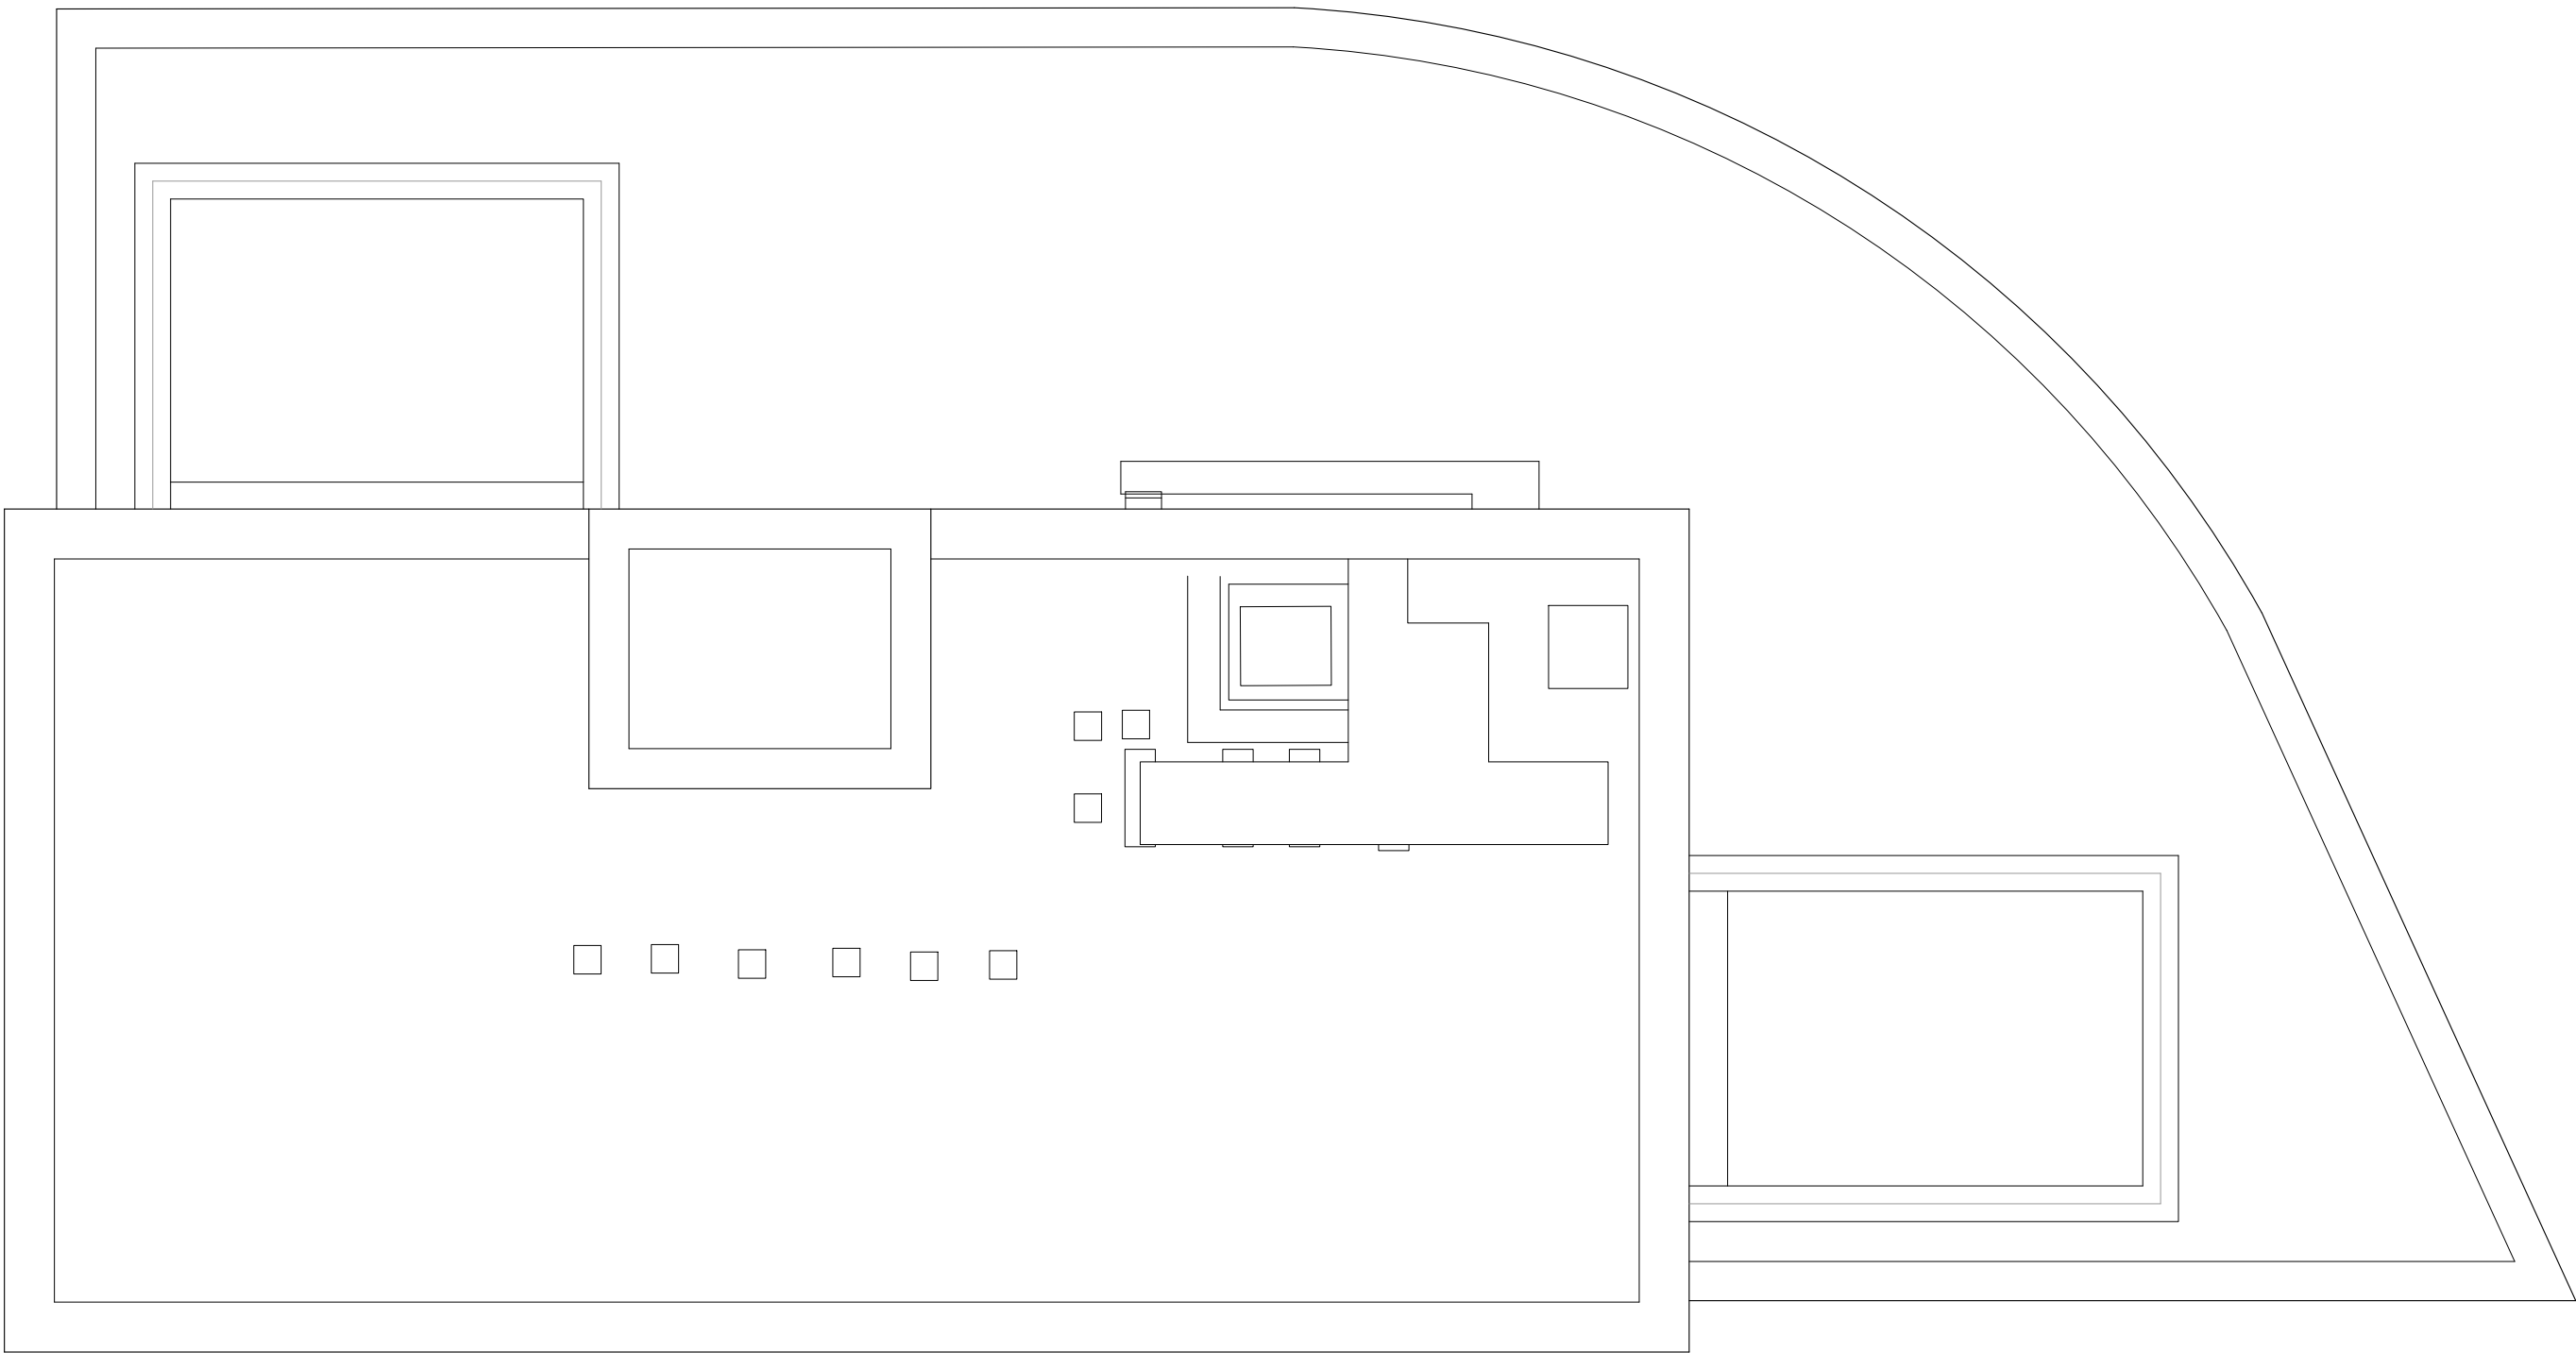


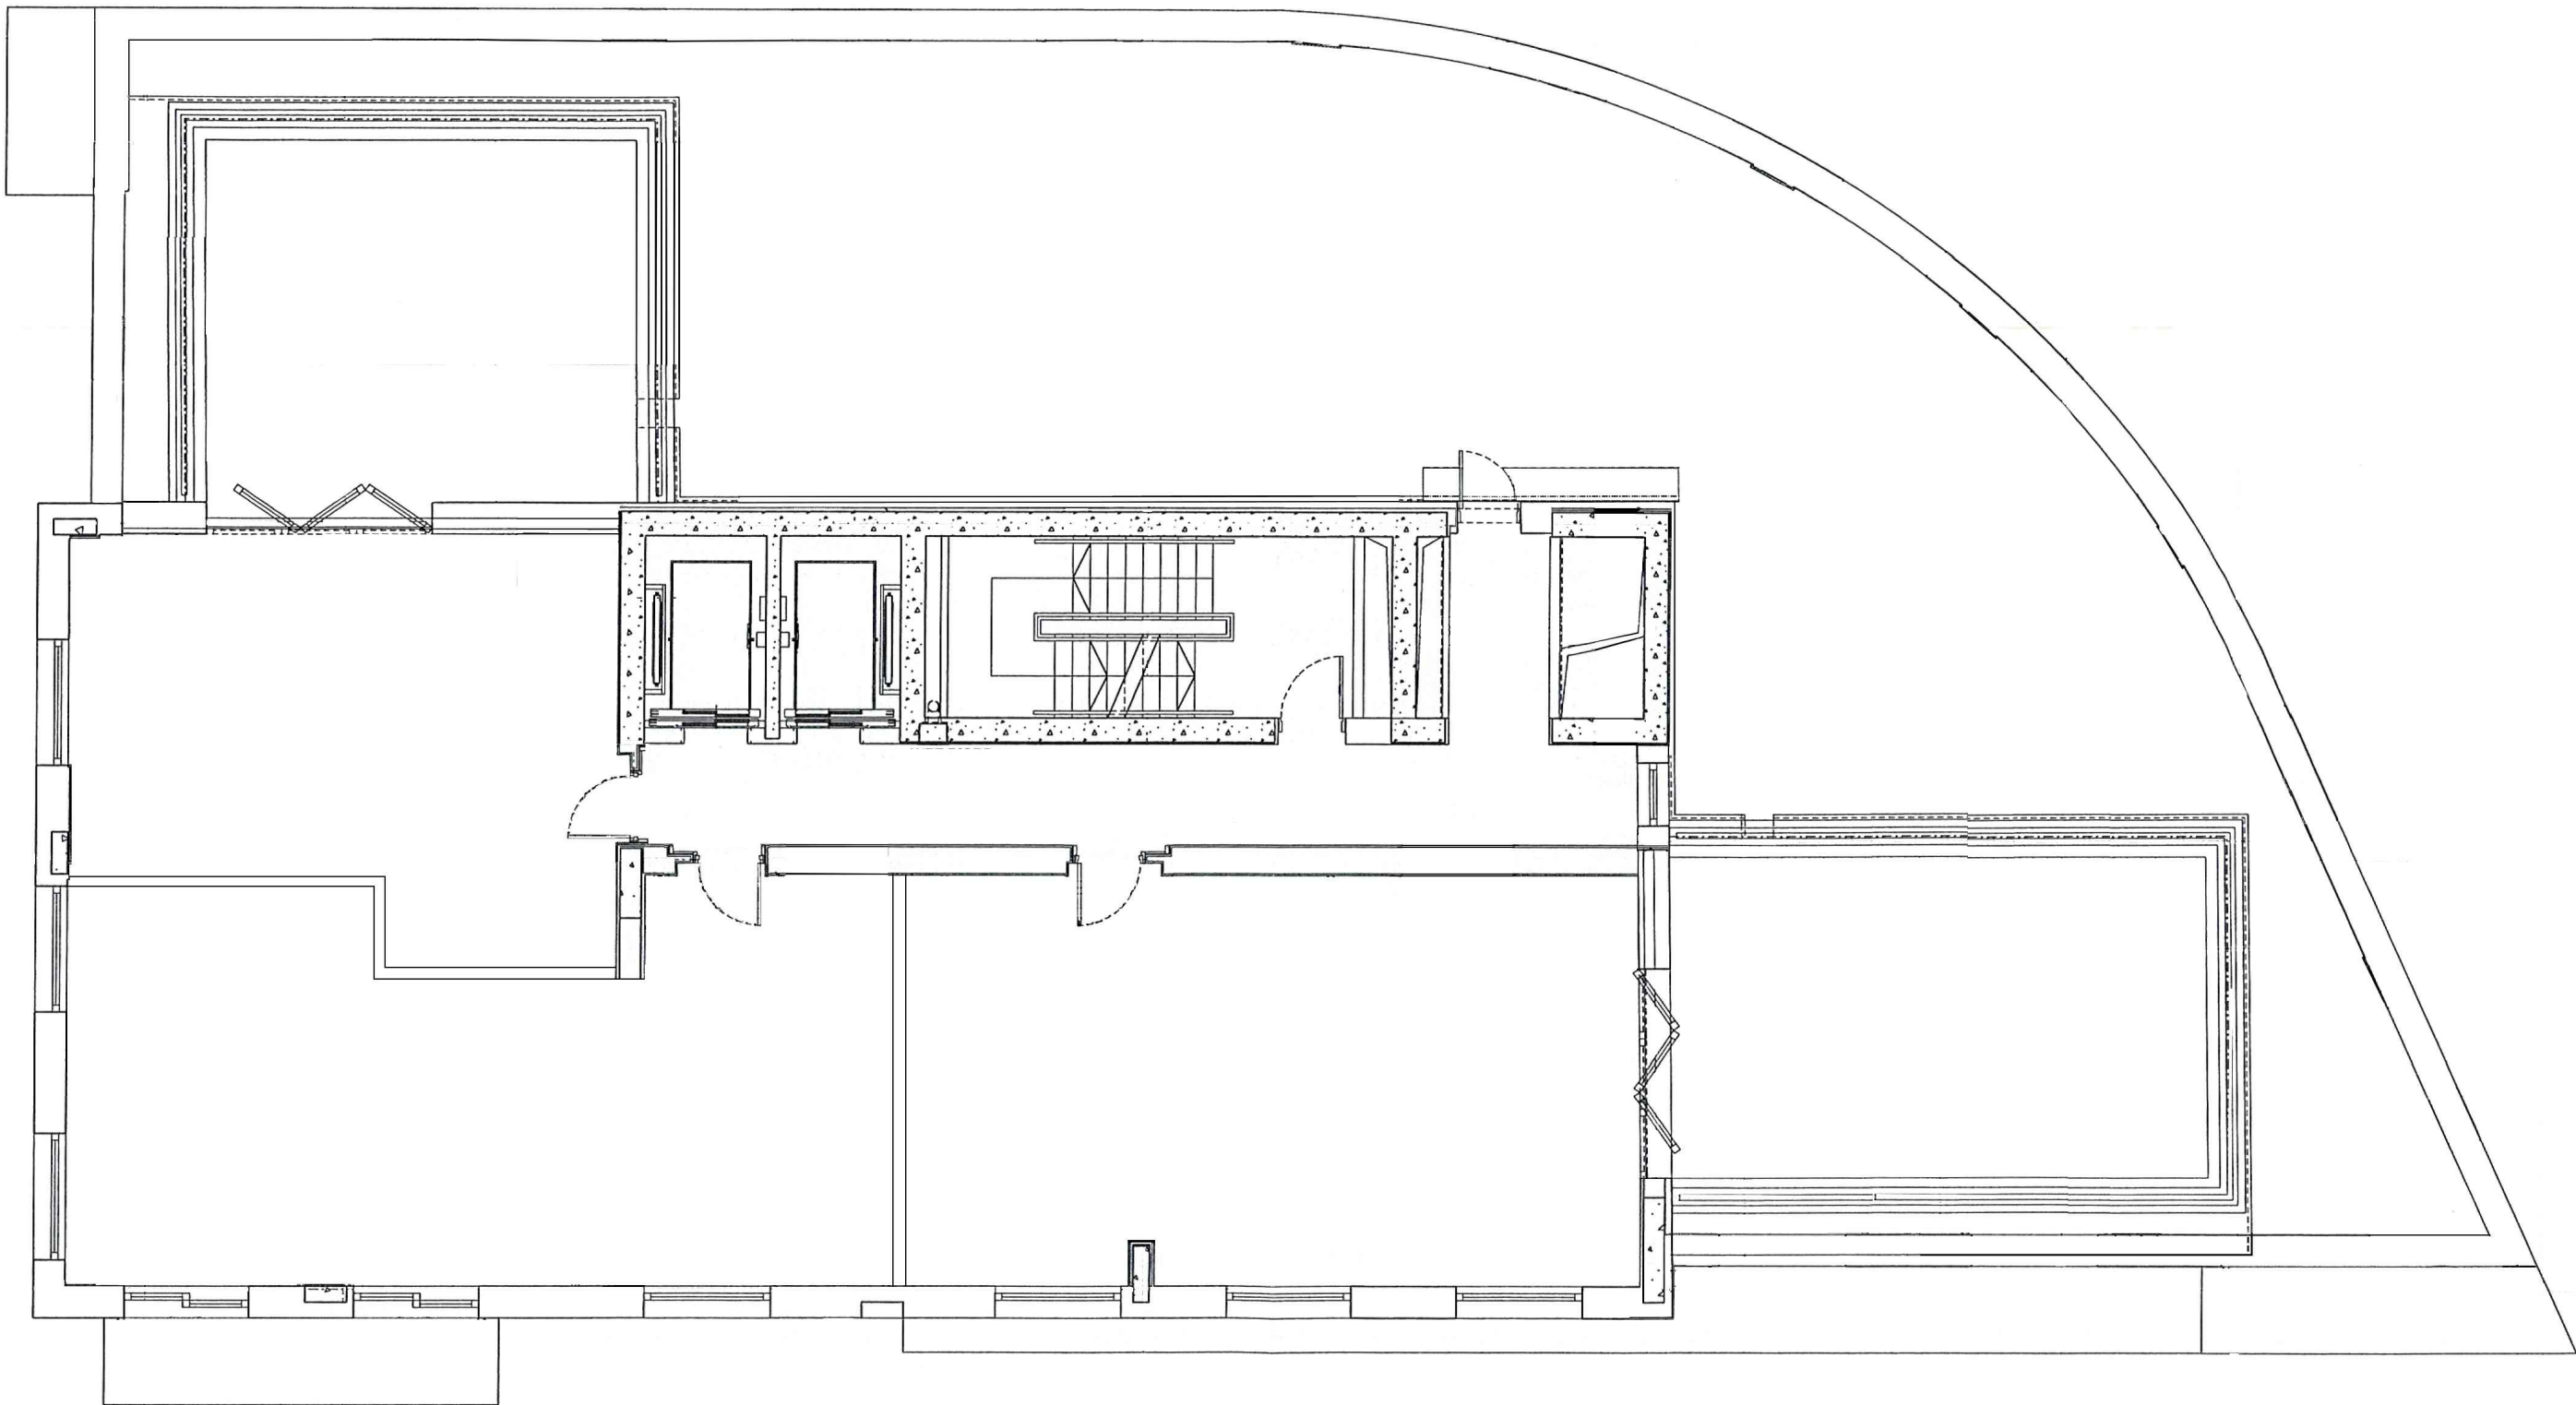

Roof Plan

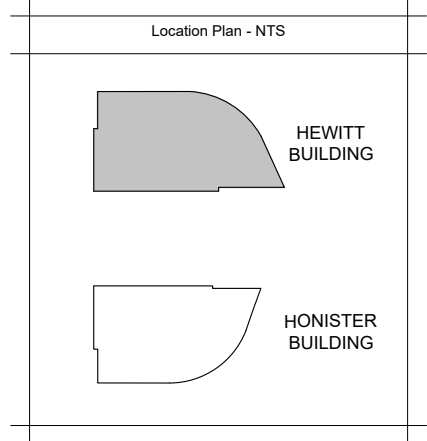

Eighteenth Floor Plan

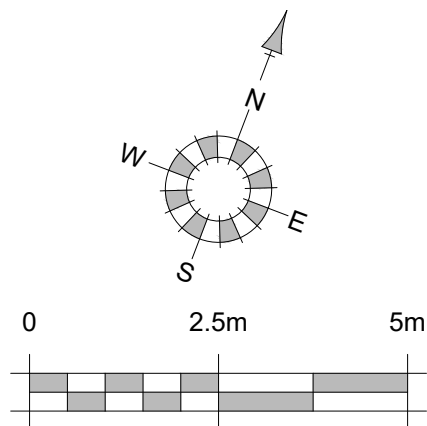

REV.	DATE	REVISIONS:	BY	REV.	DATE	REVISIONS:	BY	REV.	DATE	REVISIONS:	BY	STATUS:

Planning

© COPYRIGHT EXISTS ON THE DESIGNS AND INFORMATION SHOWN ON THIS DRAWING. This drawing may be scaled or cross referenced to the scale bar for planning application purposes only. Do not scale for any other purpose, use figured dimensions only. Subject to site survey and all necessary consents. All dimensions to be checked by user and any discrepancies, errors or omissions to be reported to the Architect before work commences. This drawing is to be read in conjunction with all other relevant materials. OS Licence No. 100007327

CLIENT:	Chatham Square Management Company Limited C/O Blenheims Estate & Asset Management	PROJECT:	Honister and Hewitt Buildings, Chatham Square, 20-40 Alfred Street, Reading RG1 7LS
SCALE:	1:100 (A1 ORIGINAL)	DRAWING:	Hewitt Building - Existing Eighteenth Floor and Roof Plans
DRAWN:	AL	20207	S120
DATE:	03/12/2020	-	-


architecture planning masterplanning

Broadmede House, Farnham Business Park,
Weydon Lane, Farnham, Surrey GU9 8QT.
info@osparchitecture.com www.osparchitecture.com
Tel: 01252 267878

©2009 OSP Architecture Limited. All Rights Reserved.