



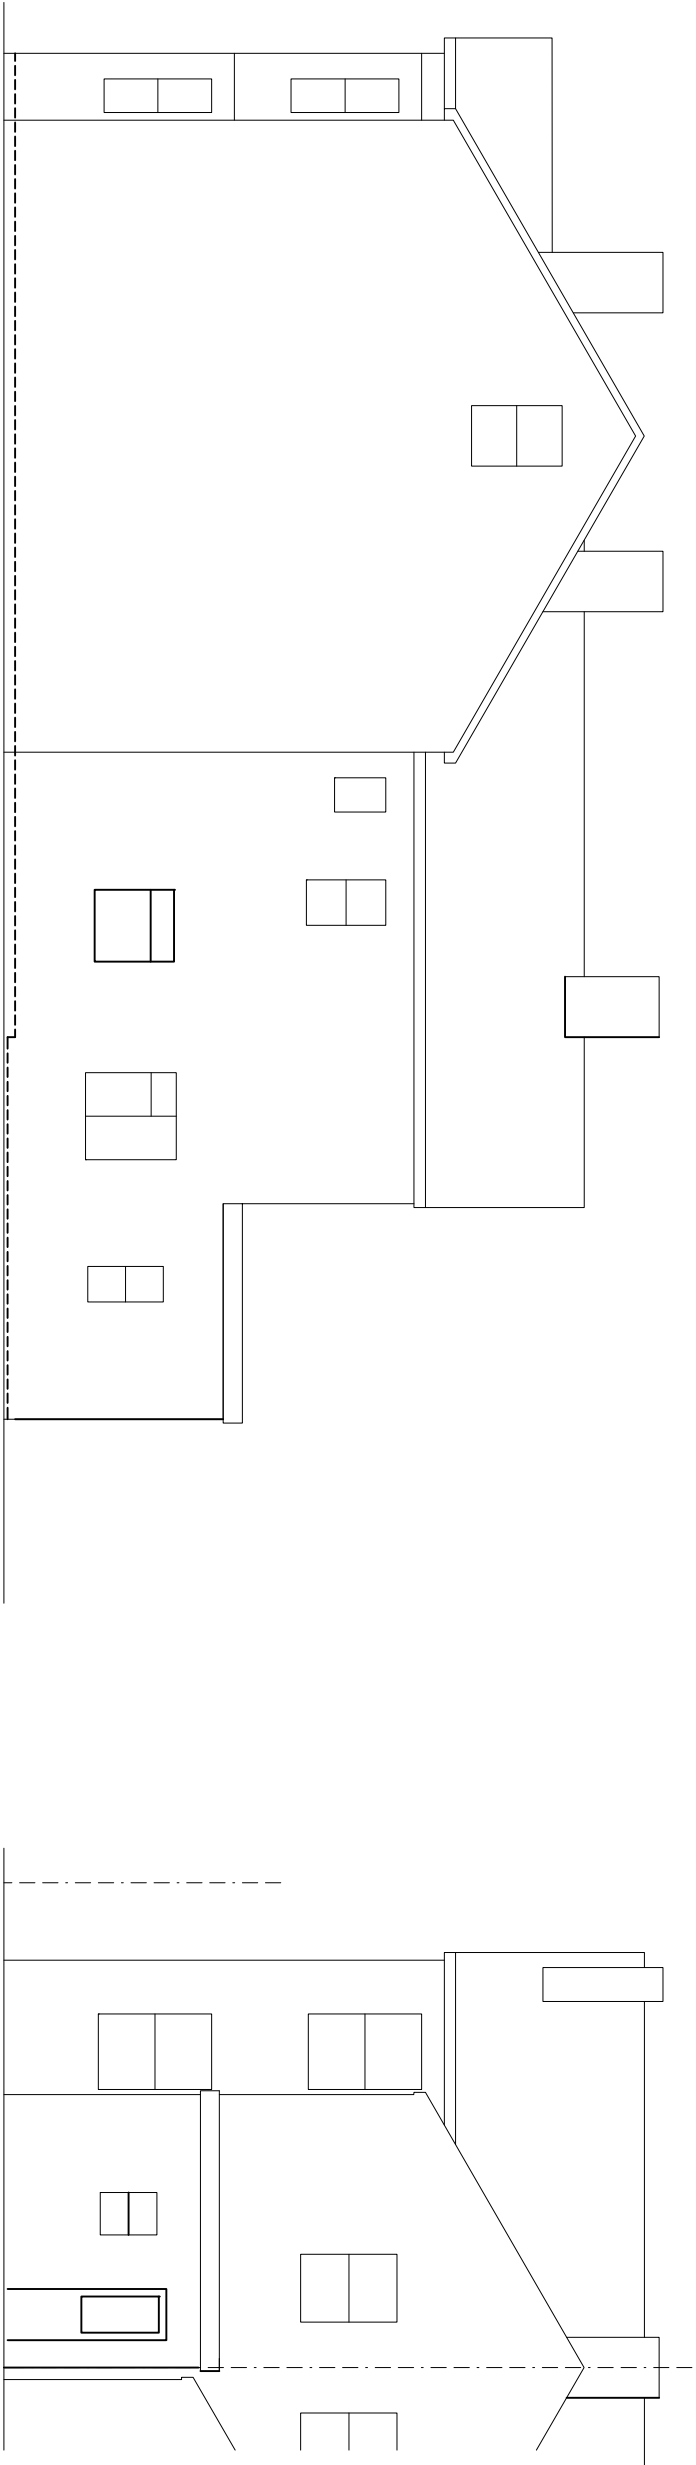


EXISTING R.H. SIDE ELEVATION


EXISTING REAR ELEVATION

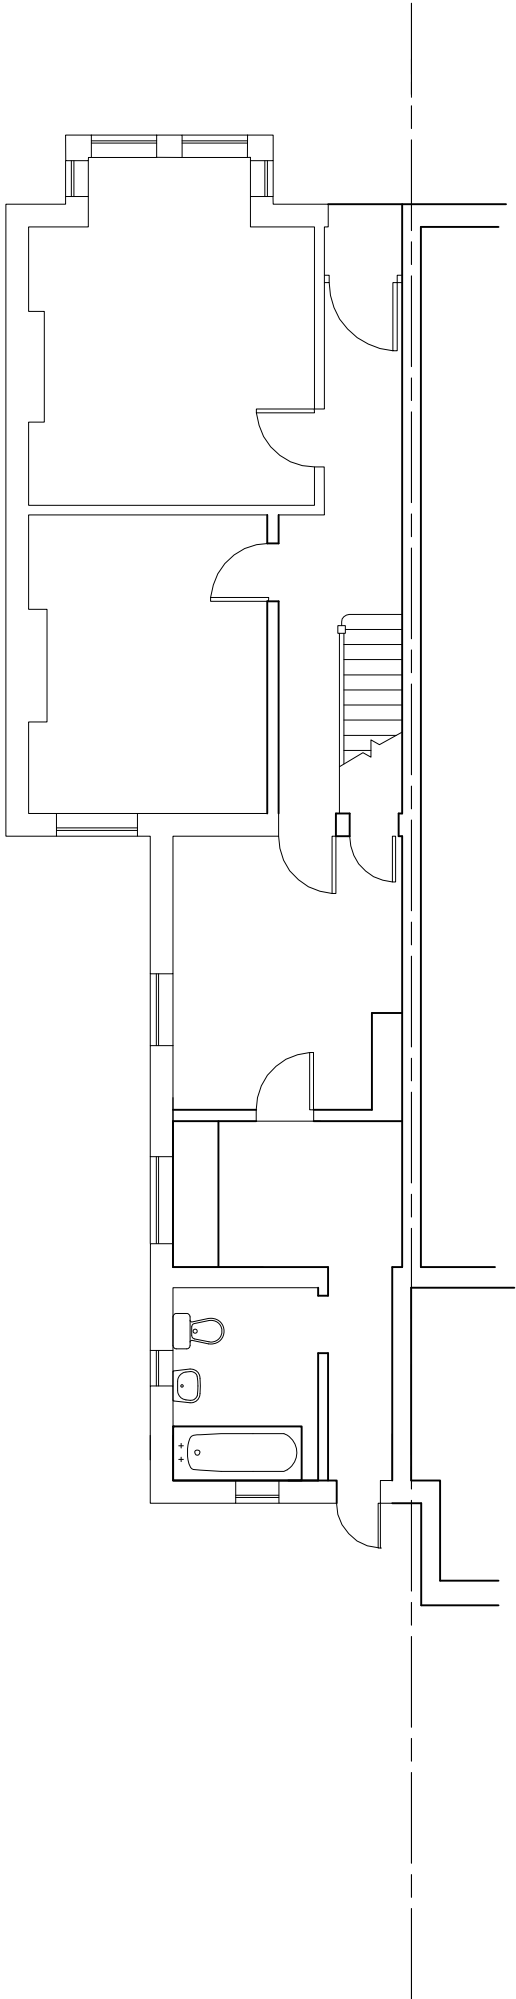

PROPOSED GROUND FLOOR PLAN

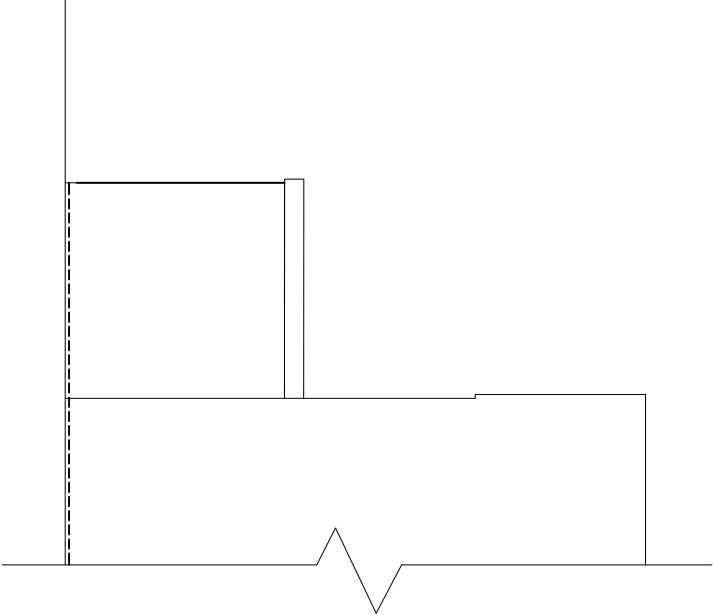

EXISTING L.H. SIDE ELEVATION

 

 Woolhampton Design Centre Construction Design Services		 The Woolhampton Design Centre Station Road, Woolhampton, Reading, Berkshire RG7 5SE Tel: 0118 9713 363	
96 WANTAGE ROAD, READING, RG30 2SF			
EXISTING			
SCALES	1:100 @A3	DRAWN	NJB
DATE	FEB. 21	DRAWING NO.	21/08/02
REVISION			