


GENERAL NOTES:
ALL DIMENSIONS TO BE CHECKED AND CONFIRMED ON SITE. DO NOT SCALE DIMENSIONS FROM THIS DRAWING, USE FIGURED DIMENSIONS ONLY.
REFER TO ENGINEER'S DRAWINGS AND SPECIFICATION FOR ALL STRUCTURAL AND SERVICES INFORMATION. ANY DISCREPANCIES BETWEEN THE ARCHITECT'S AND ENGINEER'S DRAWINGS TO BE REPORTED TO THE ARCHITECT IMMEDIATELY.
THE SURVEY INFORMATION SHOWN ON THIS DRAWING IS INDICATIVE AND CREATIVE DESIGN AND STRUCTURE LTD ACCEPTS NO RESPONSIBILITY FOR THE ACCURACY OR COMPLETENESS OF THE SURVEY.
DETAILED DESIGN INFORMATION FOR VARIOUS COMPONENTS / CONSTRUCTIONS ARE INDICATED ON SEPARATE SPECIALIST SUB-CONTRACTOR DRAWINGS, & MAY SUPERSEDE THE INFORMATION SHOWN ON THIS DRAWING.

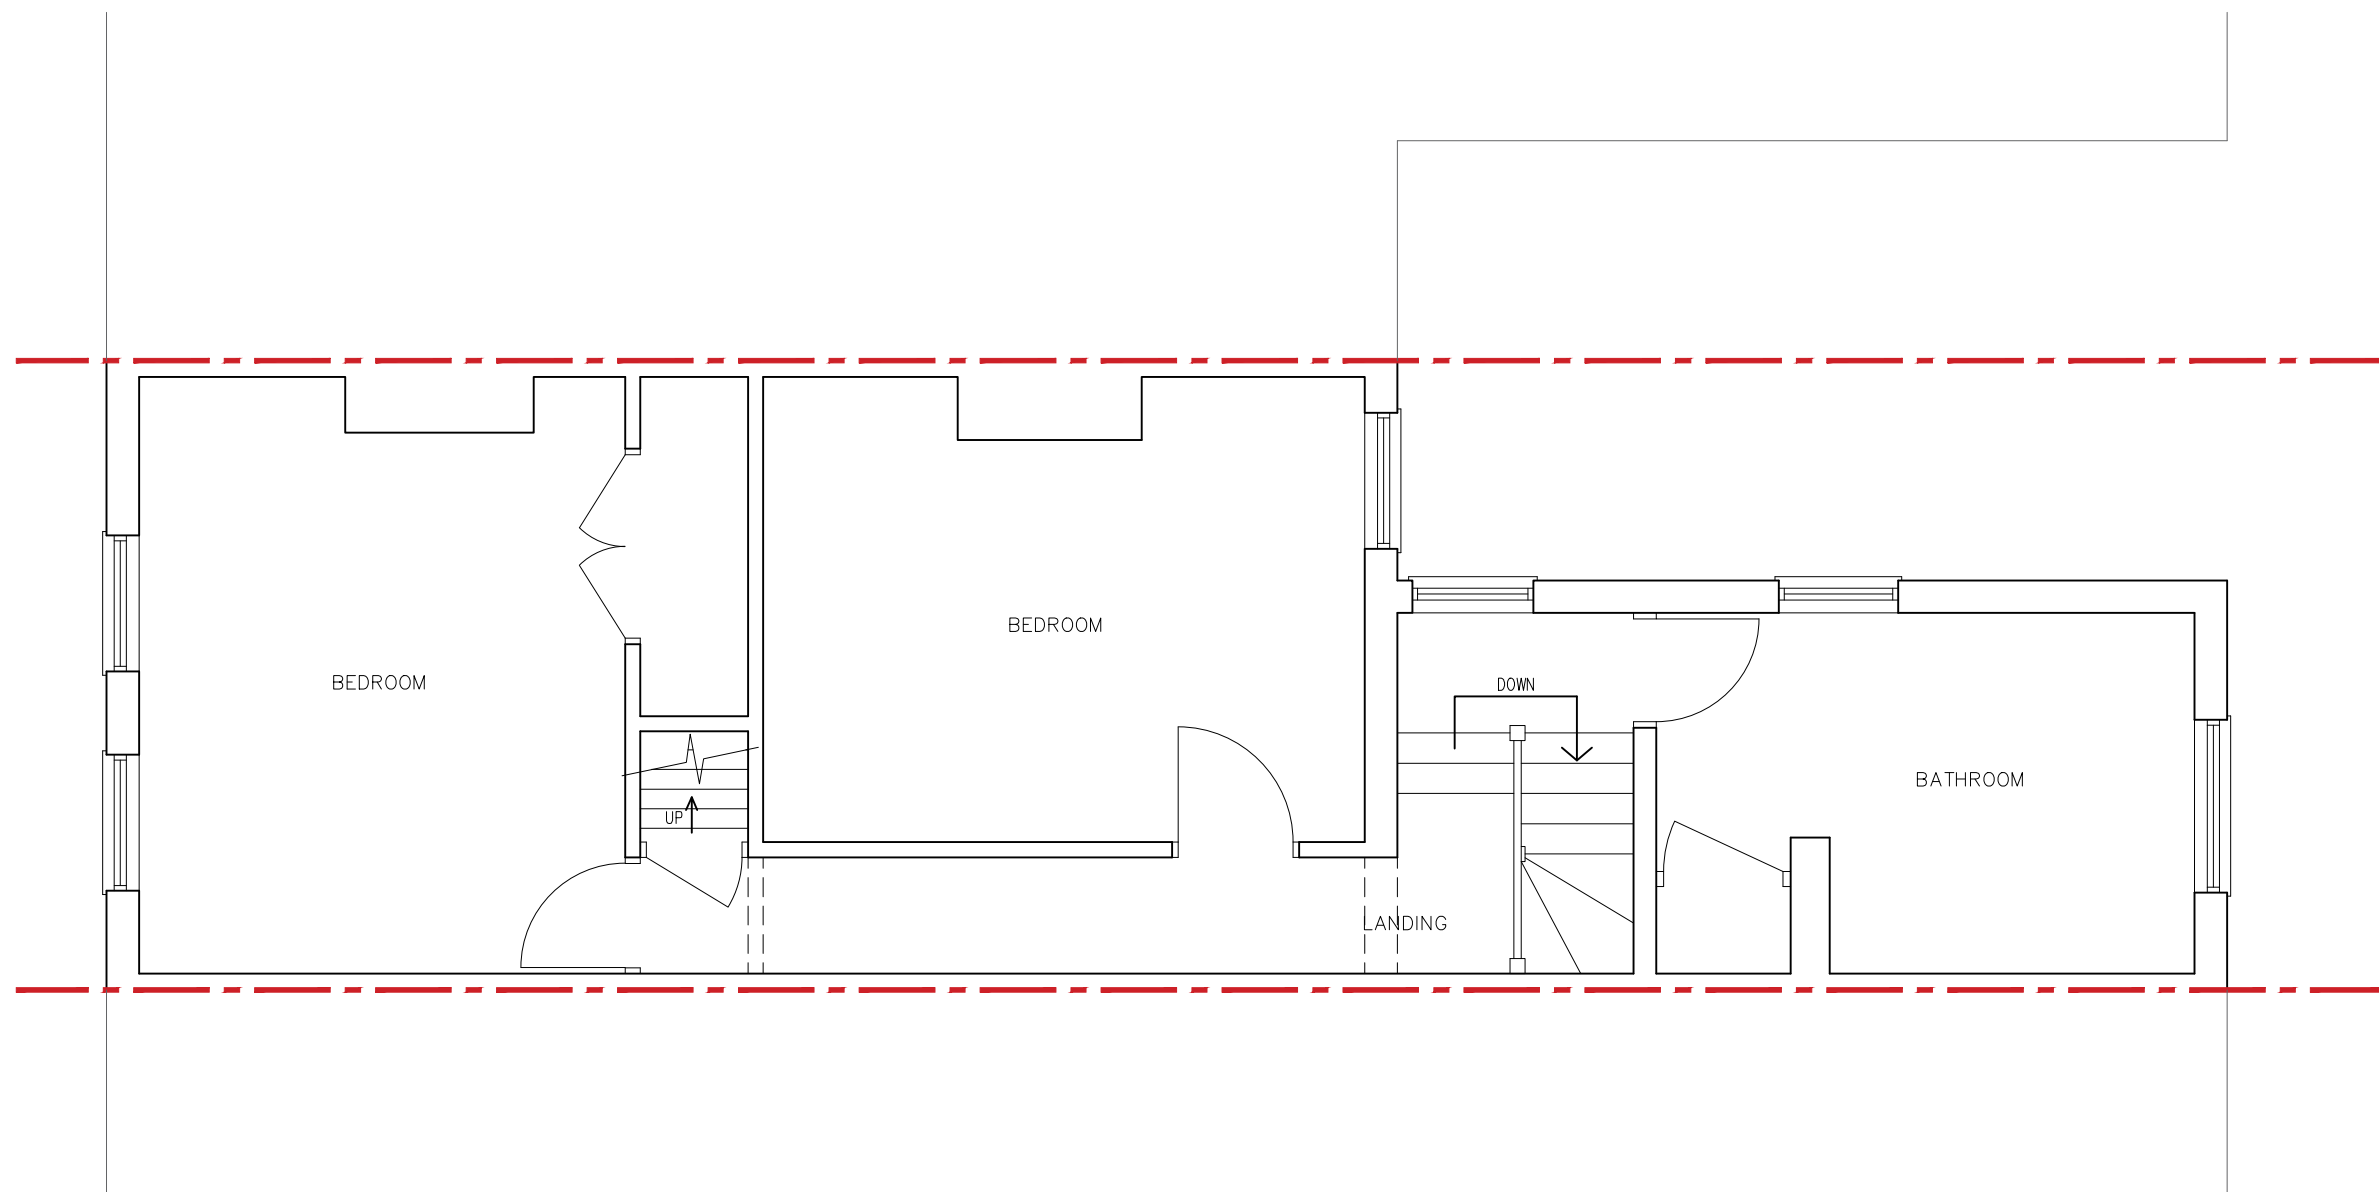

PROJECT: 56 KIDMORE END RD EMMER GREEN RG4 8SE	DRAWING TITLE: EXISTING FIRST FLOOR PLAN	 CREATIVE DESIGN & STRUCTURE	UNIT 1, HENSON HOUSE, NEWTOWN ROAD HENLEY-ON-THAMES, RG9 1HG TEL: 01491411922	DRAWN: E.D.	DRAWING NO. 19420-02	REV.
				SCALE: 1:50 @ A3		
				DATE: JULY 2020		
				STATUS: PLANNING		