

ALL DIMENSIONS AND SETTING OUT ARE TO BE VERIFIED ON SITE.


REV.	DATE	DESCRIPTION
------	------	-------------



EXISTING FRONT ELEVATION




EXISTING REAR ELEVATION

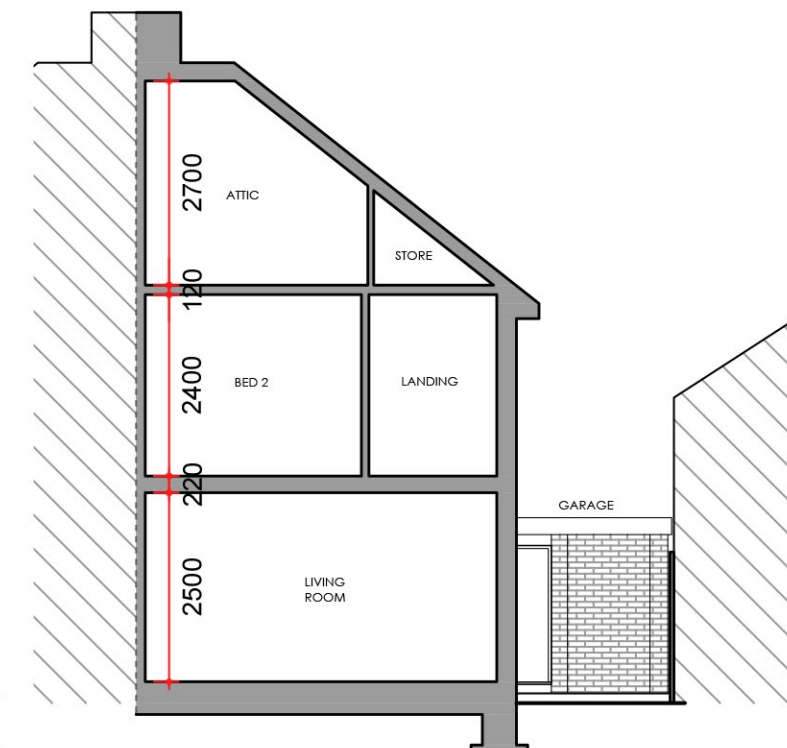


EXISTING SECTION B-B

SUBJECT SITE


SUBJECT SITE

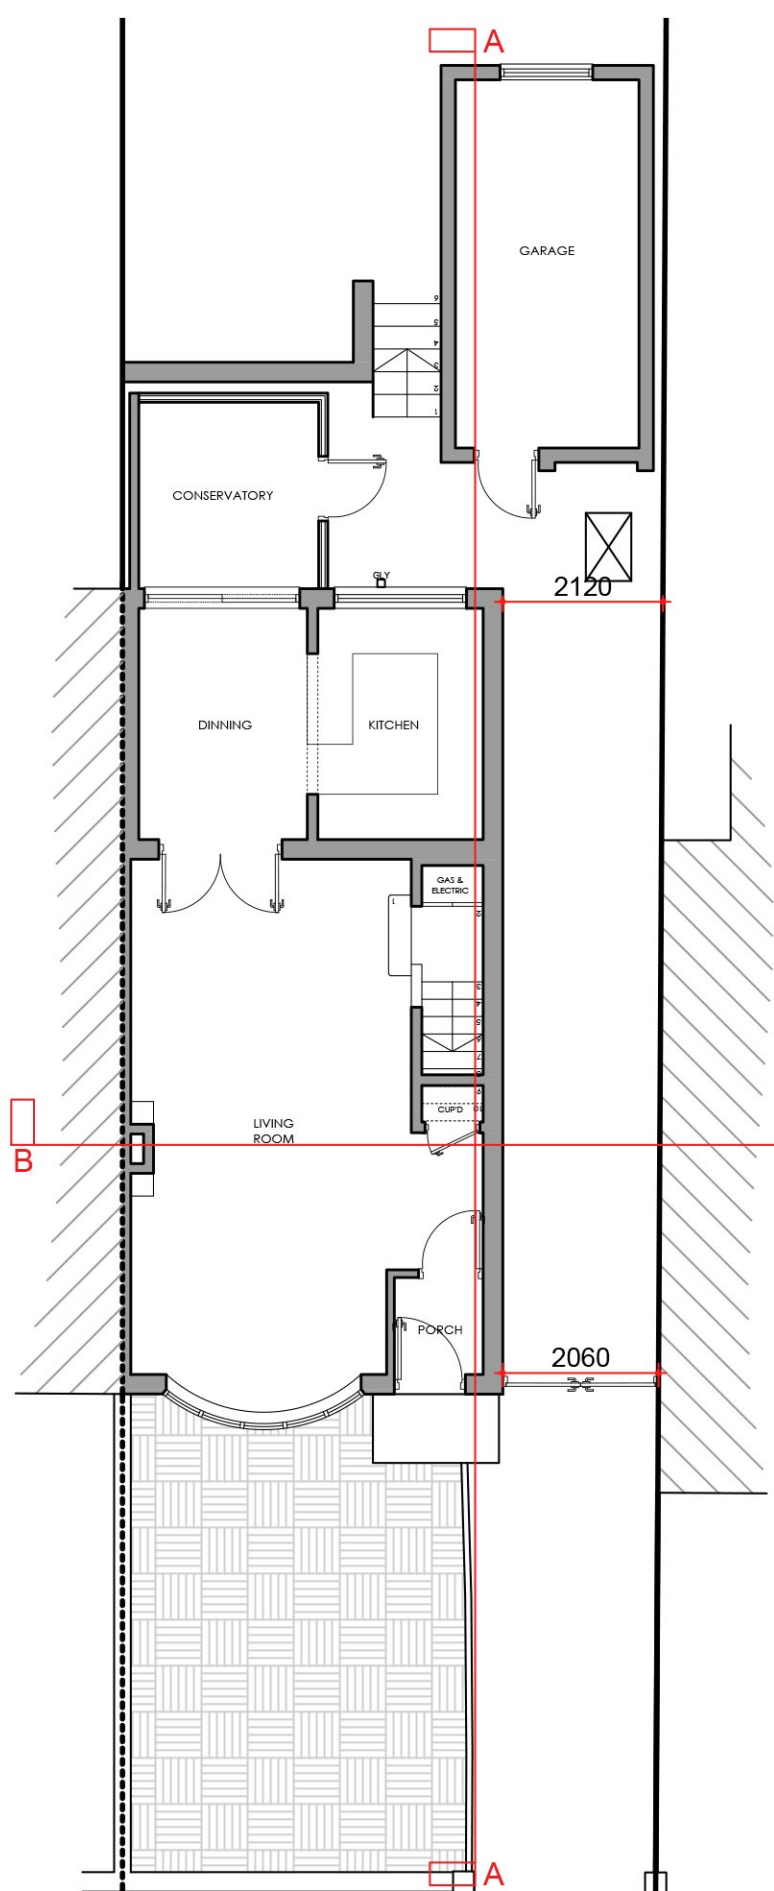


EXISTING GROUND FLOOR PLAN
SCALE BAR - 1:100
0m 1m 2m 3m 4m 5m

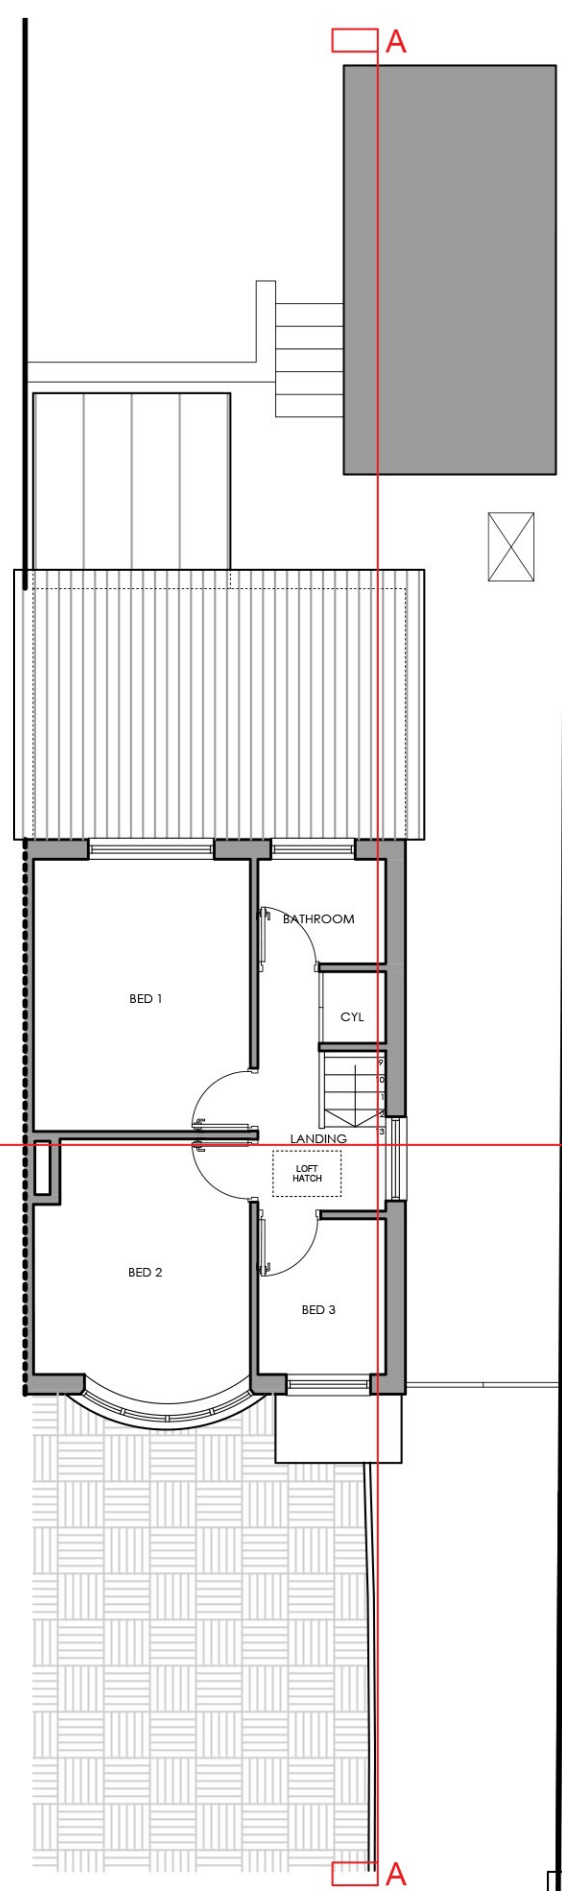


EXISTING FIRST FLOOR PLAN

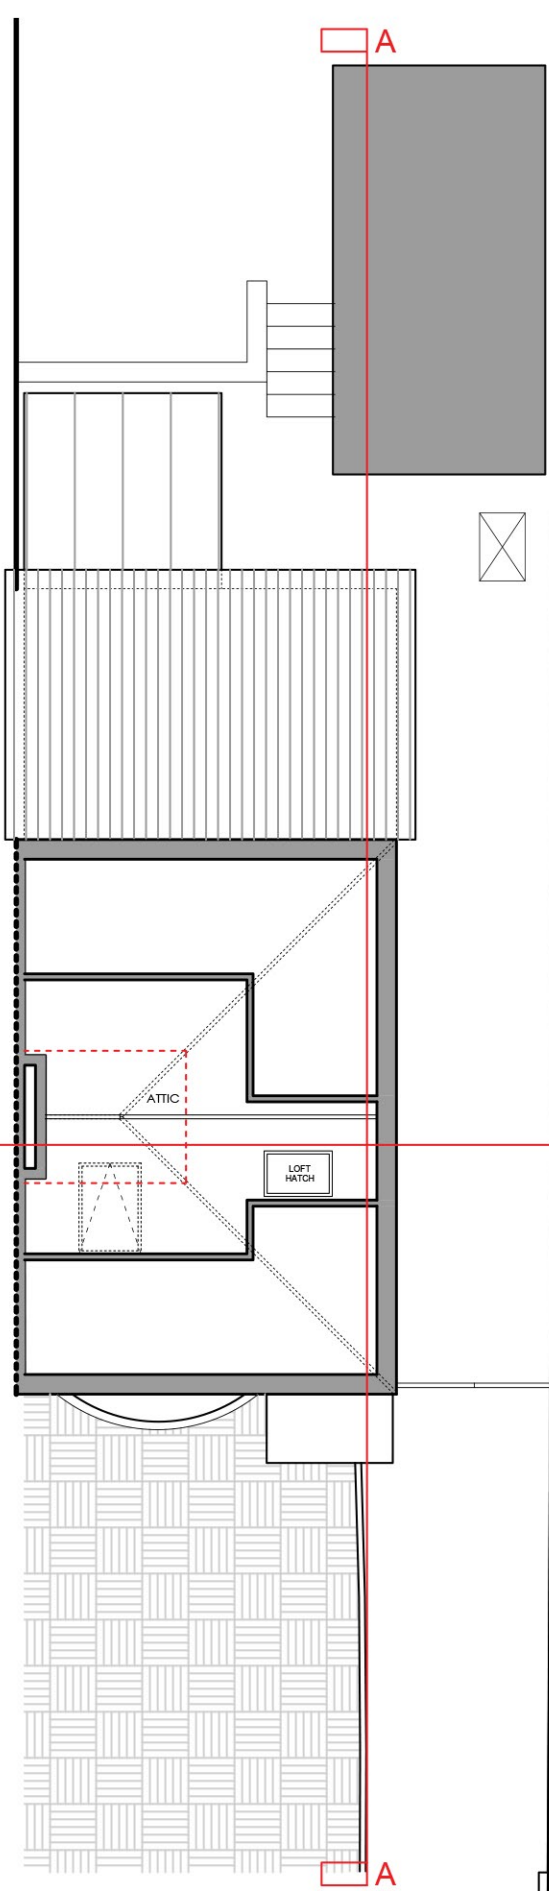

EXISTING ATTIC PLAN

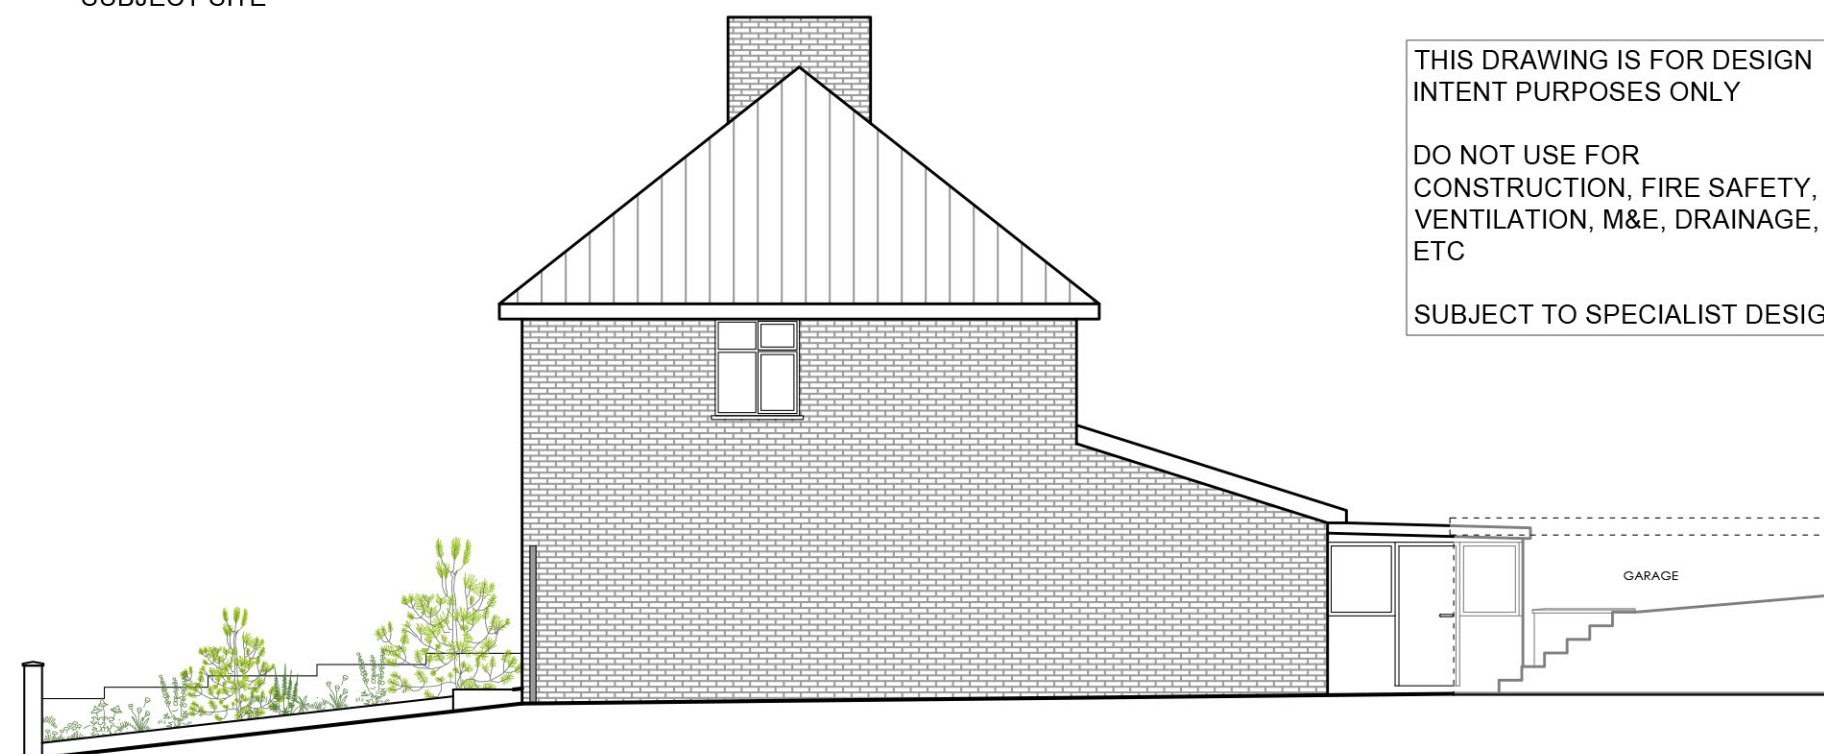

EXISTING SIDE ELEVATION

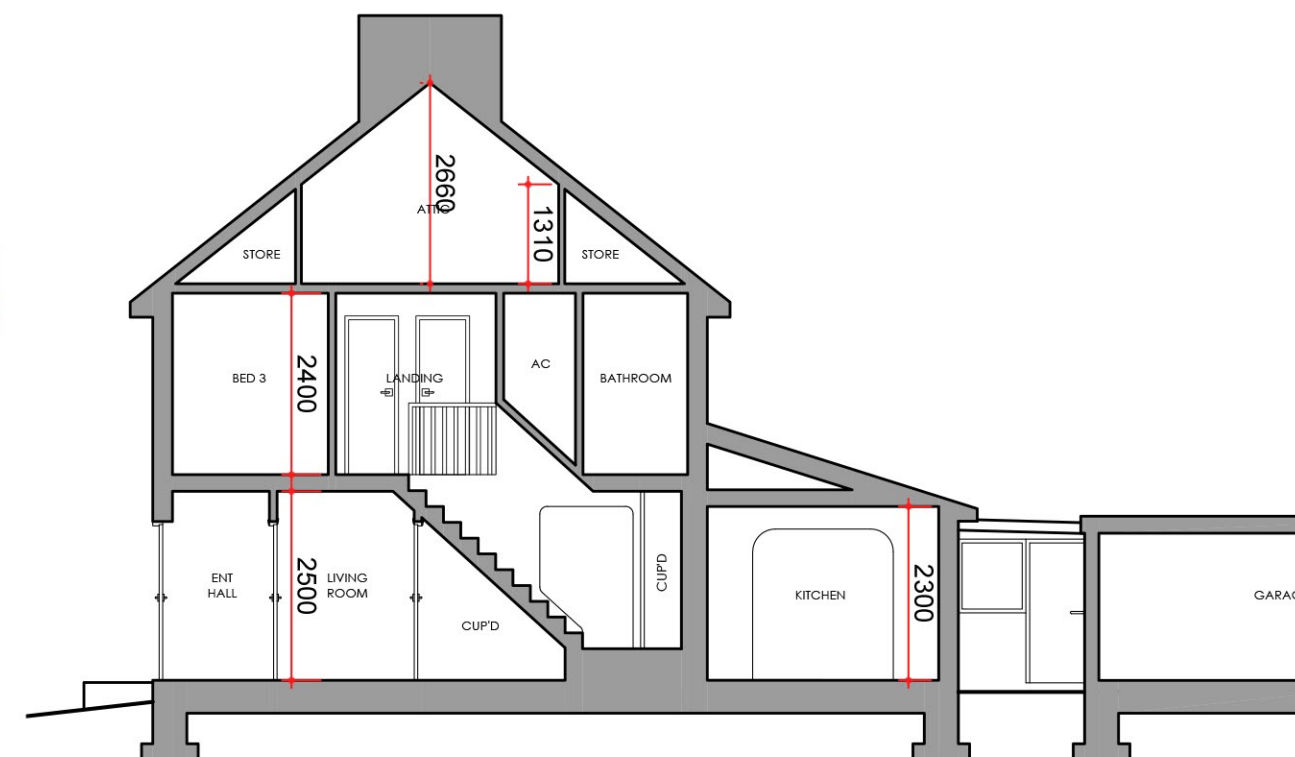

EXISTING SECTION A-A

THIS DRAWING IS FOR DESIGN
INTENT PURPOSES ONLY

DO NOT USE FOR
CONSTRUCTION, FIRE SAFETY,
VENTILATION, M&E, DRAINAGE,
ETC

SUBJECT TO SPECIALIST DESIGN

client
MR J. NGOT

project
**9 RYDAL AVENUE
TILEHURST
READING**

drawing
**EXISTING PLANS, ELEVATIONS,
SECTIONS**

scale
1:100 / 1:200 @ A2

drawn
HS

date
JUL

drawing no.
0001N-PP-02

revision

Holly Sykes
Architectural Designer
T: 07951644537
E: hvsykes@sky.com

PLANNING APPLICATION