


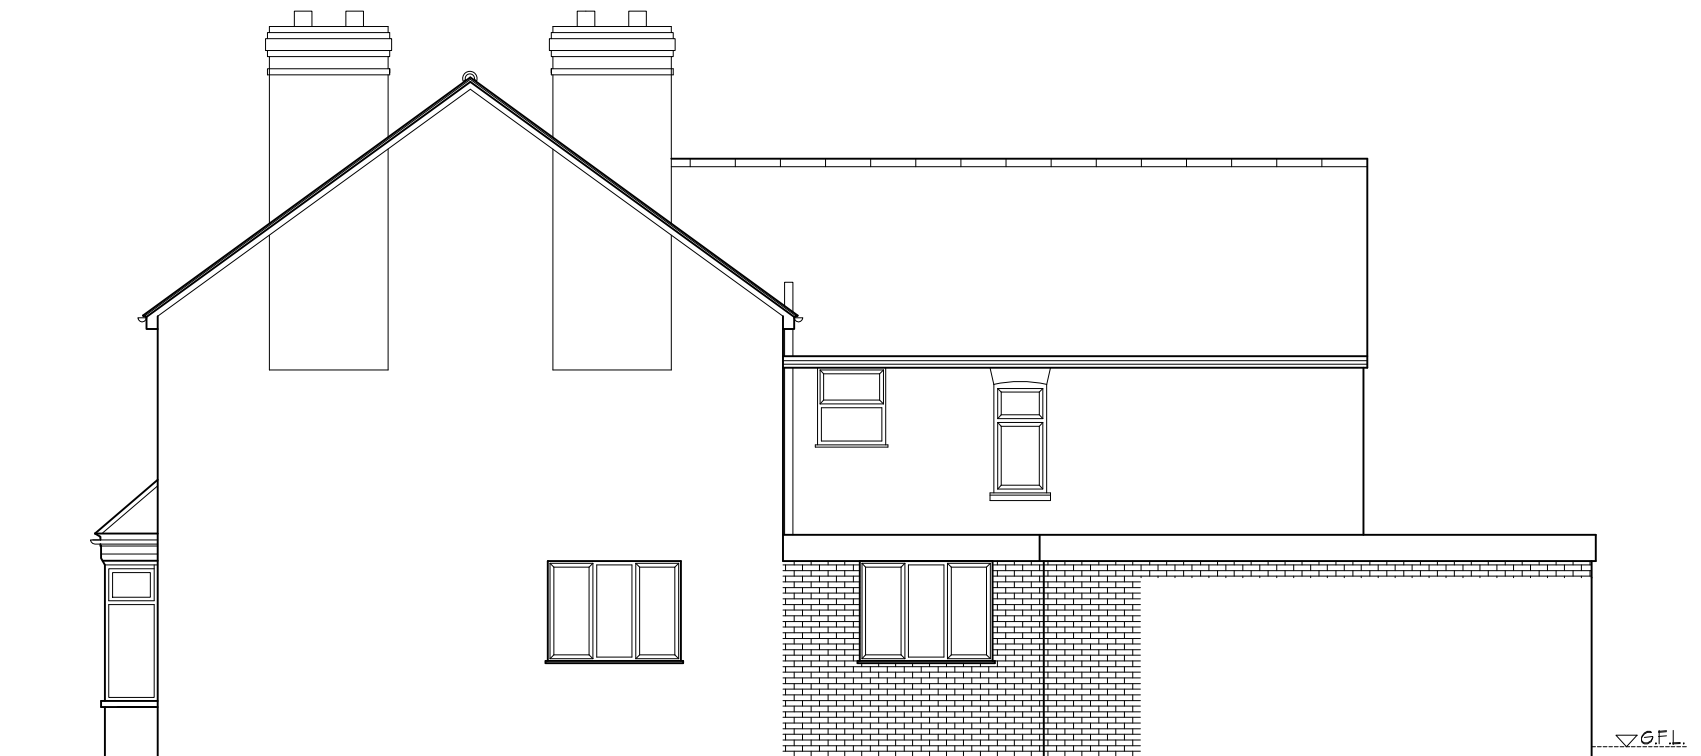

PROPOSED SIDE ELEVATION



PROPOSED FRONT ELEVATION



PROPOSED REAR ELEVATION

PROJECT

PROPOSED DEVELOPMENT AT ;
83 WANTAGE ROAD
READING
RG30 2SN

TITLE

PROPOSED ELEVATIONS



CREATIVE DESIGN &
STRUCTURE Ltd.

HENSON HOUSE NEWTOWN ROAD
HENLEY-ON-THAMES RG9 1HG
Tel 01491 411922

info@creativedesignandstructure.co.uk www.creativedesignandstructure.co.uk

DRAWN

DD

SCALE @ A3

1:100

DATE

DECEMBER 2019

DRAWING No.

41519-04

REV.

A			