


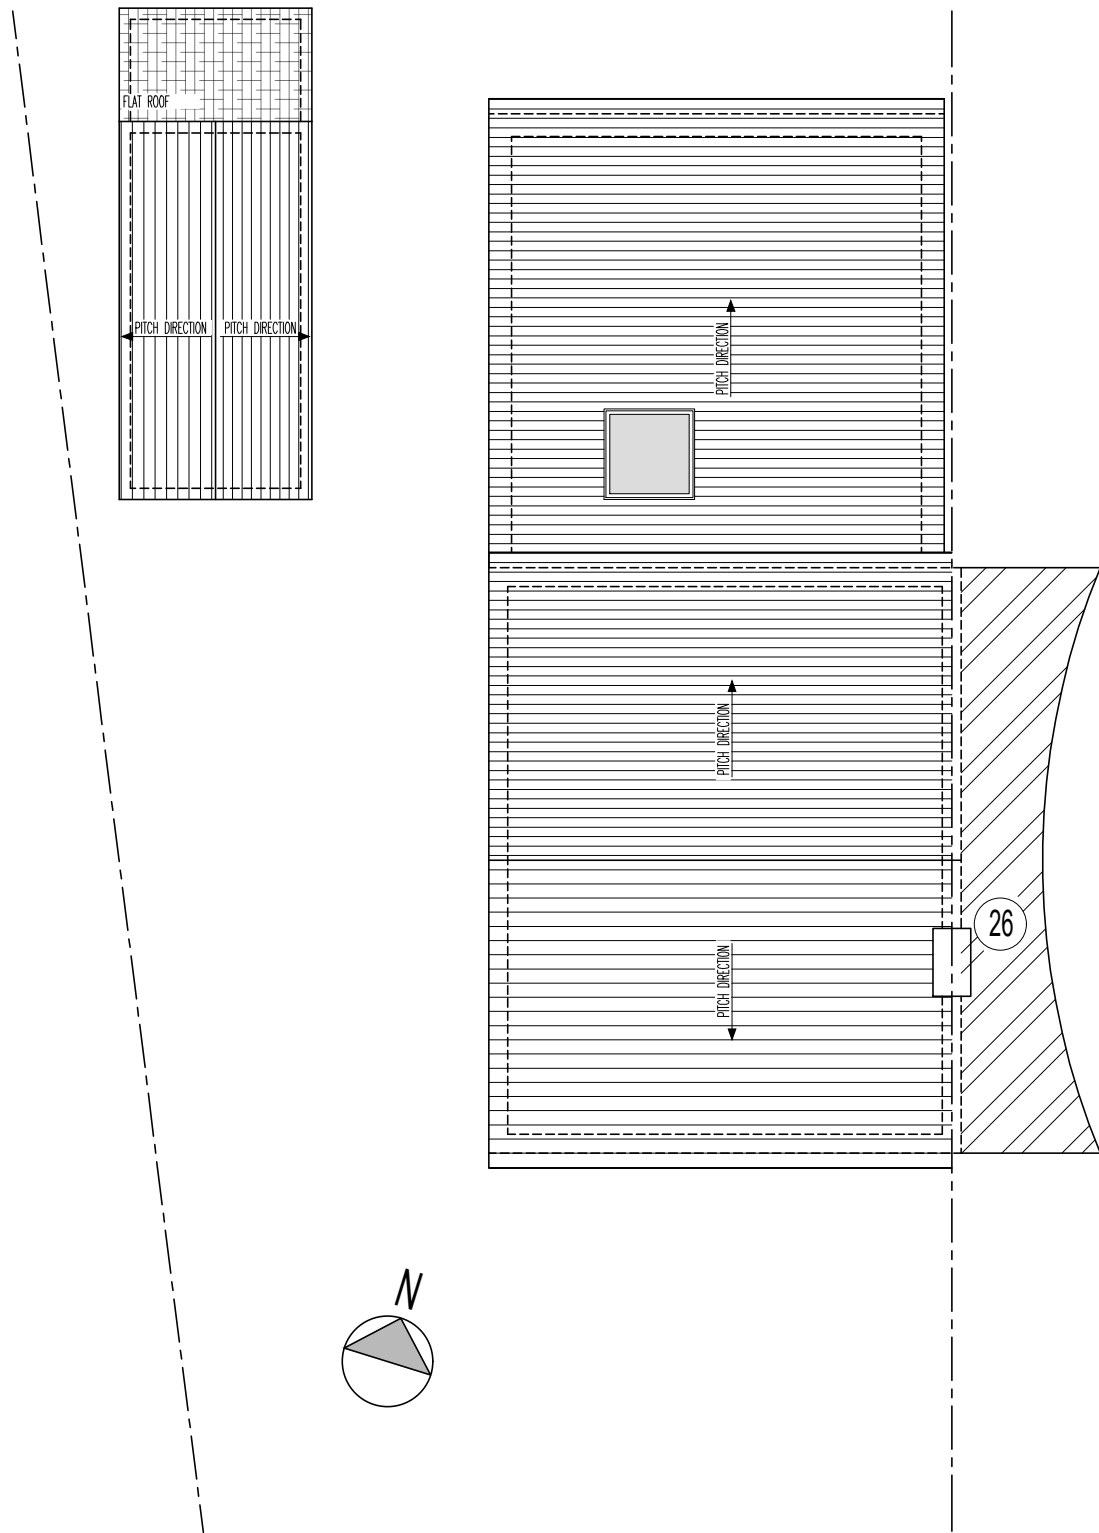

EXISTING ROOF PLAN
SCALE 1/100



GENERAL NOTES :

REV	DATE	DESCRIPTION	REVISION
-----	------	-------------	----------

Architecture | Planning

22 WINDSOR ROAD
SLOUGH
BERKSHIRE
SL1 2EJ
TEL: 01753 709770
MOB: 0774 8716893
www.saassociates.uk.com



Registered LABC Partner with
SLOUGH BOROUGH COUNCIL



CLIENT:

MR. KAMRAN QURESHI
24 BRAYFORD ROAD
READING
RG2 8LT

PROJECT TITLE:

CERTIFICATE OF LAWFULNESS FOR
PROPOSED LOFT CONVERSION &
OUTBUILDING

STATUS:

PLANNING

DRAWING TITLE

EXISTING PLANS

DRAWN	KEVIN/C	SCALE	1 / 100	DRAWING NO.	1999/PL/02
CHECKED	SIKANDAR	DATE	4 DEC. 2020		
CERTIFIED		APPROVED		REF.NO.	REV: