


1:100 scale Bar
This Drawing has been produced for printing onto A3 size paper,



REV	COMMENTS	DATE

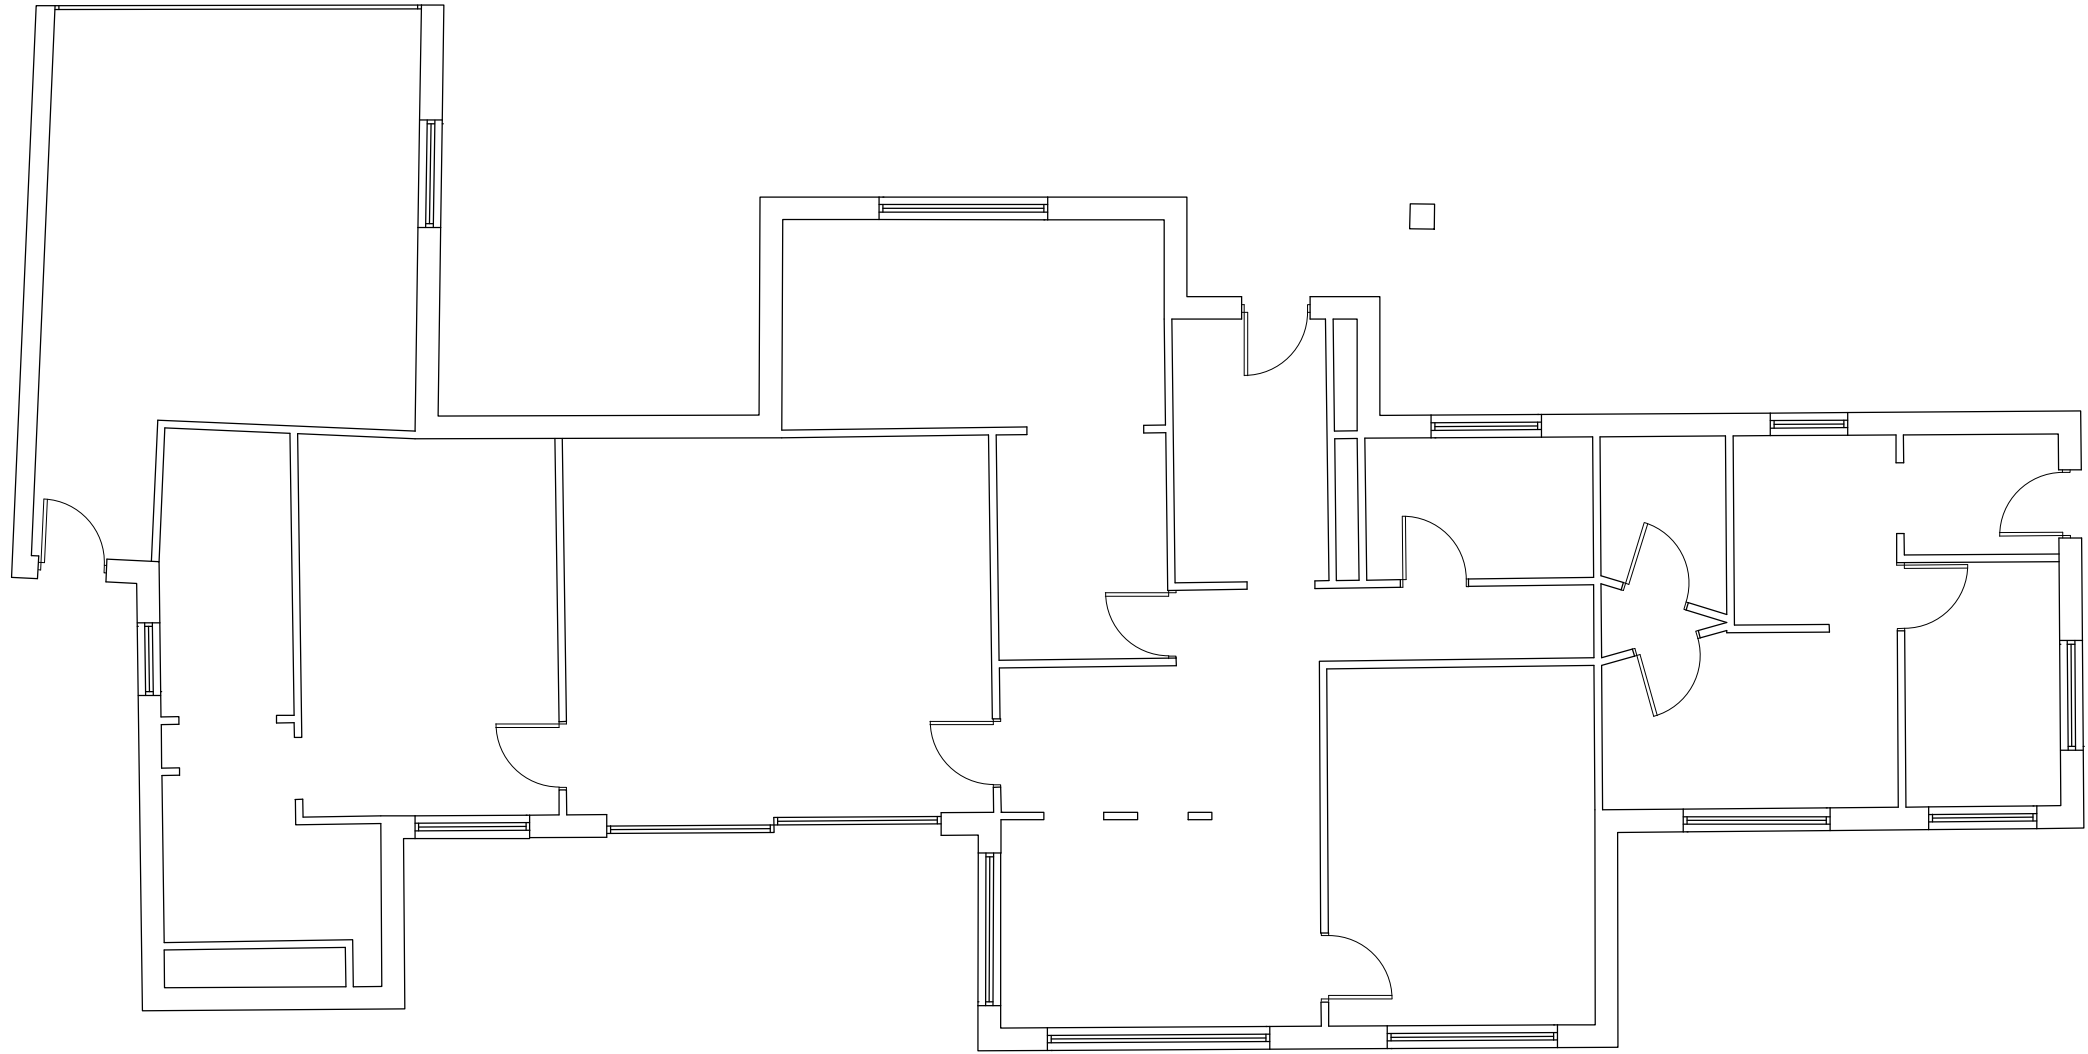

SHAUN•TANNER
ARCHITECTURE & PLANNING
www.stlarchitecture.co.uk studio@stlarchitecture.co.uk 0118 989 0808

CLIENT Orwell RE Richmond Ltd
PROJECT 16 Richmond Road, Caversham
 Reading, Berkshire, RG4 7PP
DRAWING Existing Ground Floor Plan

STATUS Planning **DATE** Aug 2020
SCALE 1:100 **DRAWN** GH **CHECKED** **NO** 3708/101 **REV**

THIS DRAWING MUST NOT BE SCALED UNLESS ISSUED FOR PLANNING PURPOSES. ALL DIMENSIONS ARE TO BE VERIFIED PRIOR TO SETTING OUT, COMMENCING WORK, OR PRODUCTION OF FABRICATION DRAWINGS. REPORT ANY DISCREPANCIES TO THE SUPERVISING OFFICER IMMEDIATELY. ©