



All dimensions to be checked on site. Written dimensions to be followed in preference to scaled dimensions.
All errors and omissions to be reported to the architect.

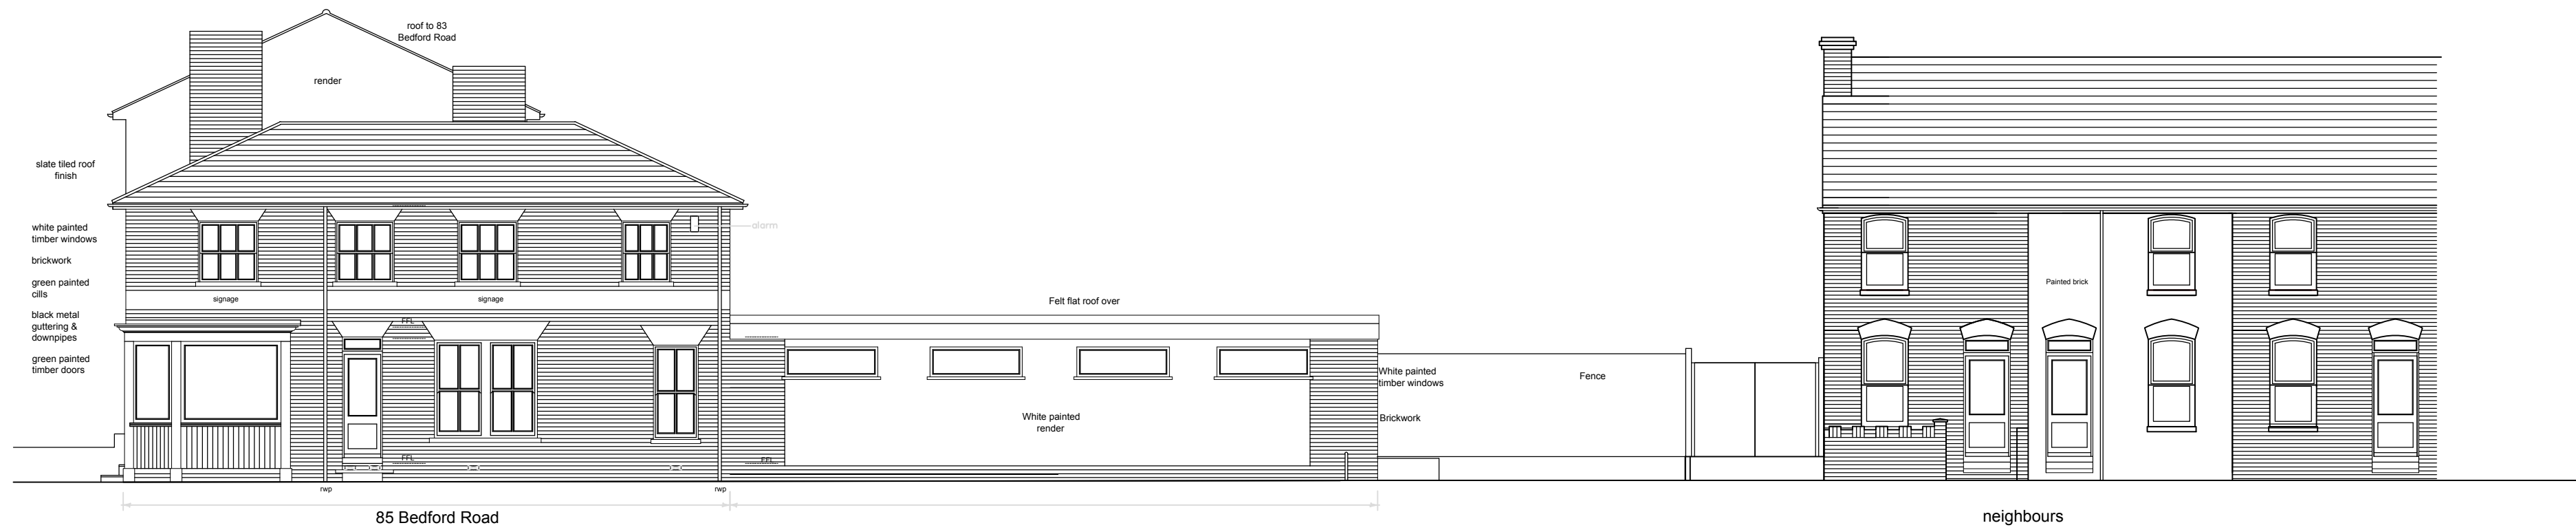

EXISTING NORTH STREET SCENE



PROPOSED NORTH STREET SCENE

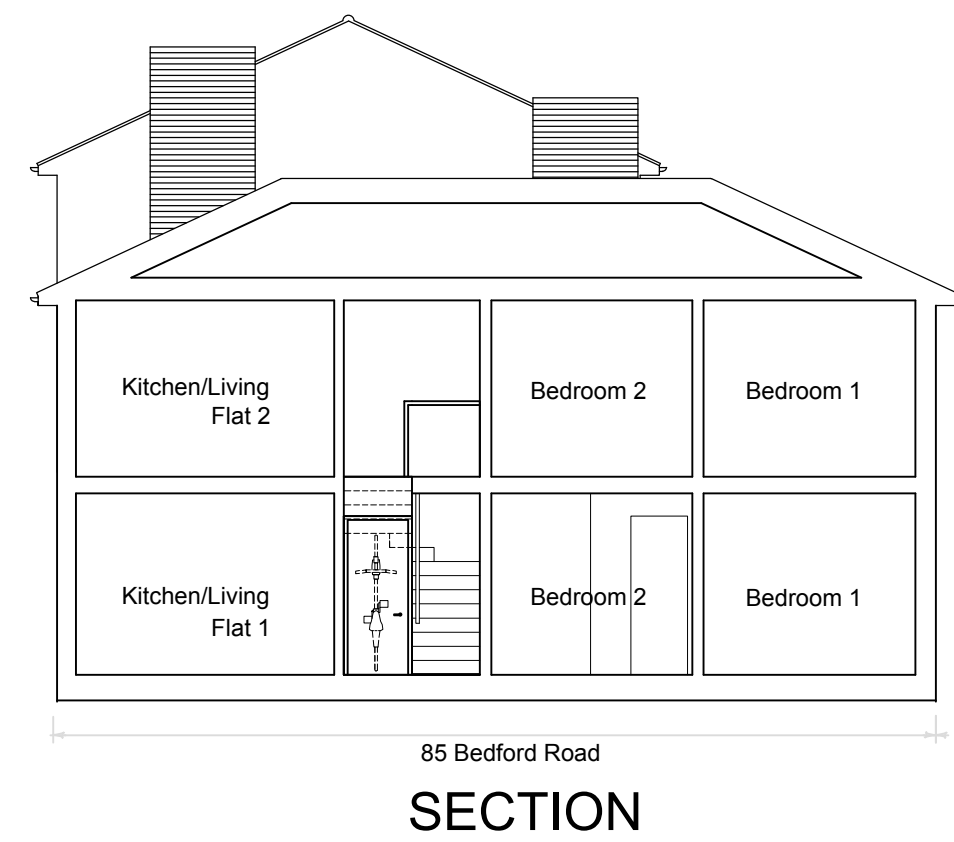


SECTION




PLANNING


Rev. Date Description Drawn

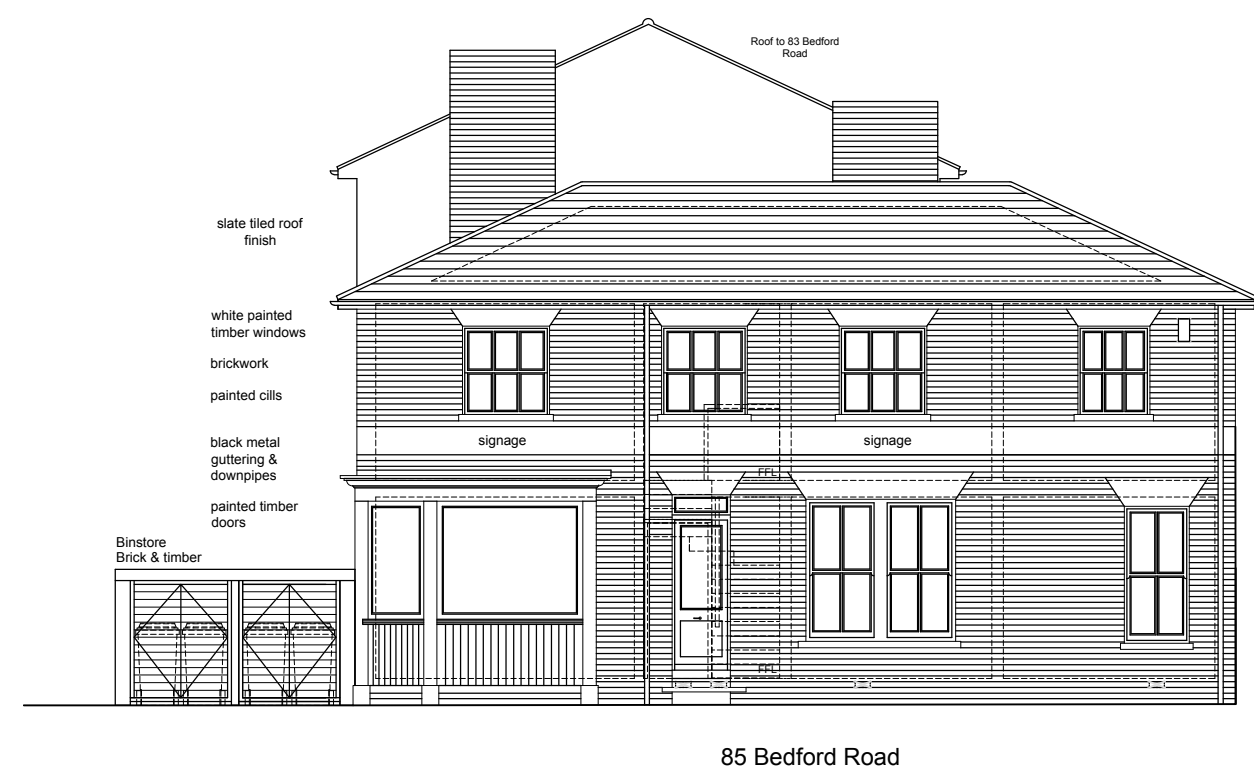


NORTH ELEVATION
(FRONT)

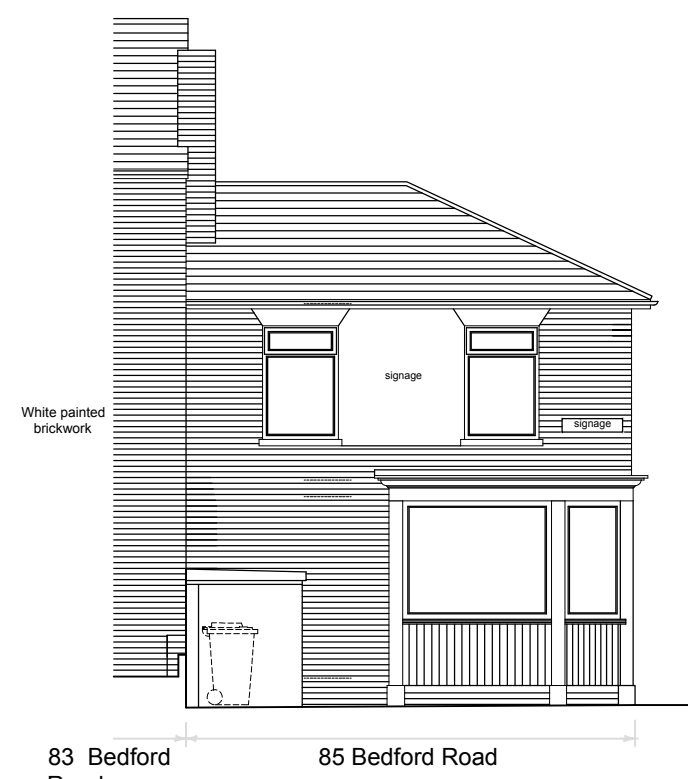

EAST ELEVATION
(SIDE)

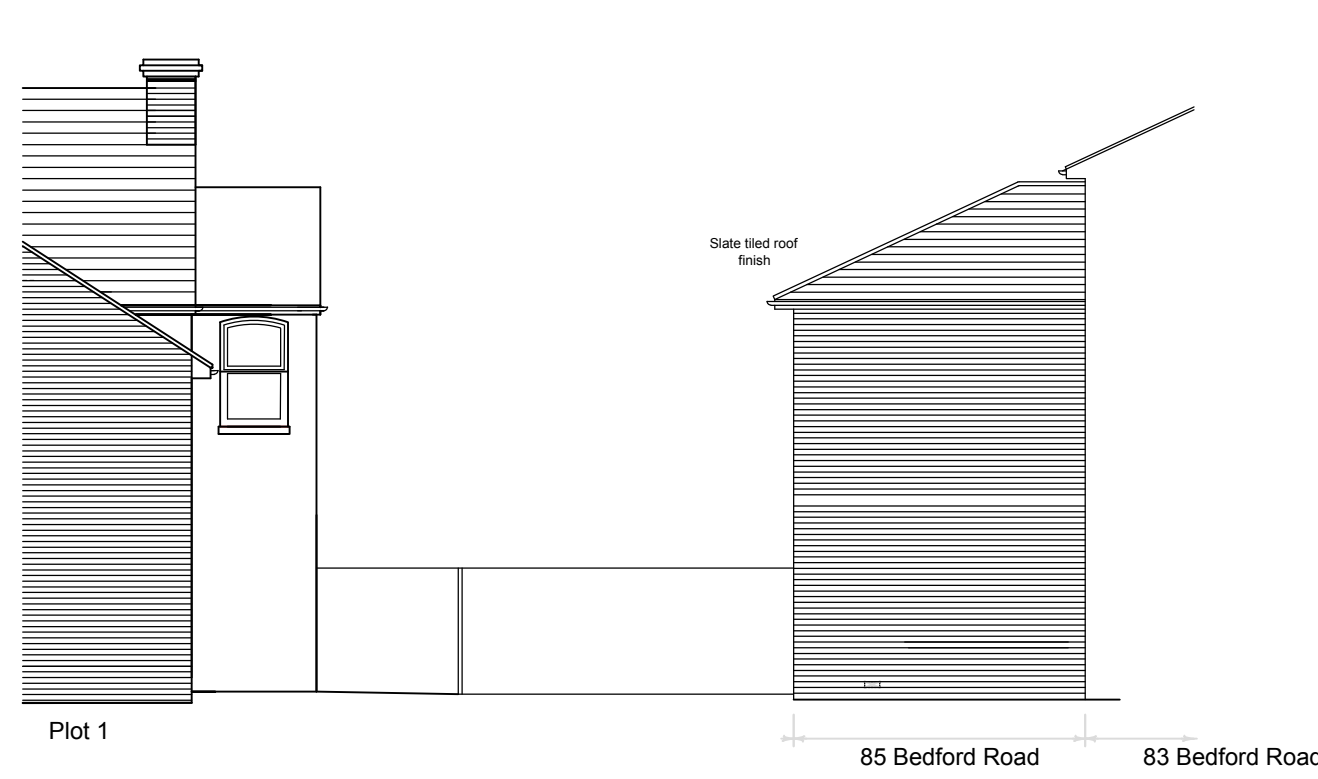

SOUTH ELEVATION
(REAR)

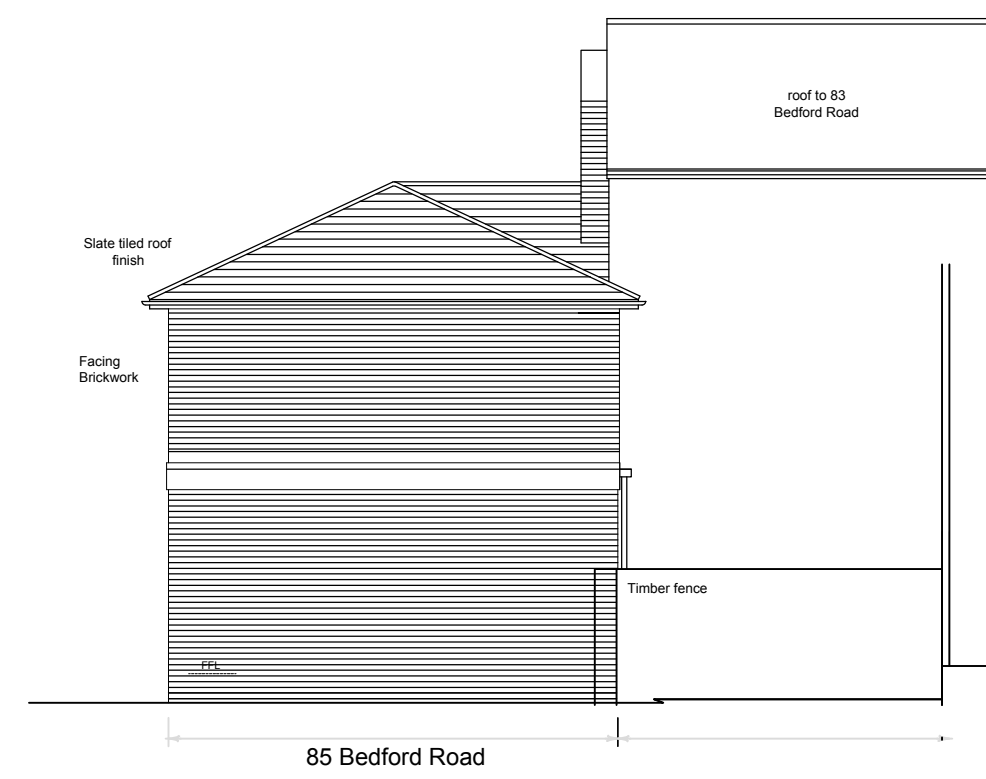

WEST ELEVATION
(SIDE)



The Old Registry Office,
20 Amersham Hill
High Wycombe,
Buckinghamshire,
HP13 6NZ

Project
**85 BEDFORD ROAD
READING
RG1 7EZ**

Drawing Title
**EXISTING AND PROPOSED
NORTH STREET SCENE
ELEVATIONS
AND SECTION**

Date Scale Cad Ref Drawn Checked
JULY16 1/100 PLO1 VK

Drawing No.
15 468 PL02

