
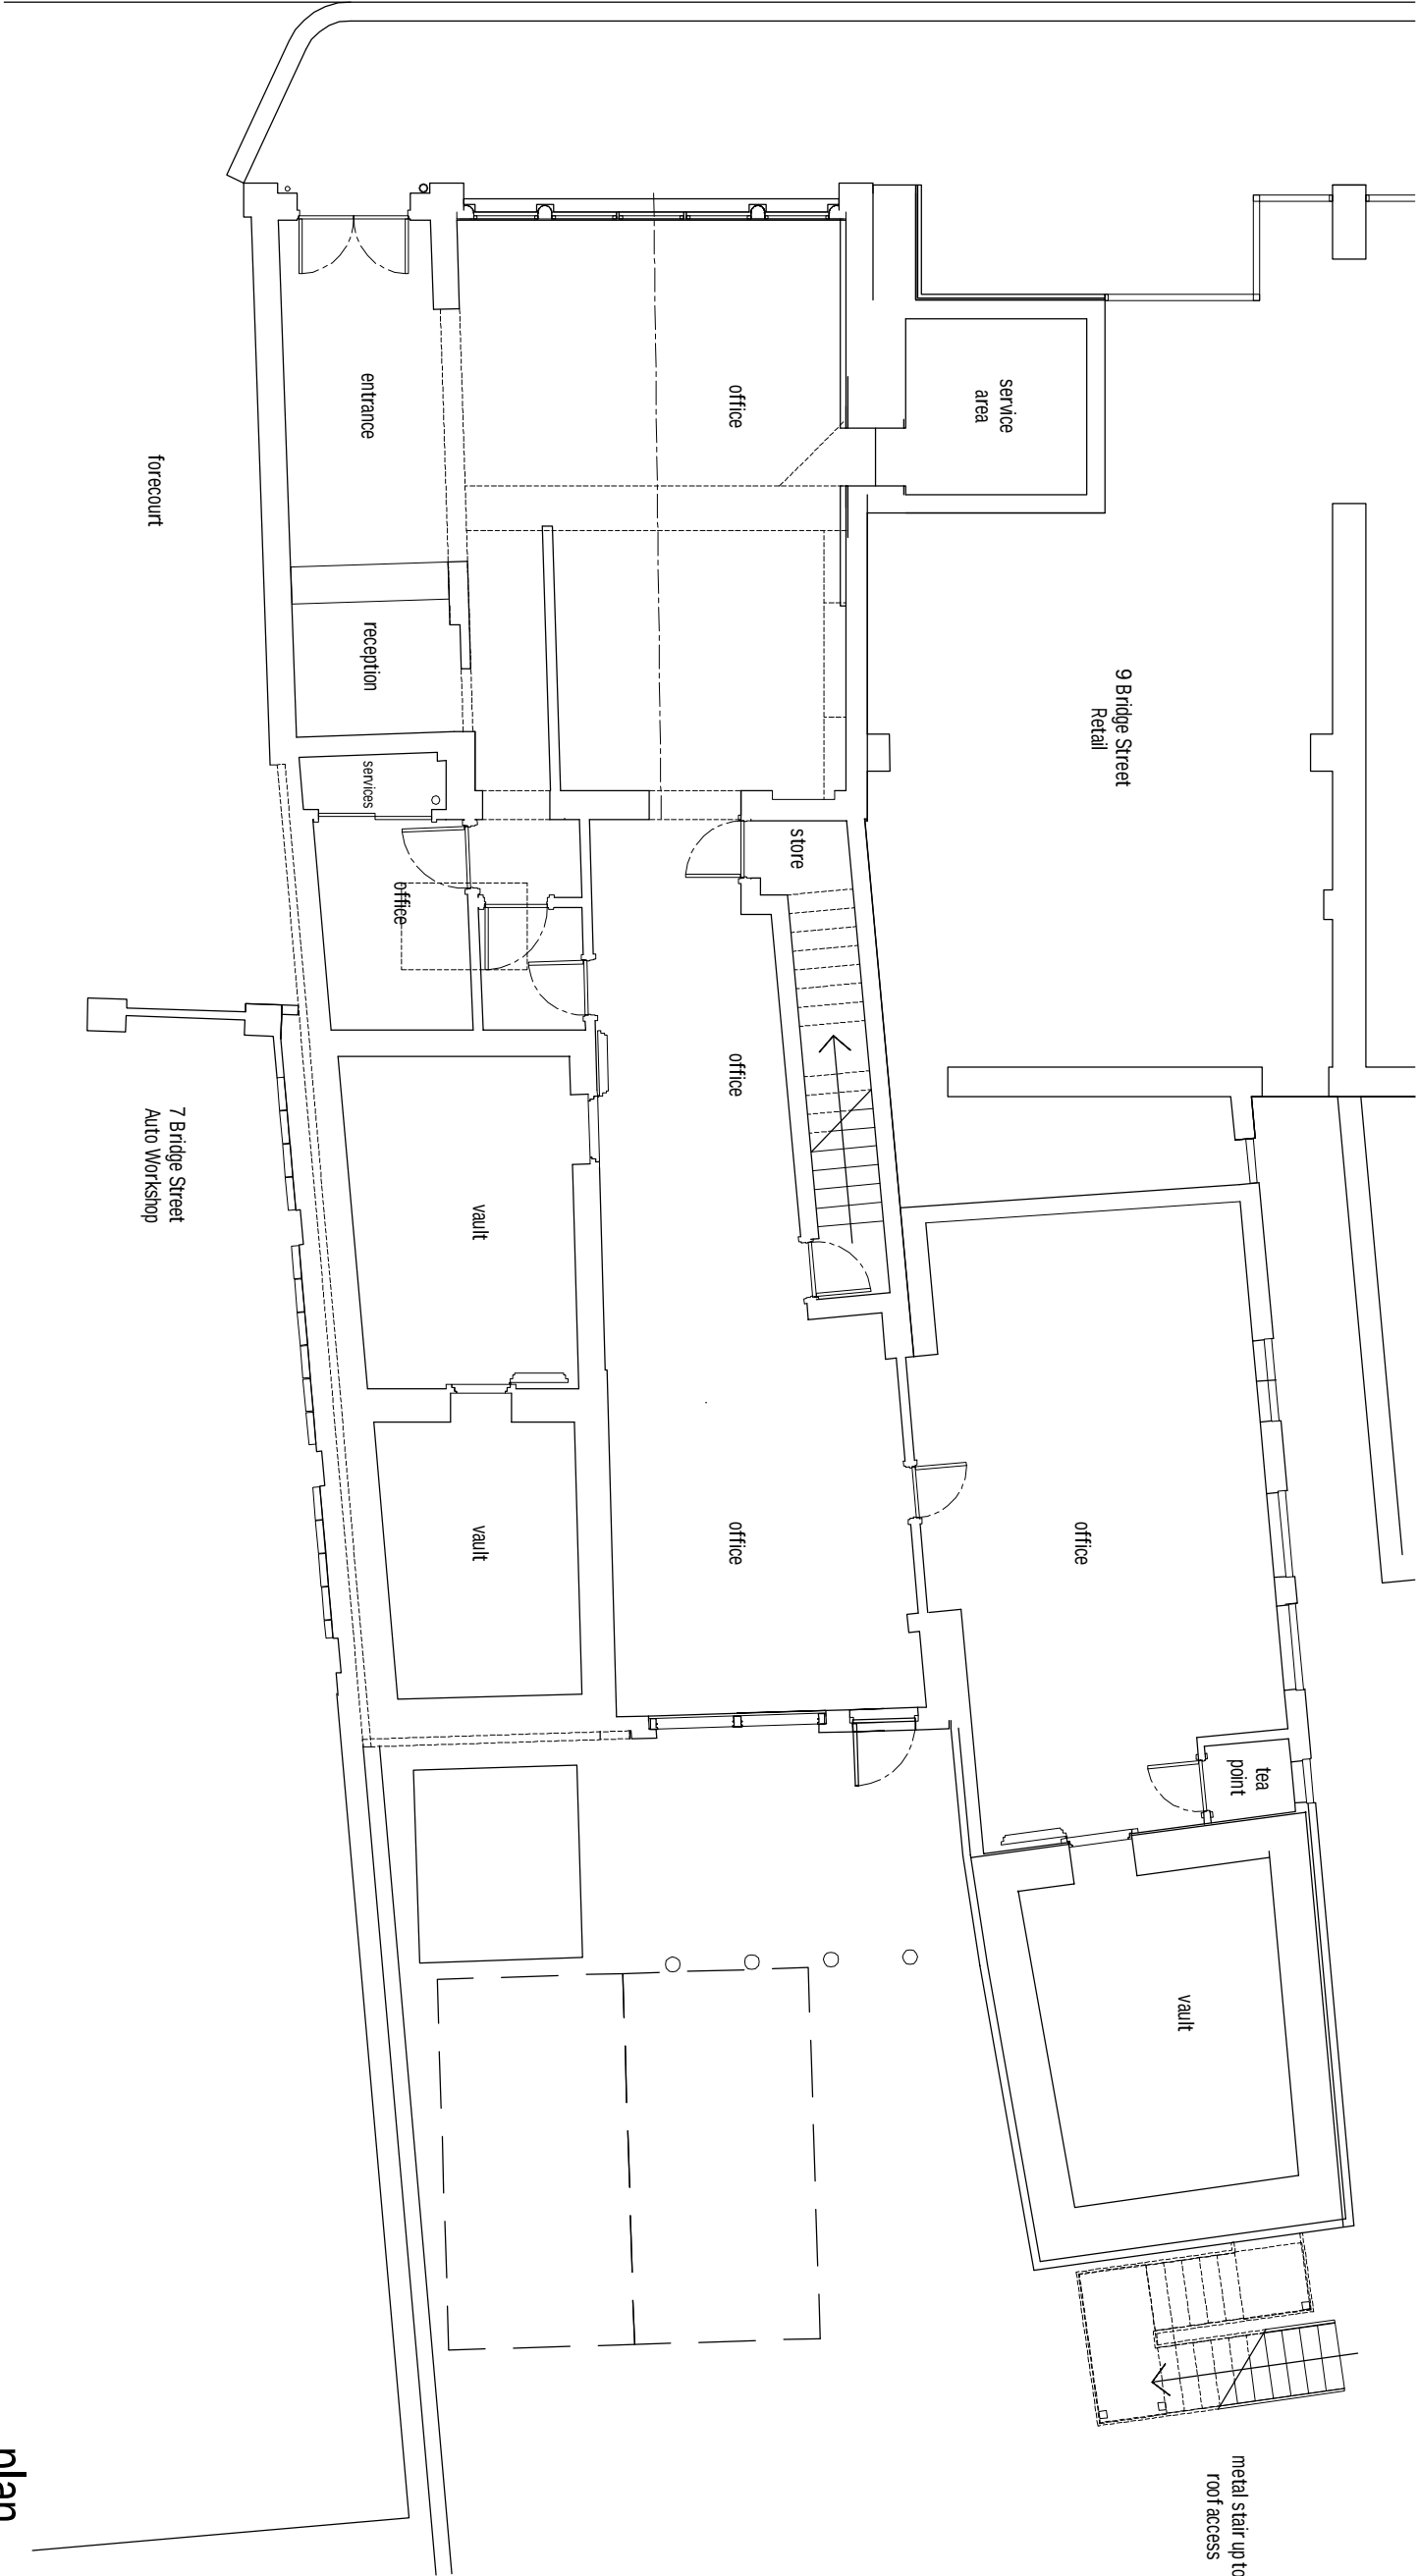
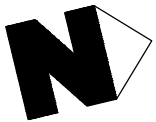


GENERAL ARRANGEMENTS
GROUND FLOOR PLAN
AS EXISTING
ALTERATIONS TO OFFICES
7 BRIDGE STREET, CAVERSHAM
FOX PAYNE
NICHOLAS HILL THOMPSON
8 PALEWELL PARK
LONDON

SW14 8JG

SCALE: 1:100
DATE: JUN 20
DRAWN: NHT
TEL: 020 8876 0886

1904/1/2
CHARTERED ARCHITECT
FACS 020 8255 4082

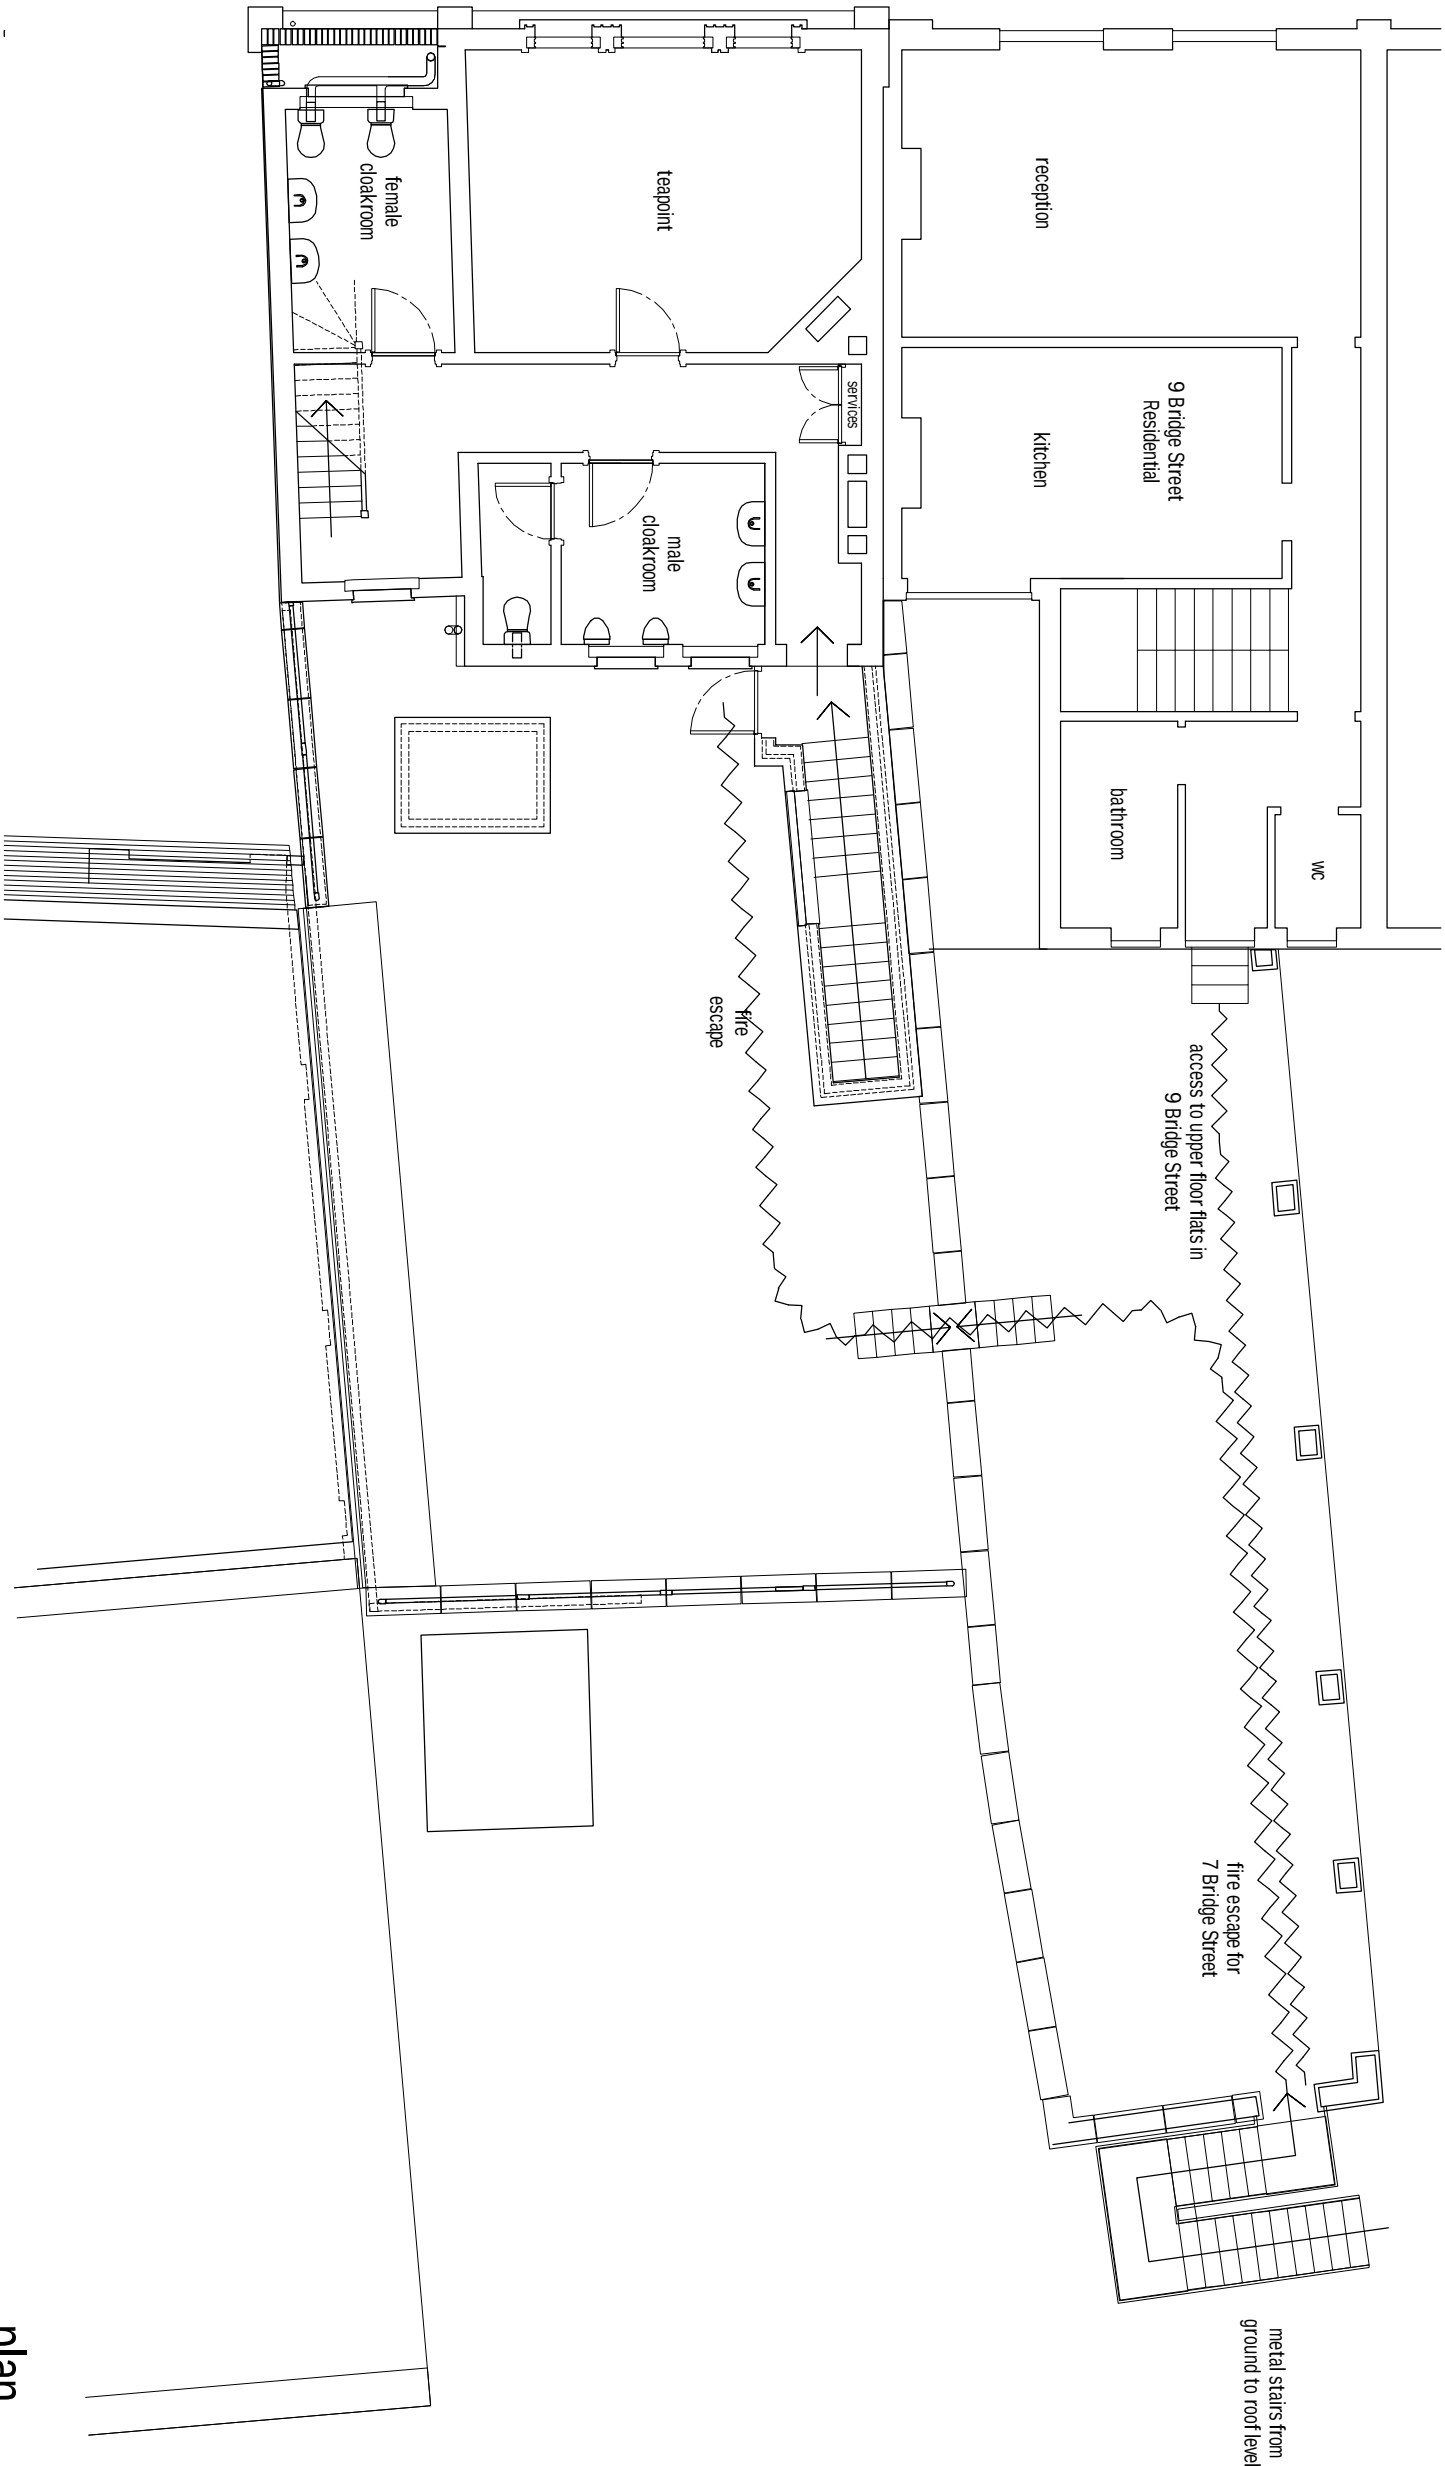

plan

GENERAL ARRANGEMENTS
FIRST FLOOR PLAN
AS EXISTING
ALTERATIONS TO OFFICES
7 BRIDGE STREET, CAVERSHAM
FOX PAYNE
NICHOLAS HILL THOMPSON
8 PALEWELL PARK

LONDON


SW14 8JG

TEL 020 8876 0886


SCALE: 1:100
DATE: JUN 20
DRAWN: NHT

1904/1/3



CHARTERED ARCHITECT
FACS 020 8255 4082

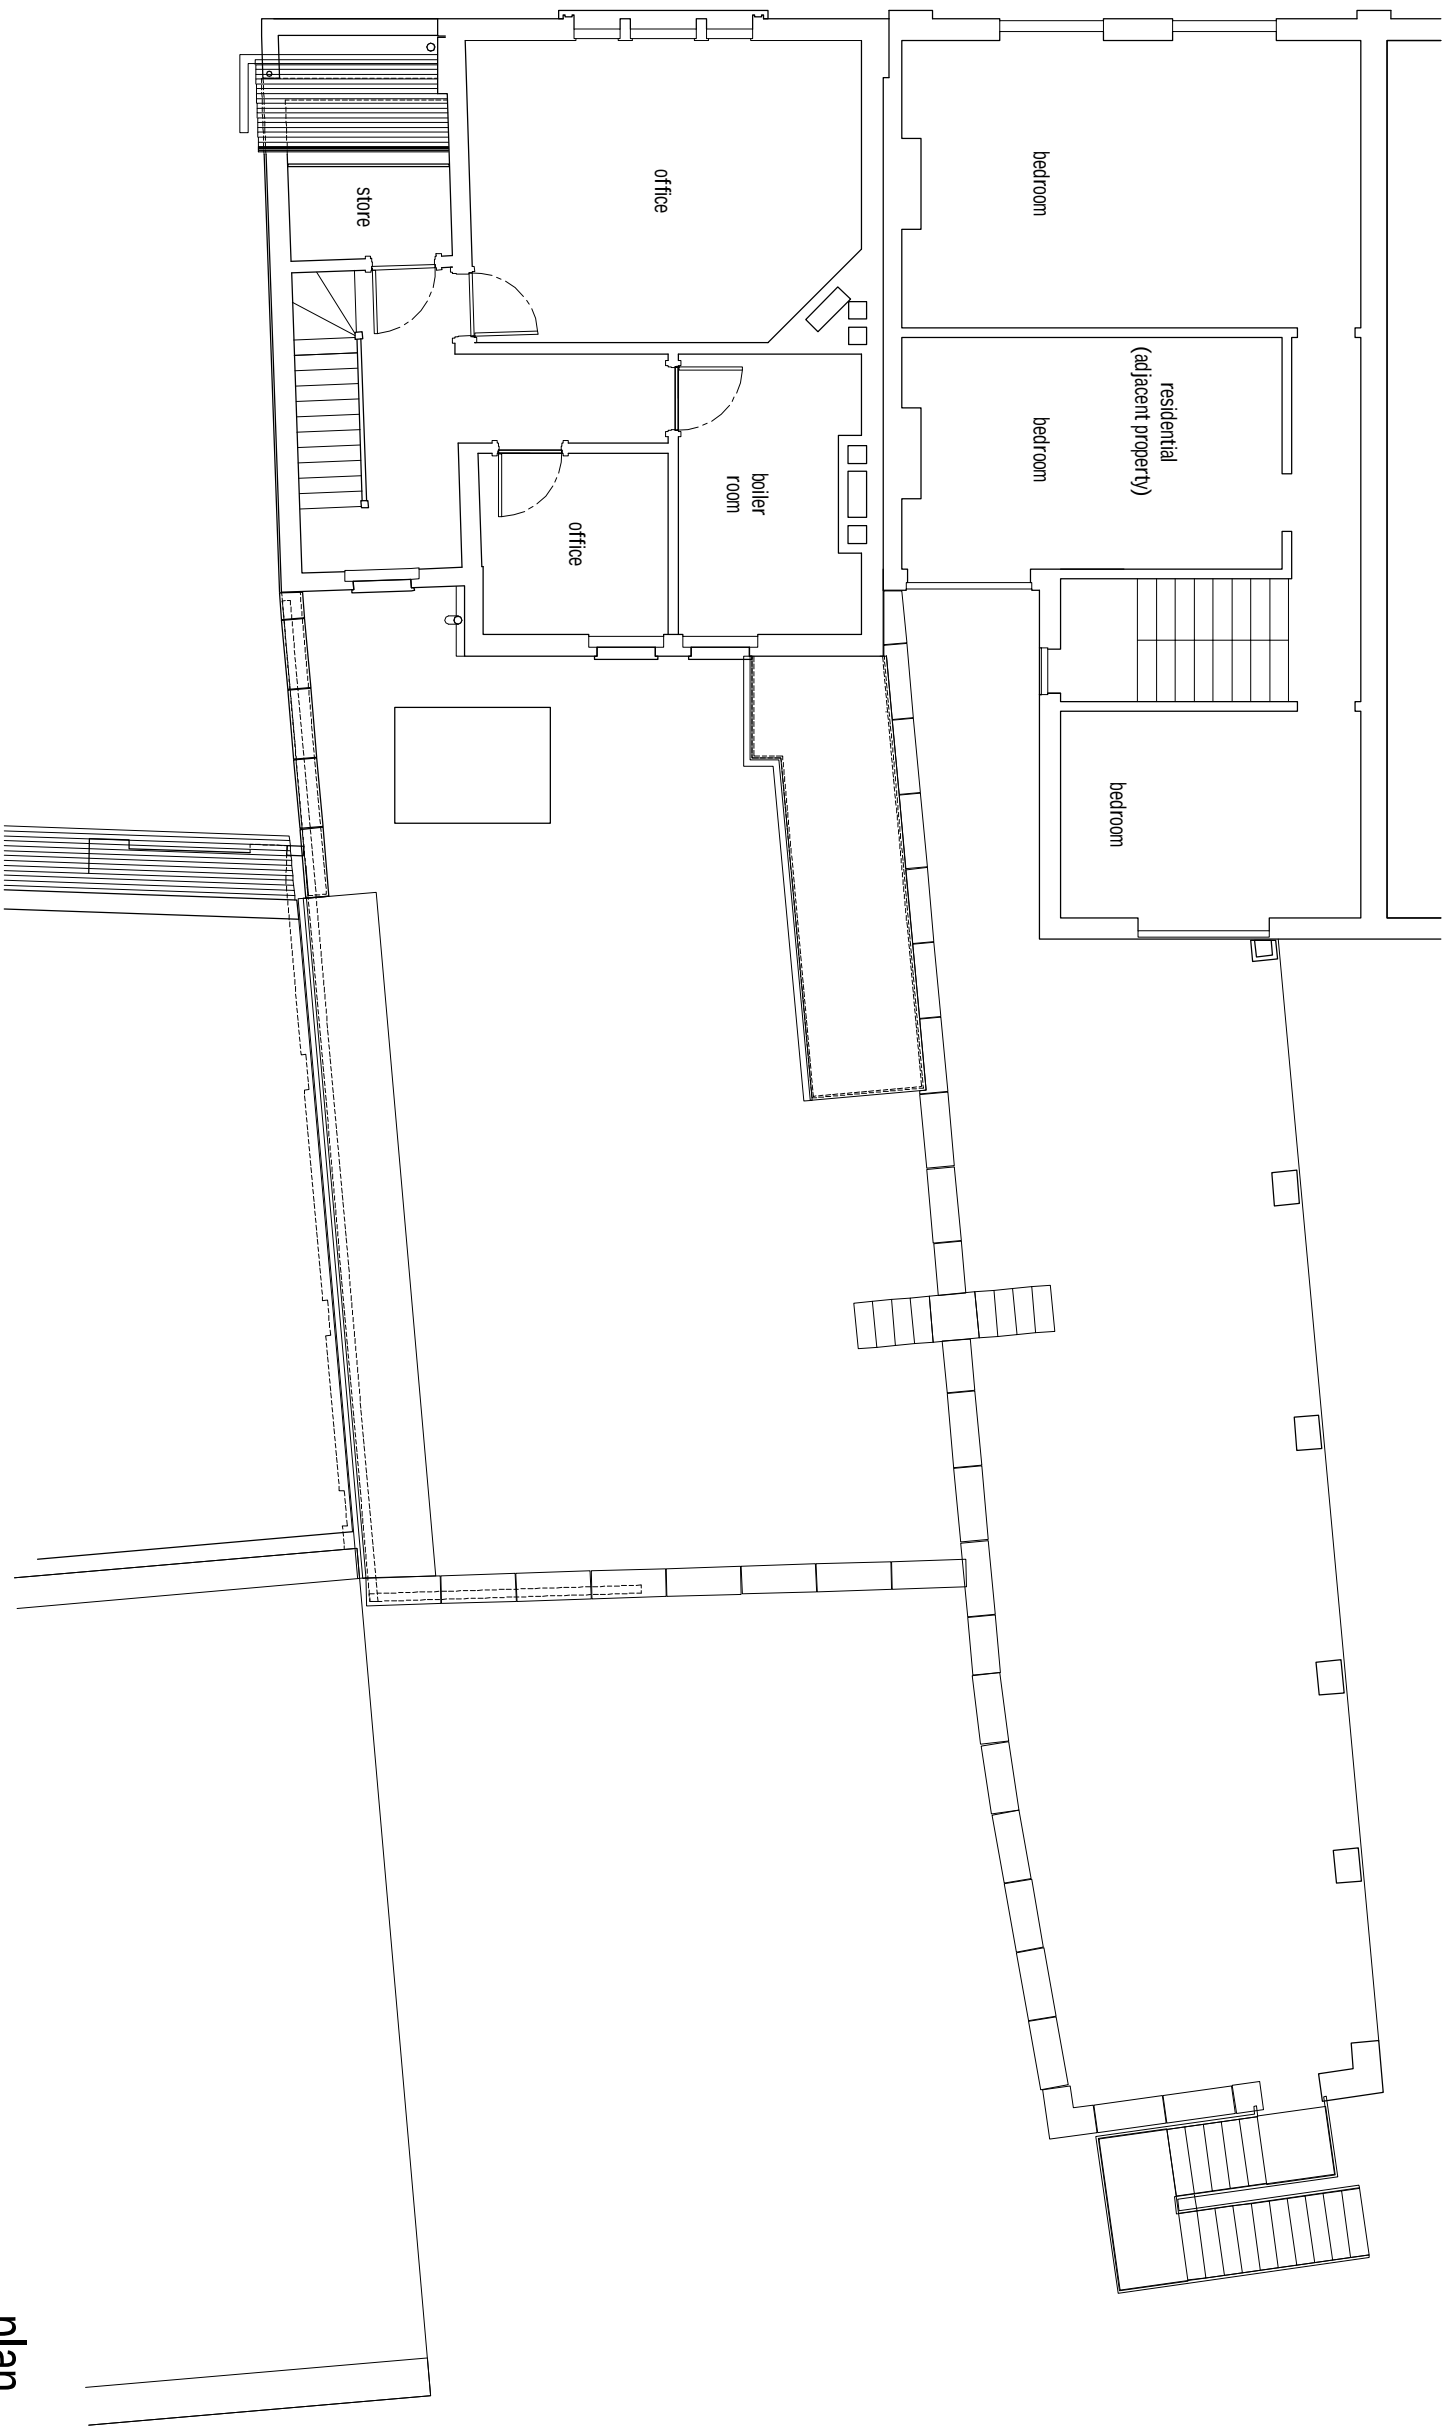

plan

 

GENERAL ARRANGEMENTS		SCALE: 1:100
SECOND FLOOR PLAN		DATE: JUN 20
AS EXISTING		DRAWN: NHT
ALTERATIONS TO OFFICES		
7 BRIDGE STREET, CAVERSHAM		
FOX PAYNE		
NICHOLAS HILL THOMPSON		
8 PALEWELL PARK	LONDON	SW14 8JG
	TEL	020 8876 0886
1904/1/4		CHARTERED ARCHITECT
		FACS 020 8255 4082

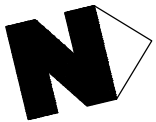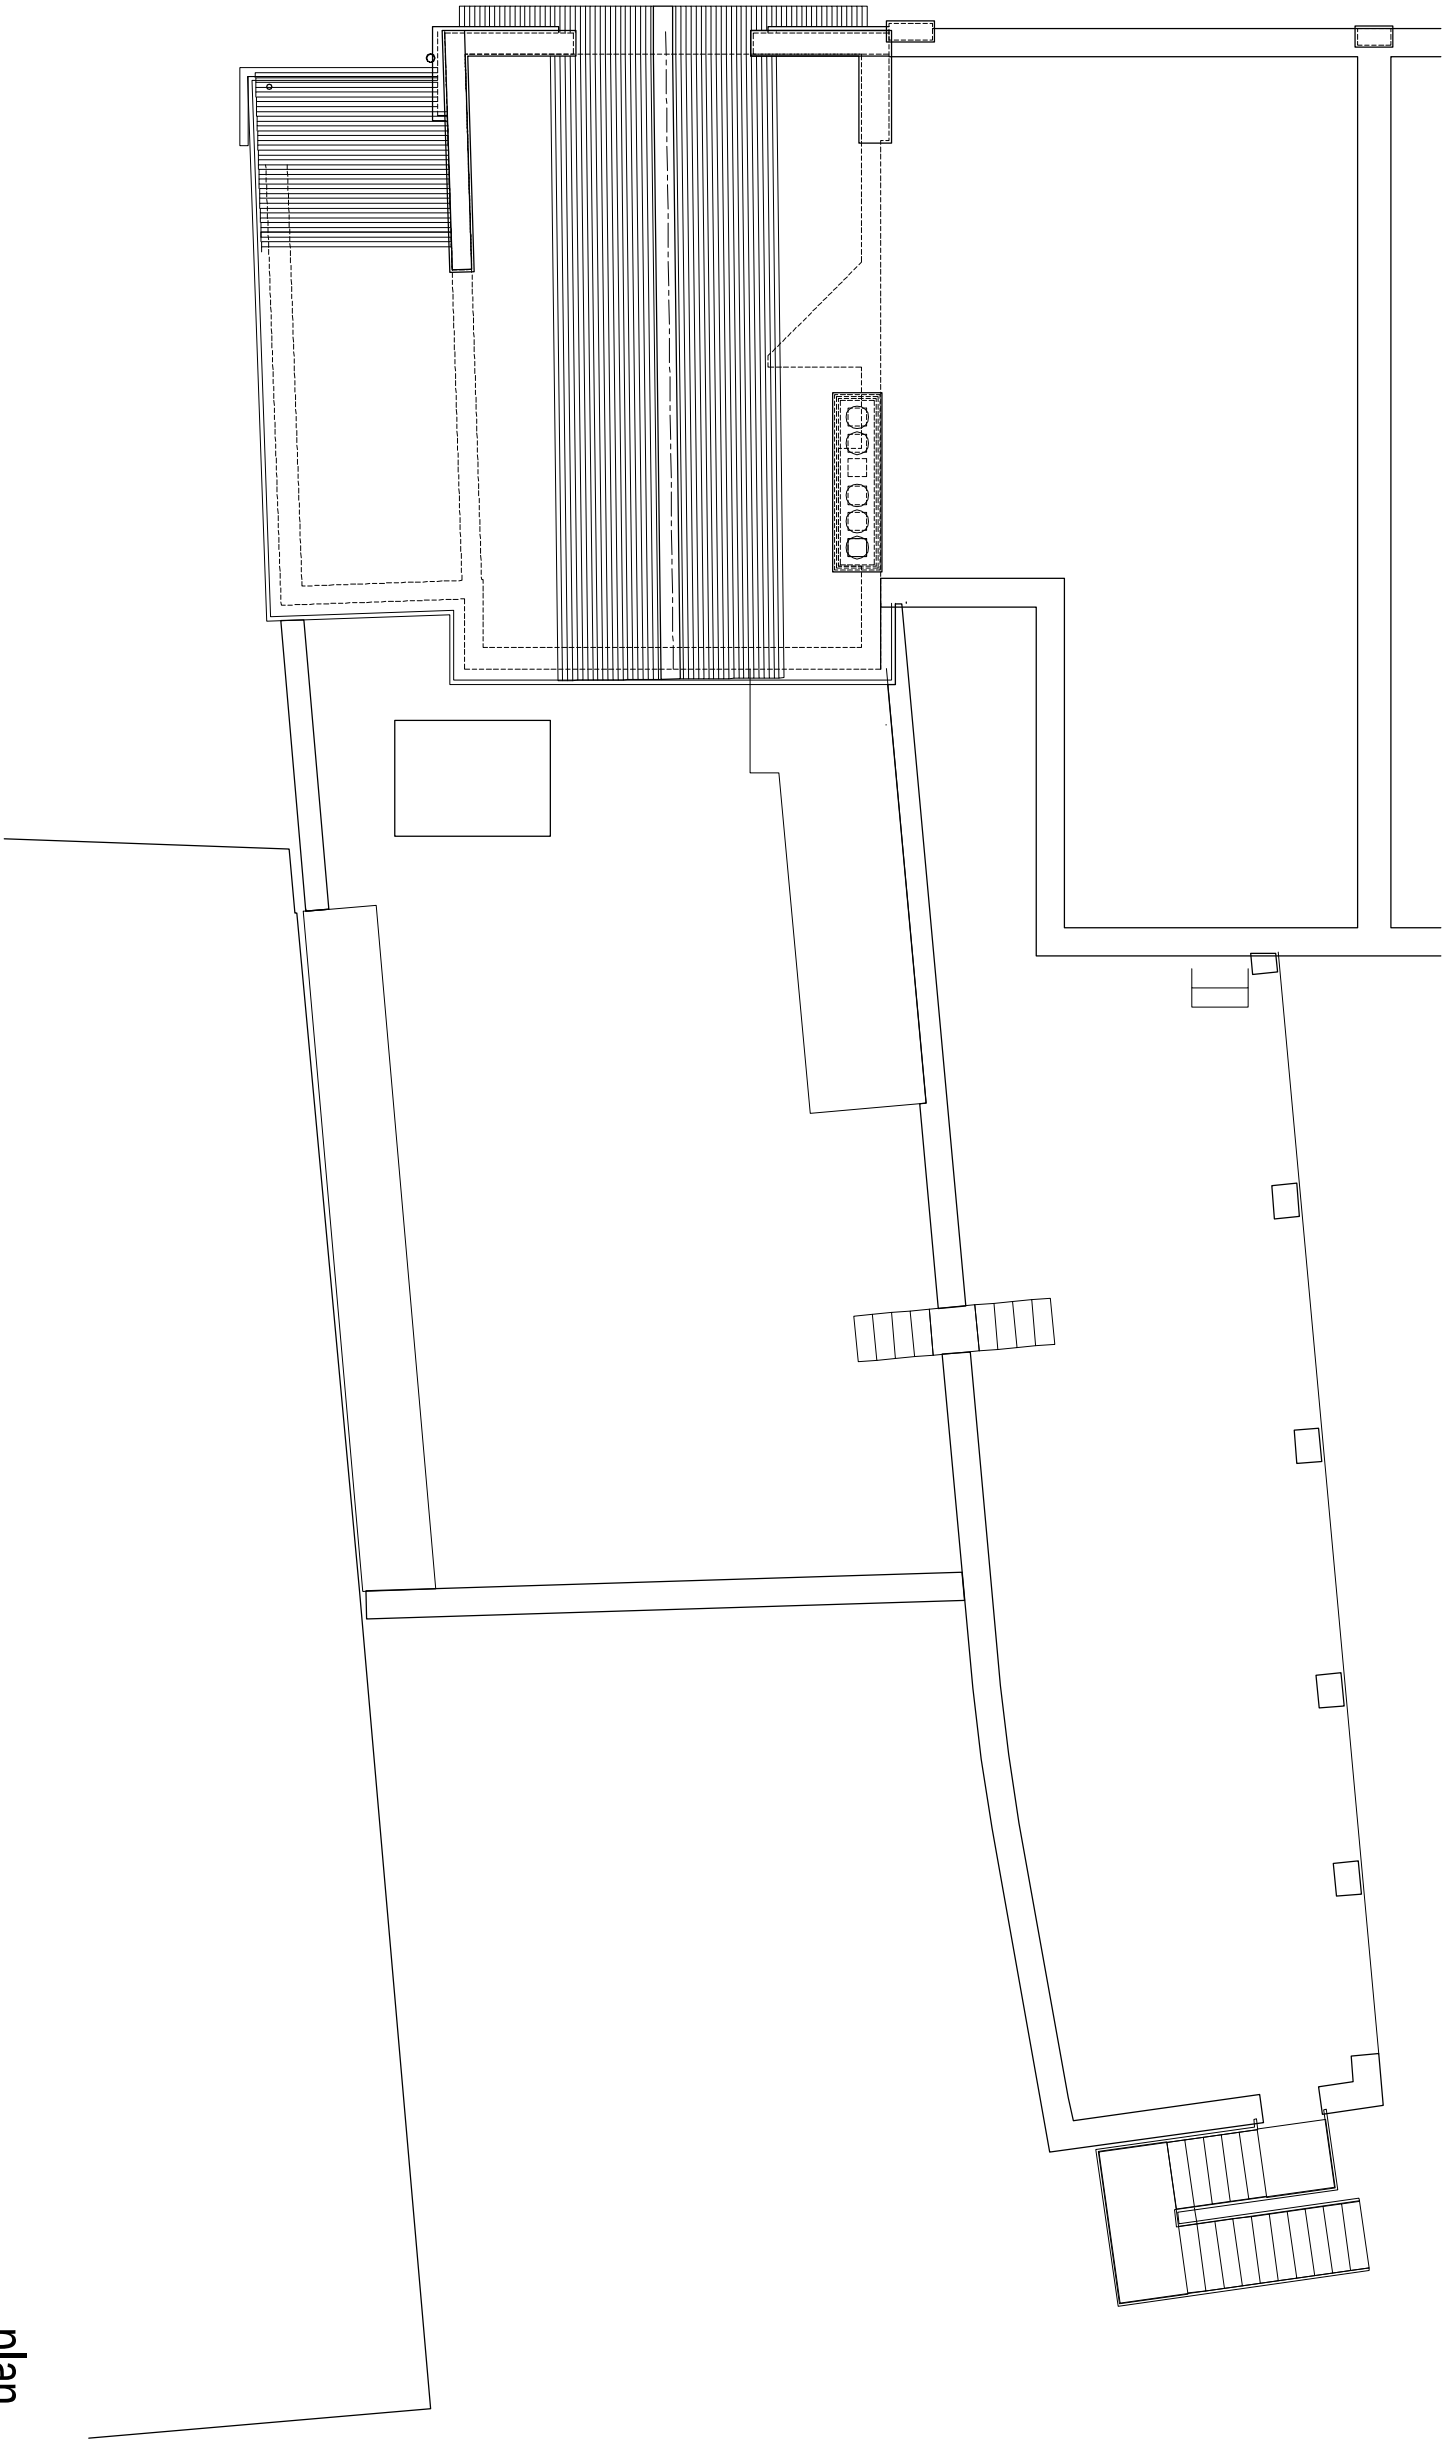

plan


GENERAL ARRANGEMENTS
ROOF PLAN
AS EXISTING
ALTERATIONS TO OFFICES
7 BRIDGE STREET, CAVERSHAM
FOX PAYNE
NICHOLAS HILL THOMPSON
8 PALEWELL PARK

LONDON SW14 8JG

SCALE: 1:100
DATE: JUN 20
DRAWN: NHT

TEL 020 8876 0886

1904/1/5
CHARTERED ARCHITECT
FACS 020 8255 4082

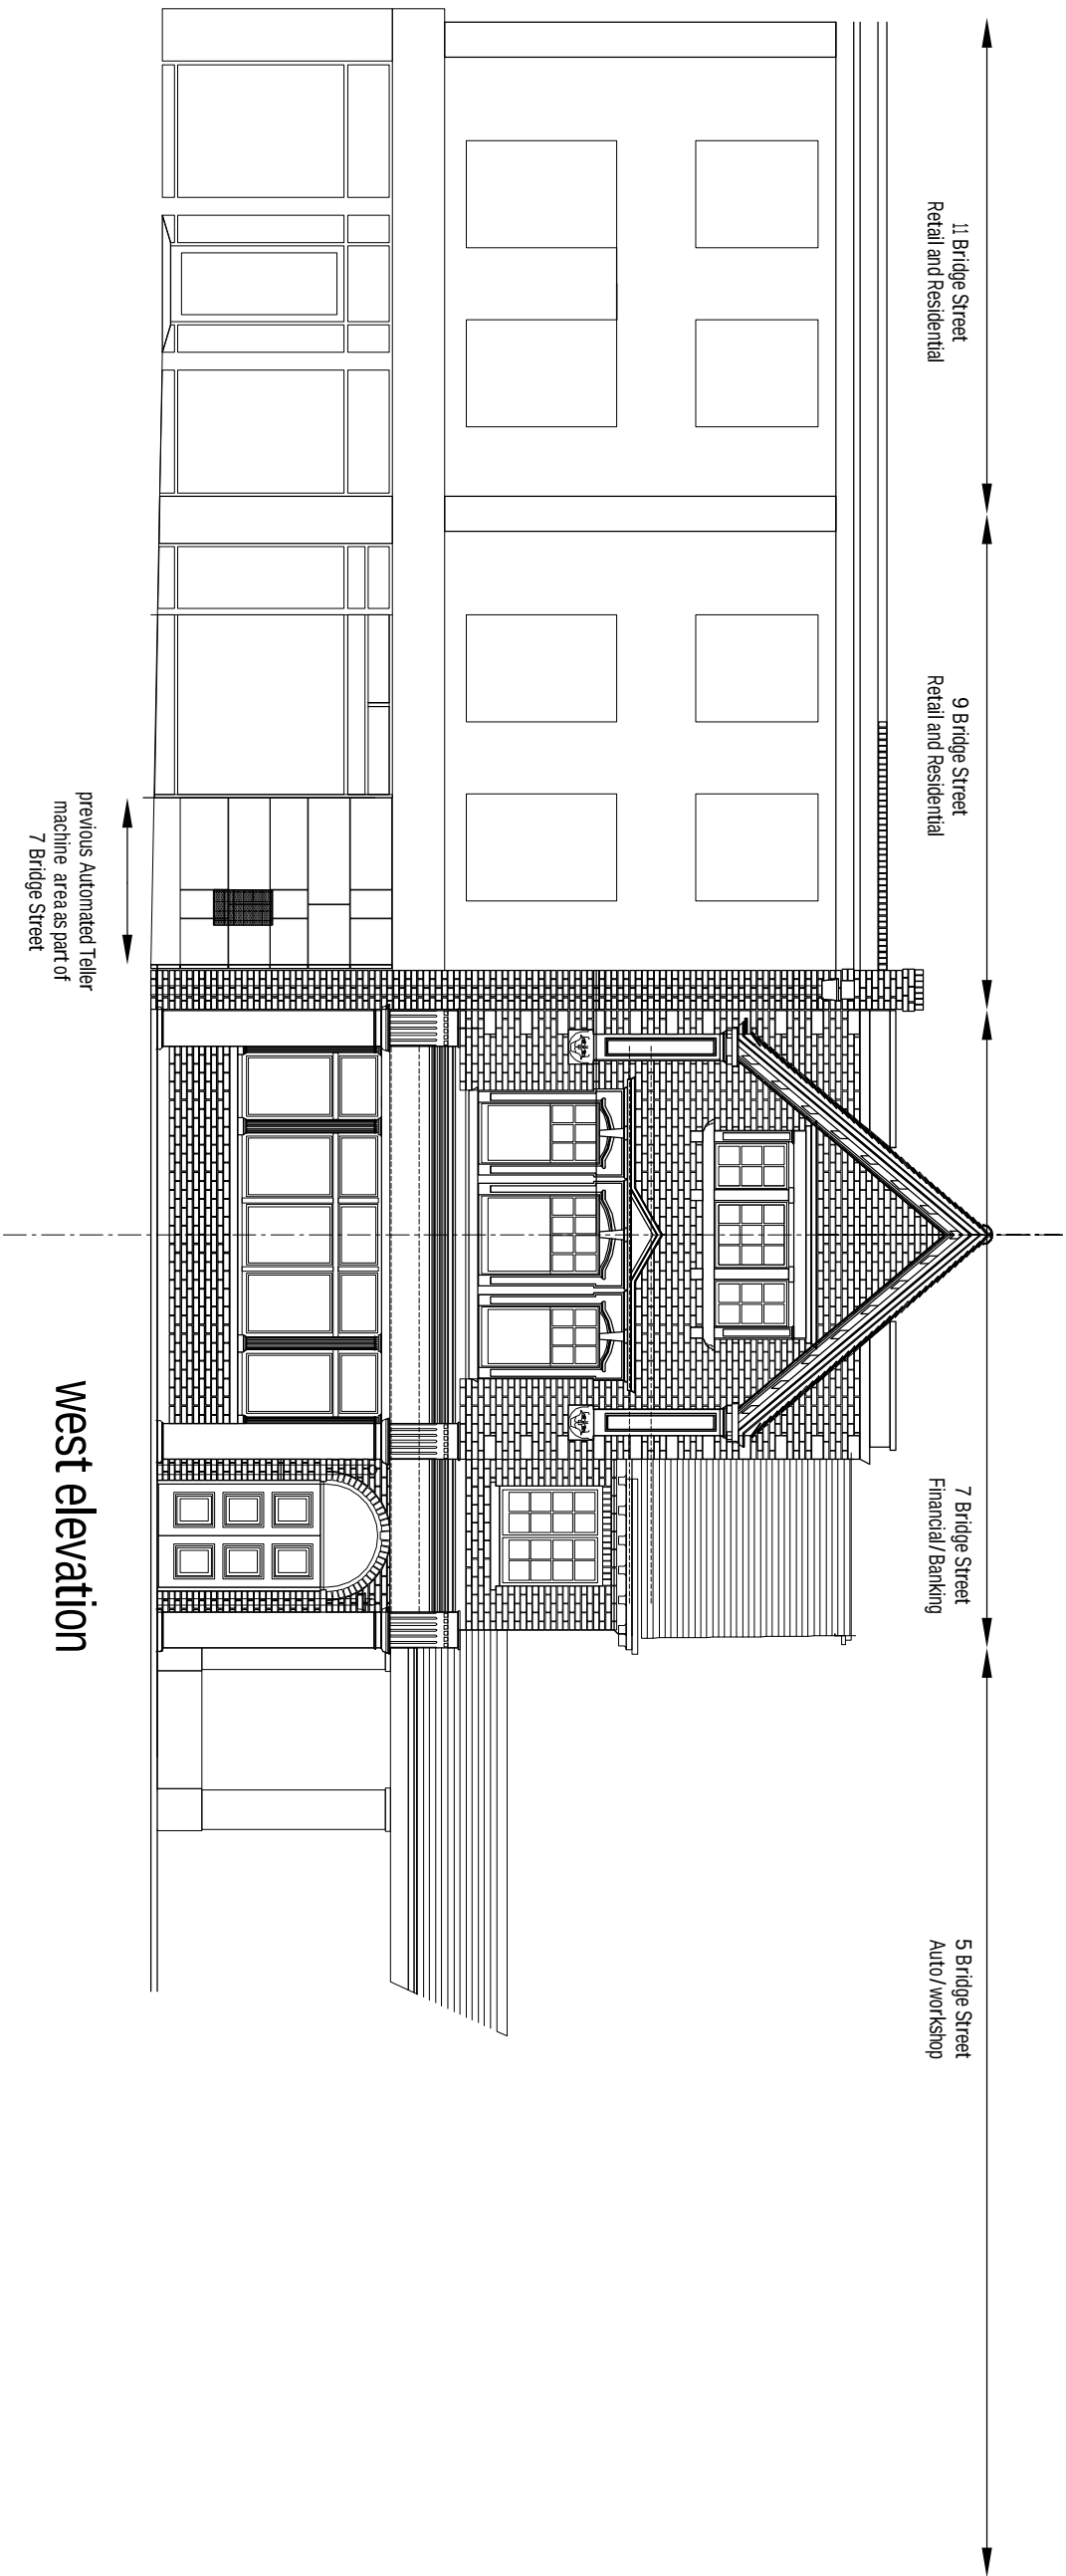

5 Bridge Street
Auto/ Workshop

7 Bridge Street
Financial/ Banking

9 Bridge Street
Retail and Residential

7 Bridge Street
Financial/ Banking

11 Bridge Street
Retail and Residential


9 Bridge Street
Retail and Residential

7 Bridge Street
Financial/ Banking

5 Bridge Street
Auto/ Workshop

previous Automated Teller
machine area as part of
7 Bridge Street

west elevation

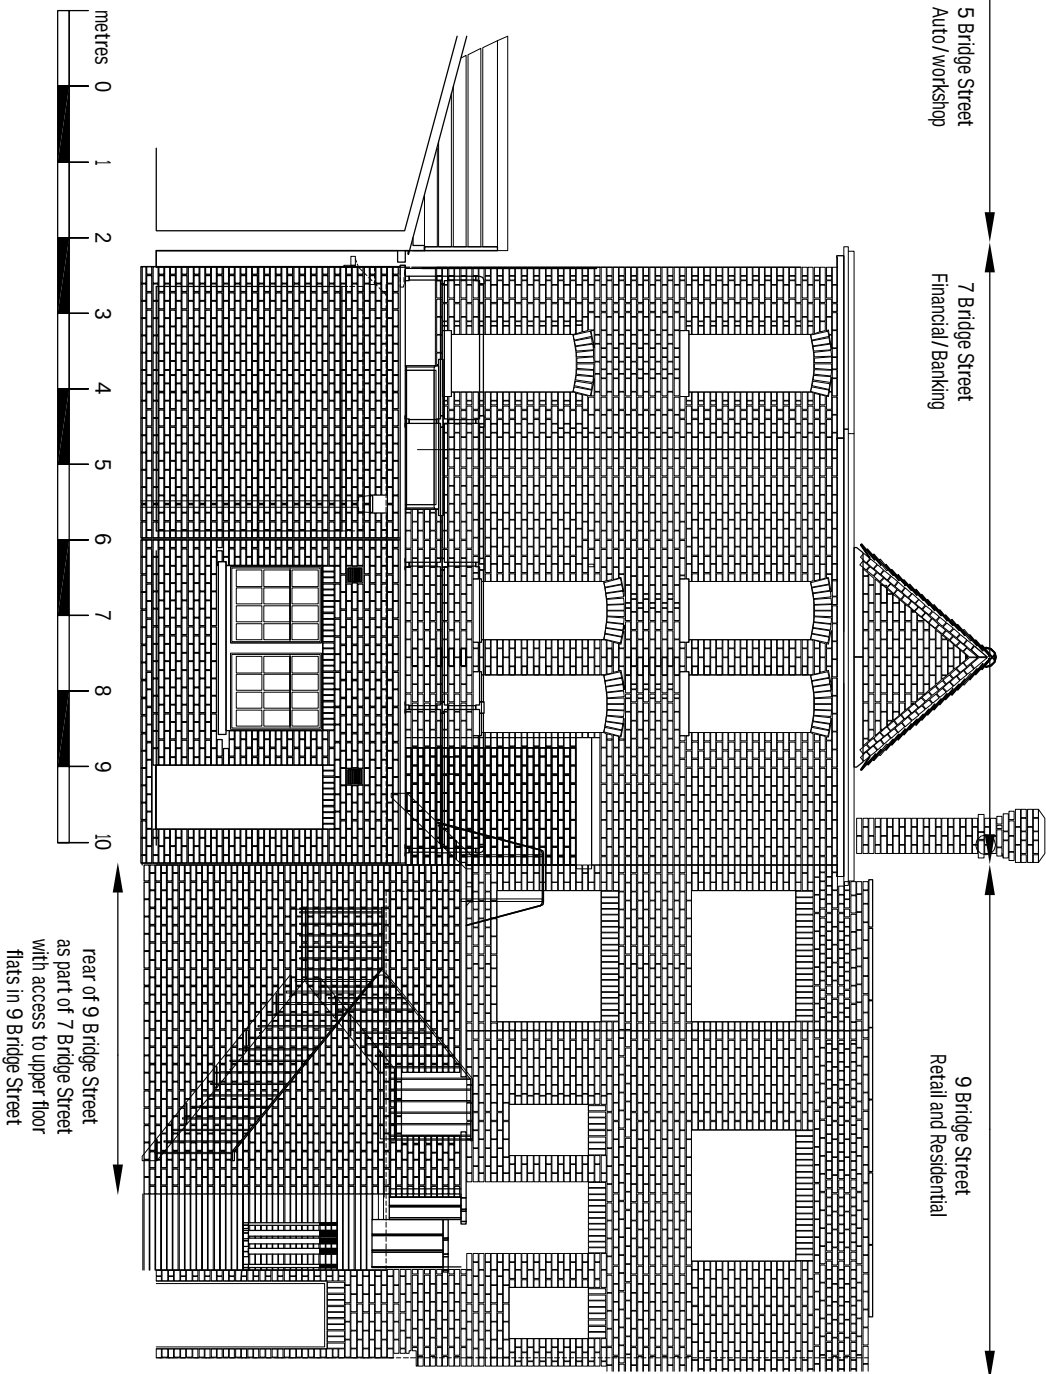

5 Bridge Street
Auto/ Workshop

7 Bridge Street
Financial/ Banking

9 Bridge Street
Retail and Residential

7 Bridge Street
Financial/ Banking

11 Bridge Street
Retail and Residential

9 Bridge Street
Retail and Residential

7 Bridge Street
Financial/ Banking

5 Bridge Street
Auto/ Workshop

previous Automated Teller
machine area as part of
7 Bridge Street

east elevation

plan

GENERAL ARRANGEMENTS
ELEVATIONS
AS EXISTING
ALTERATIONS TO OFFICES
7 BRIDGE STREET, CAVERSHAM
FOX PAYNE
NICHOLAS HILL THOMPSON
8 PALEWELL PARK
LONDON


SW14 8JG

TEL 020 8876 0886

SCALE: 1:100
DATE: JUN 20
DRAWN: NHT

1904/1/10

CHARTERED ARCHITECT
FACS 020 8255 4082

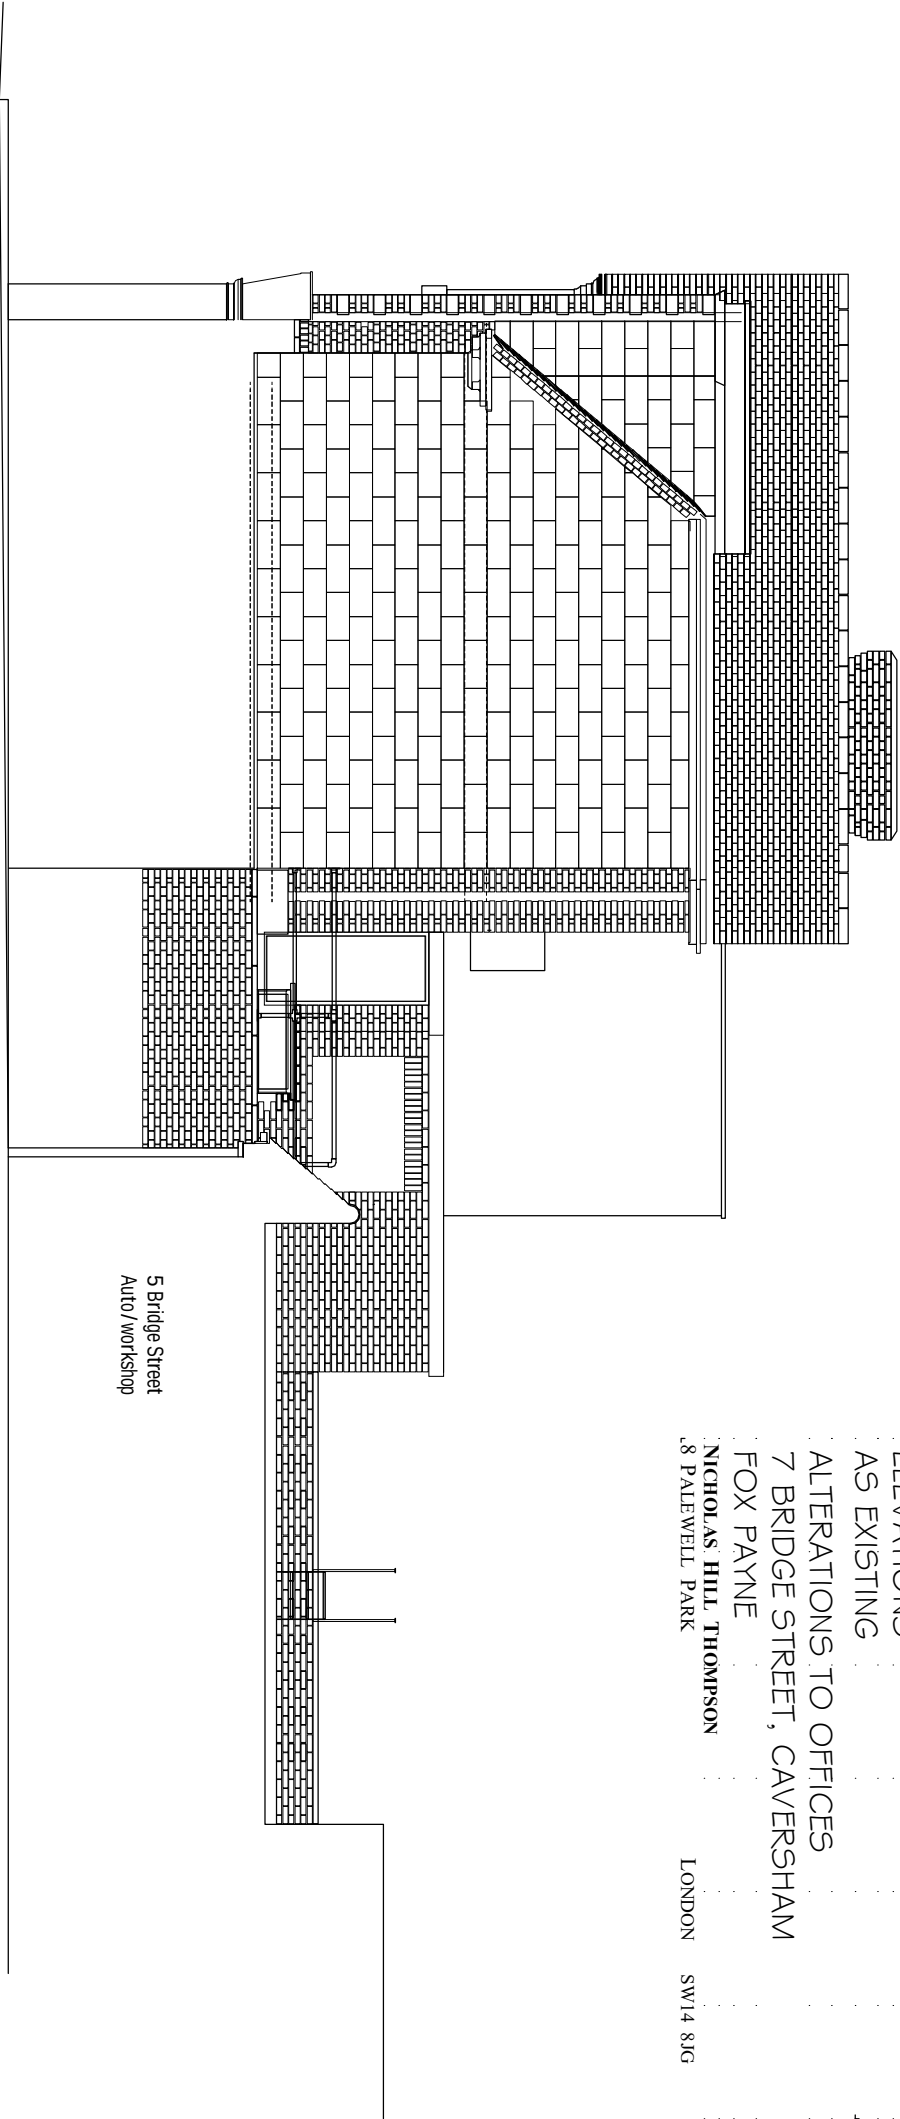


plan

south elevation



north elevation (section through 9 Bridge Street)

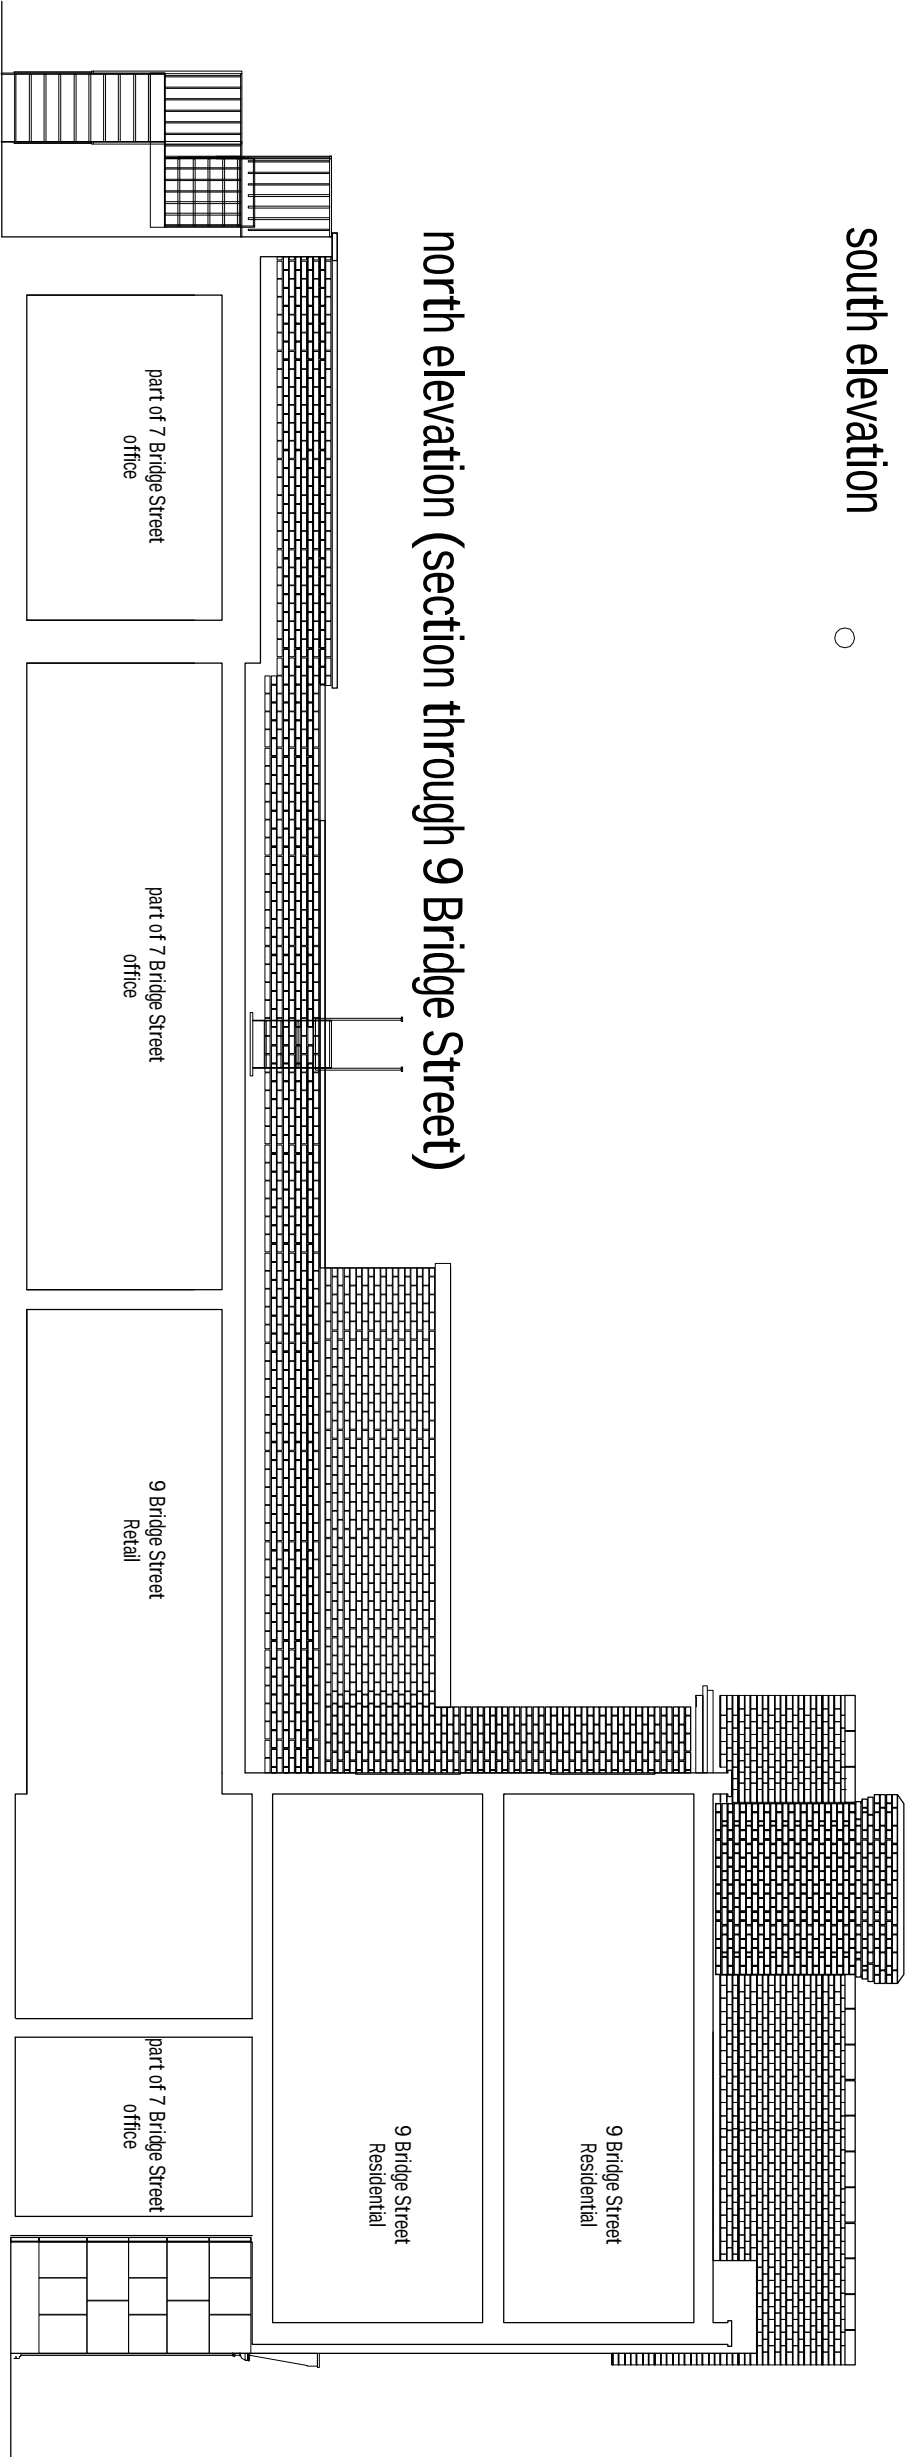

GENERAL ARRANGEMENTS

SECTIONS

AS EXISTING

ALTERATIONS TO OFFICES

7 BRIDGE STREET, CAVERSHAM

FOX PAYNE

NICHOLAS HILL THOMPSON

8 PALEWELL PARK

LONDON

SW14 8JG

TEL 020 8876 0886

1904/1/20


SCALE: 1:100

DATE: JUN 20

DRAWN: NHT

CHARTERED ARCHITECT

FACS 020 8255 4082

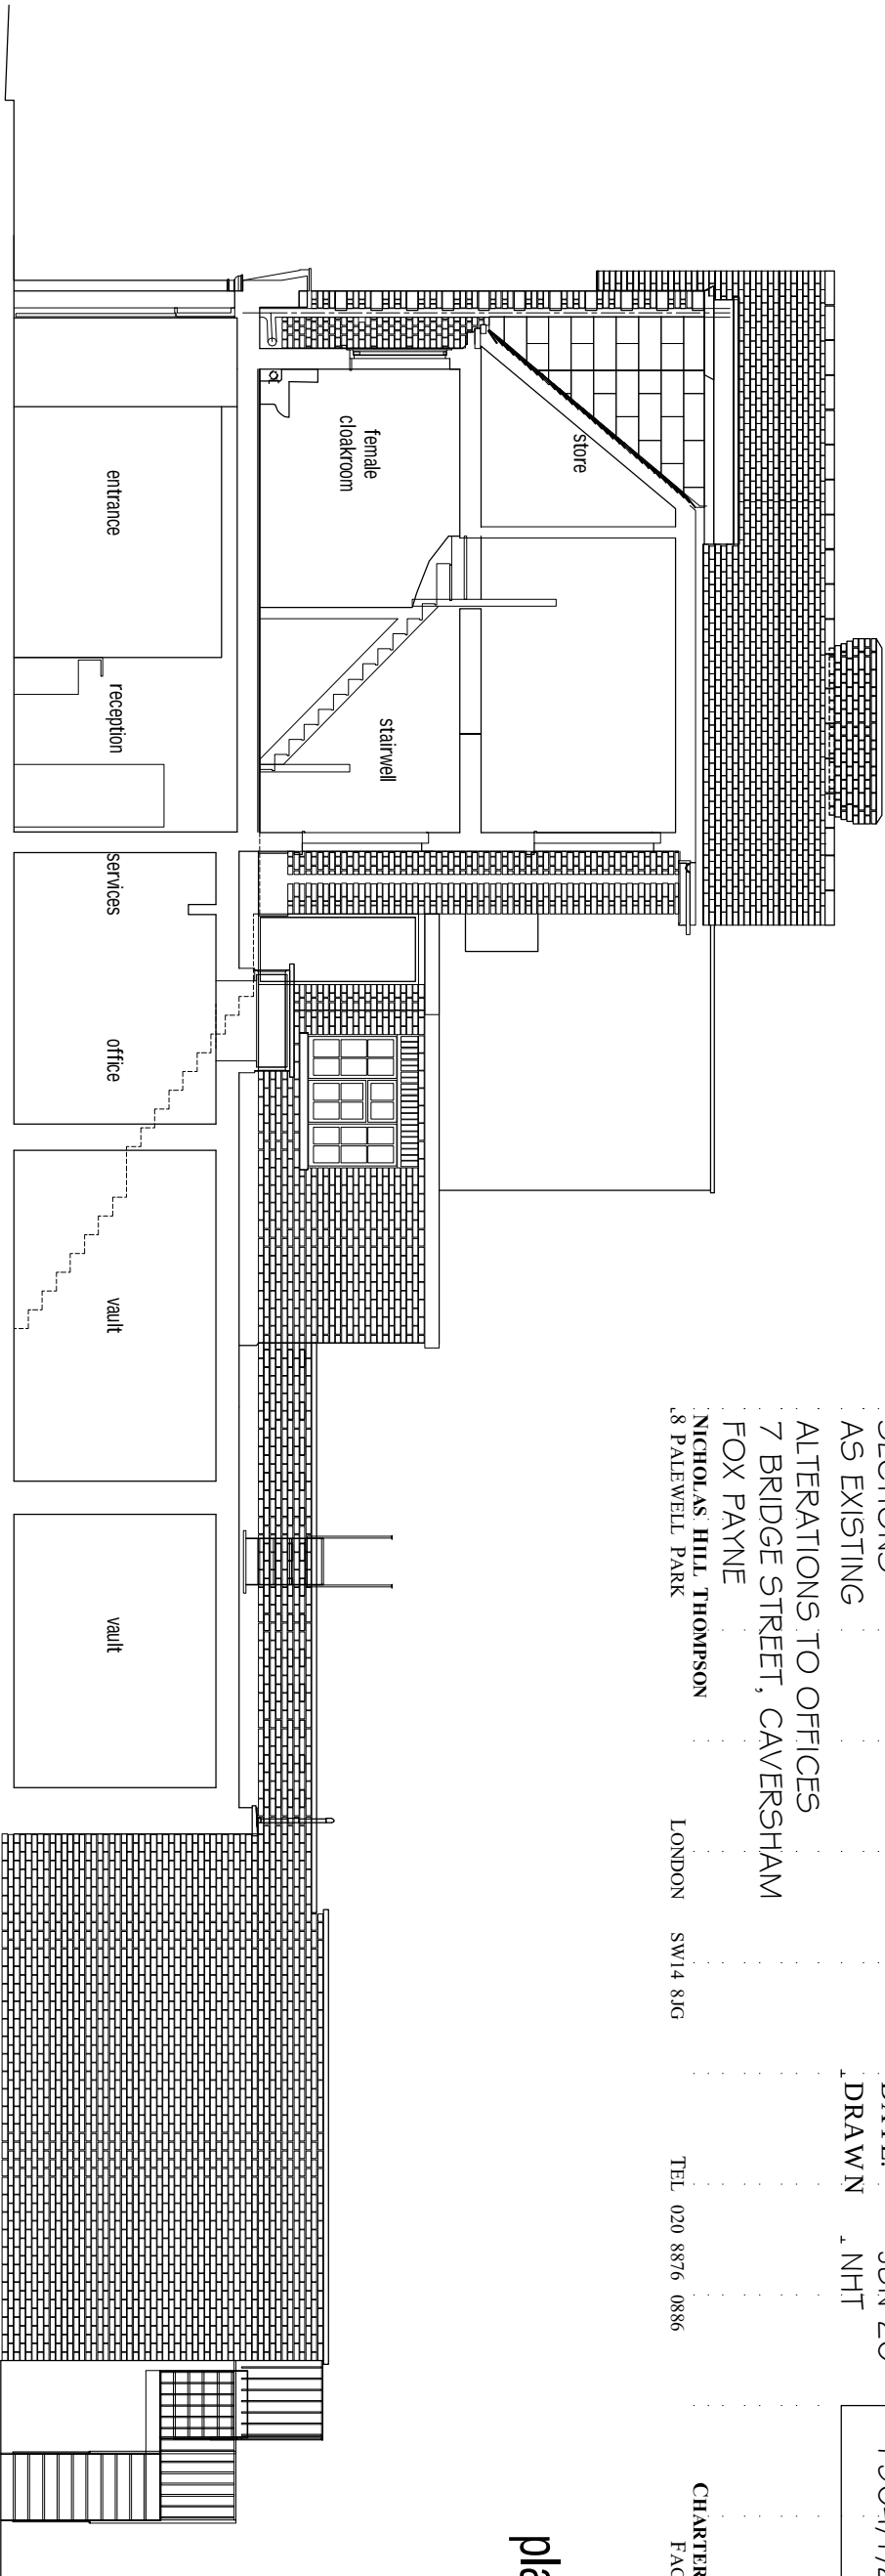


plan

5 Bridge Street
Auto/workshop

7 Bridge Street
Financial/ Banking

9 Bridge Street
Retail and Residential

east west section

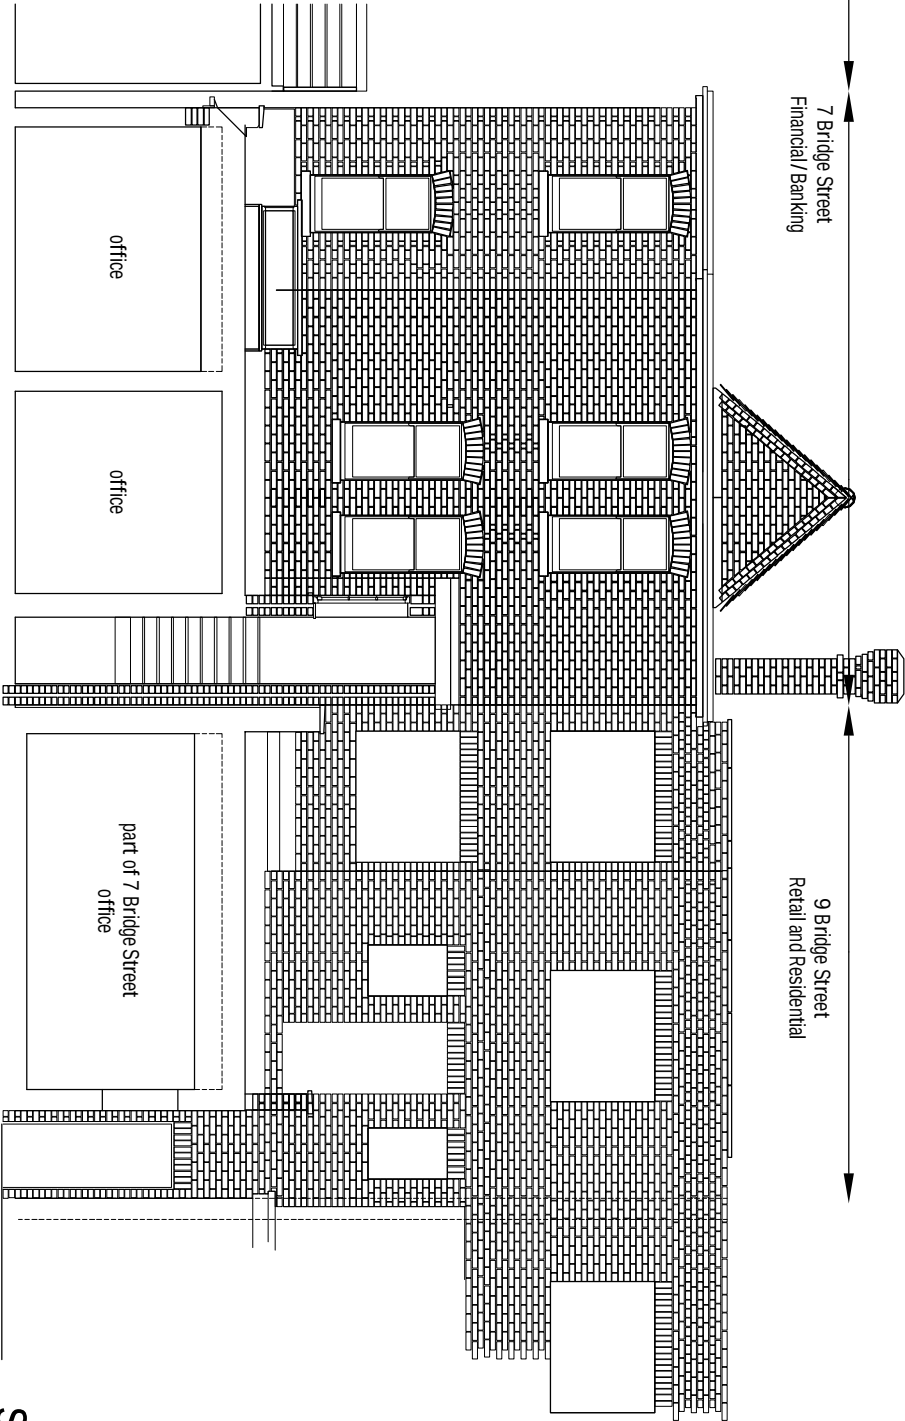

part of 7 Bridge Street
office

south north section

