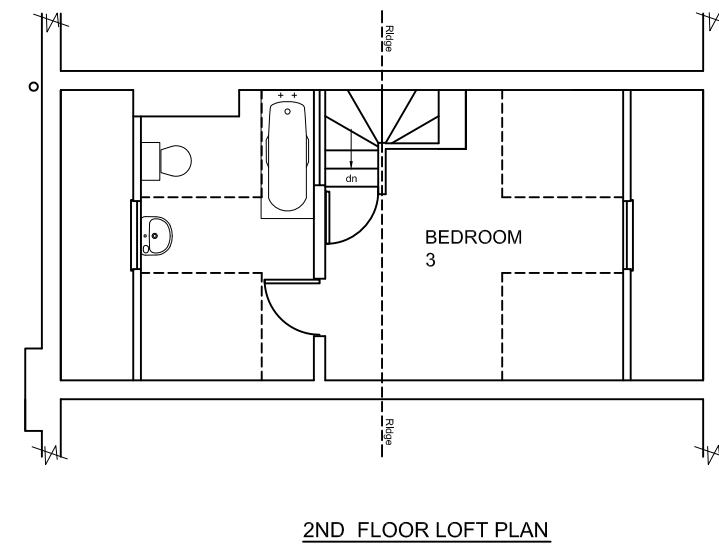
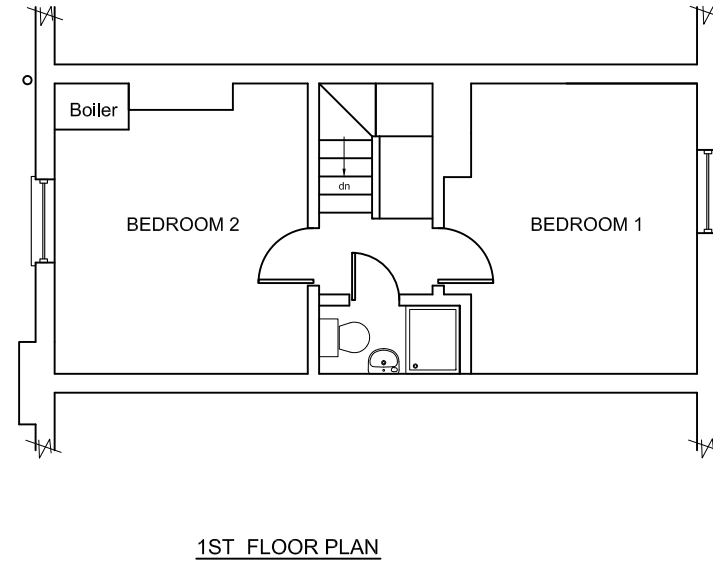
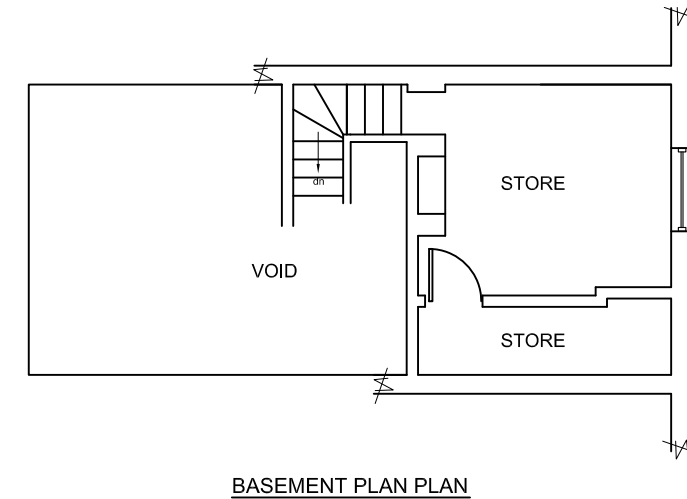
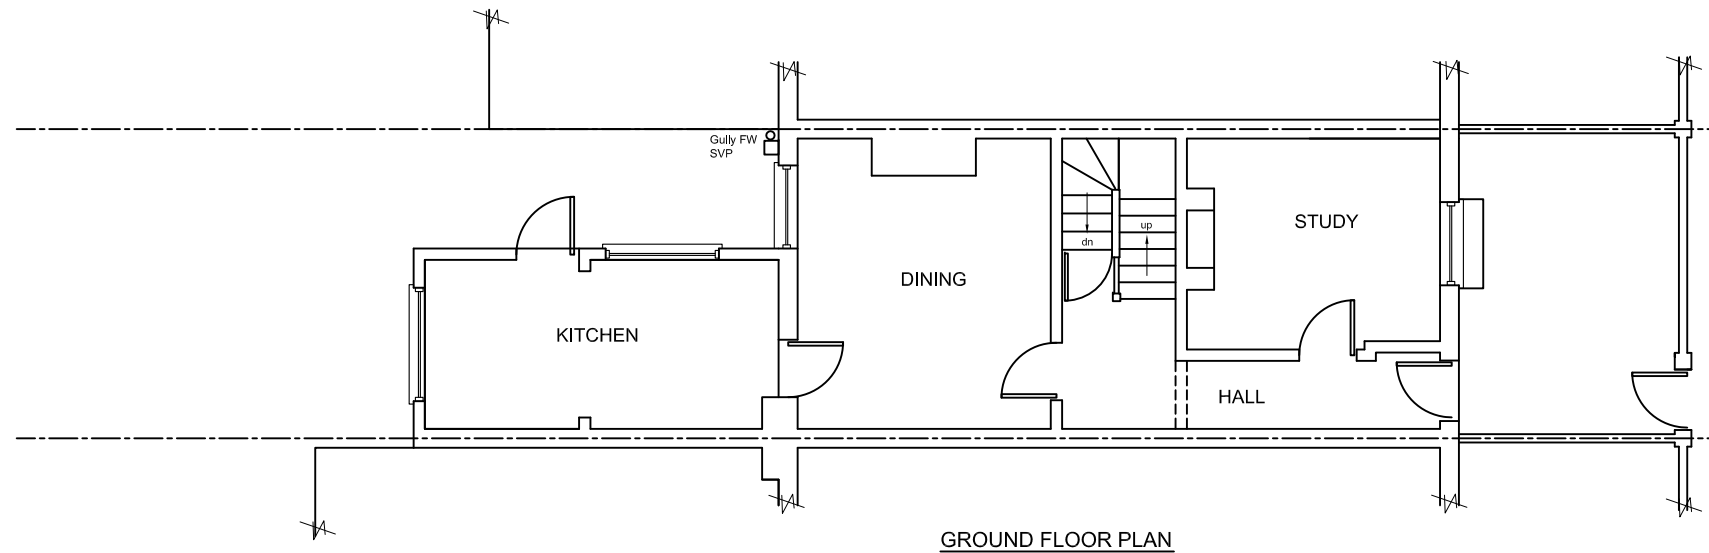


 The Woolhampton Design Centre Station Road, Woolhampton, Reading, Berkshire RG7 5SE Tel: 0118 9713 363		3 SCHOOL TERRACE, RG1 3LS			
		EXISTING FLOOR PLANS			
SCALES	1:100 @A3	DRAWN	NJB	DATE	DEC.'20
				DRAWING No.	21/03/02
				REVISION	