




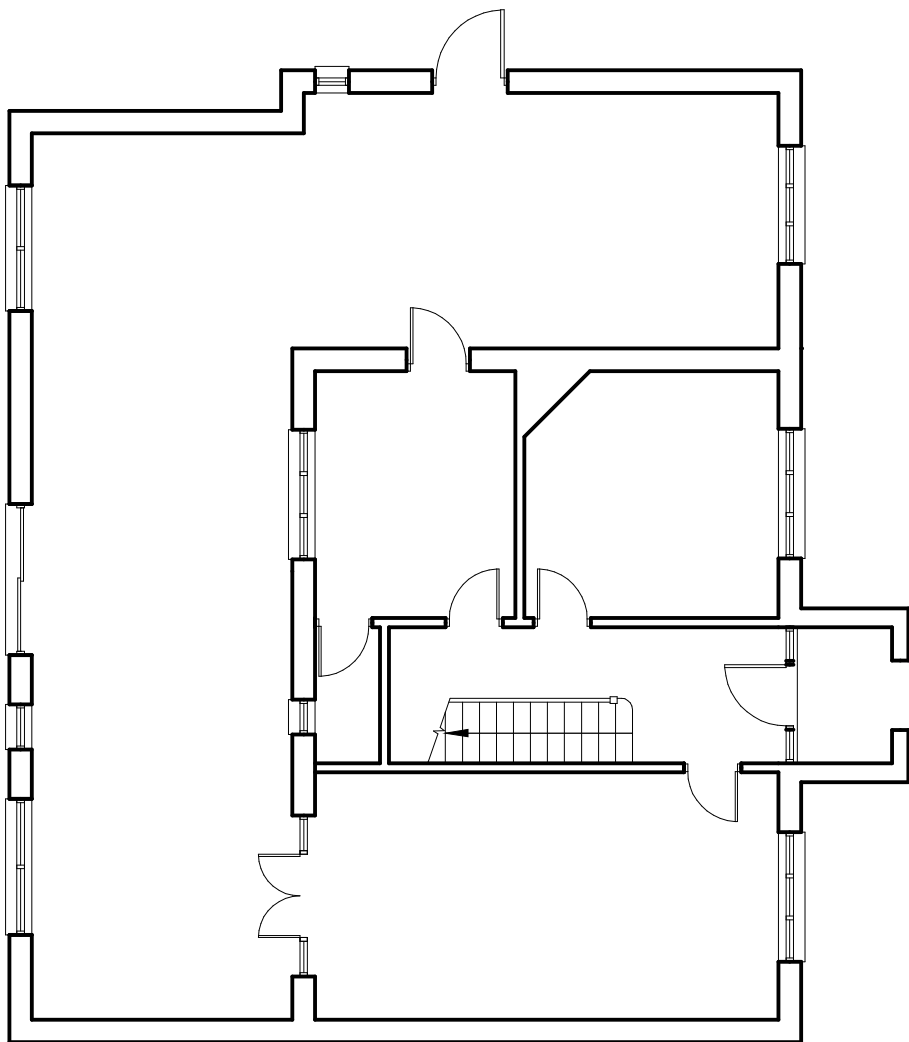

GROUND FLOOR PLAN

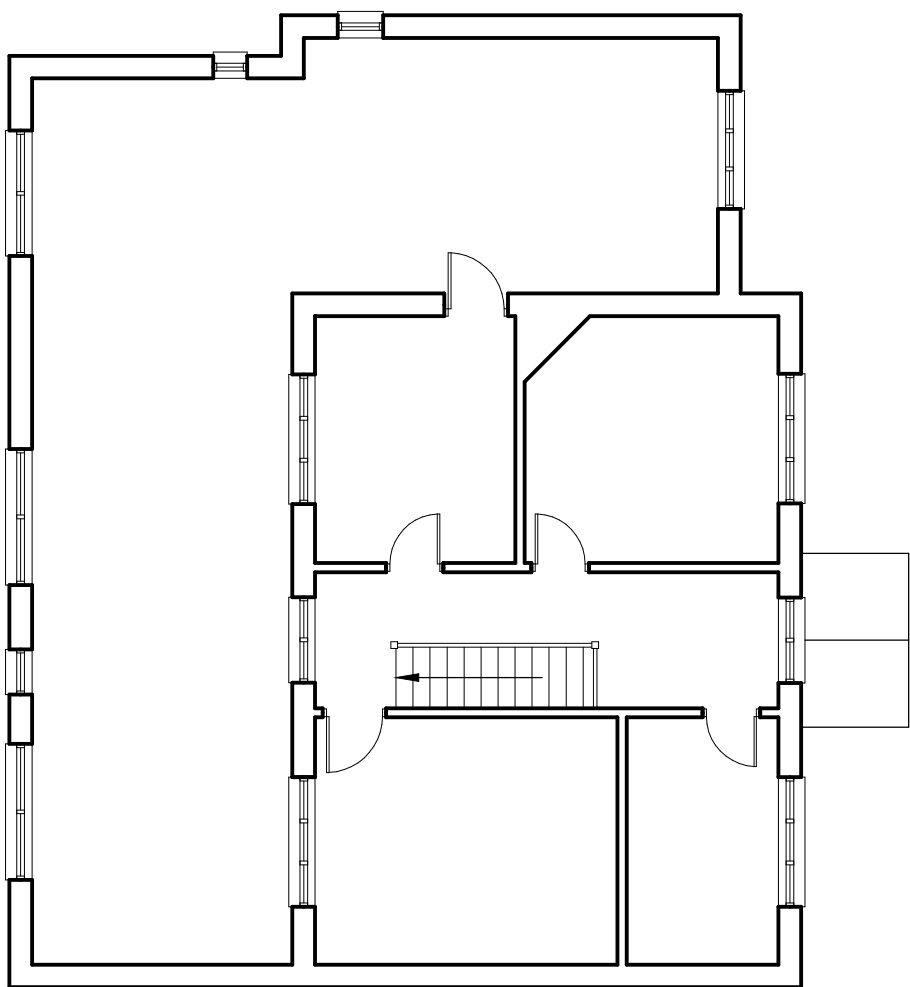

FIRST FLOOR PLAN

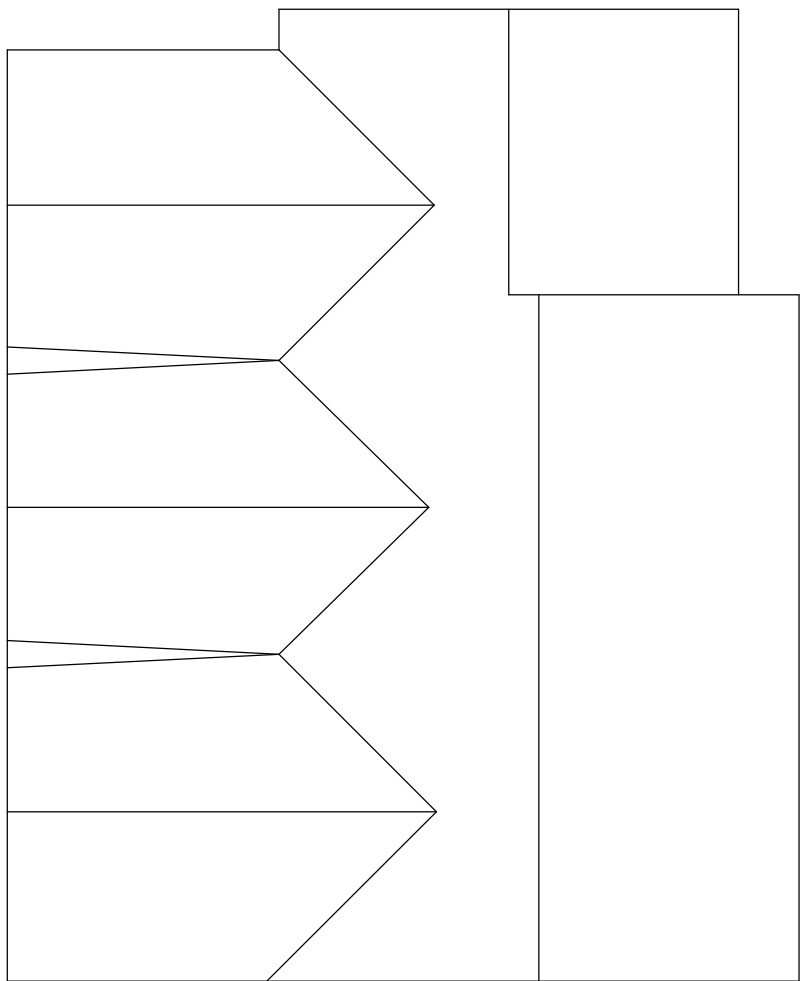

ROOF PLAN



Job REMODELLING OF EXISTING HOUSE 60 WESTERN ELMS AVENUE READING RG30 2AN			pioneer designs ltd 17 Kingswood Court, Reading RG30 2AU 01183475590 / 07725338742 pioneerdesignsltd@gmail.com
Client MRS VALENTINA XHILAGA			
Drawing EXISTING FLOOR PLANS			
Date AUGUST 2020	Scale 1:100	Dwg. No. 200804-6	
			Date Revisions