


DO NOT SCALE FROM THIS DRAWING. VERIFY ALL DIMENSIONS BEFORE SETTING OUT, COMMENCING WORK OR MAKING ANY SHOP DRAWINGS. REPORT ANY DISCREPANCIES TO SUPERVISING OFFICER IMMEDIATELY. COPYRIGHT ©


Rev.	Description	Date

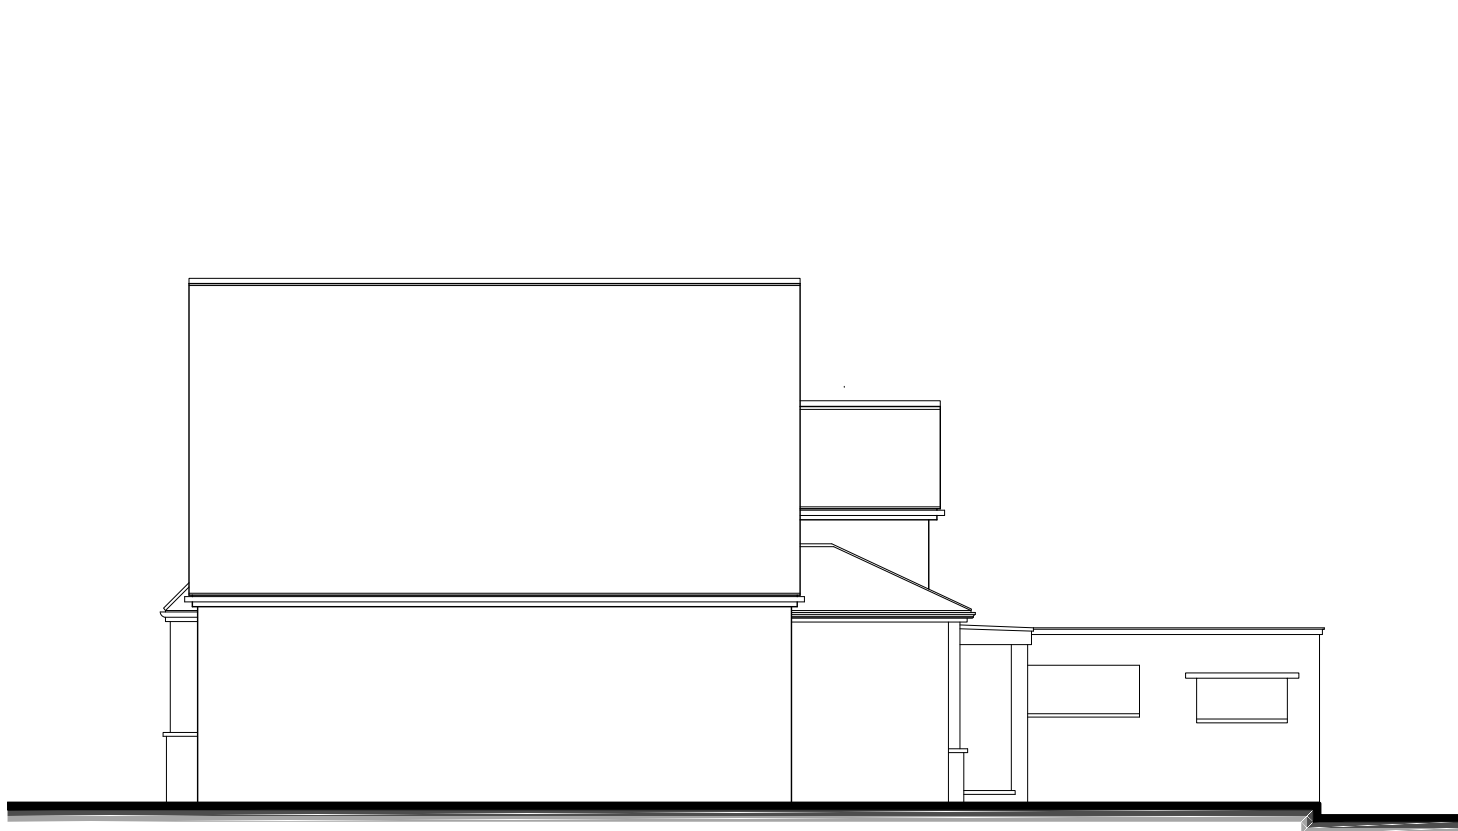


Side Elevation 1:100 Scale




Side Elevation 1:100 Scale

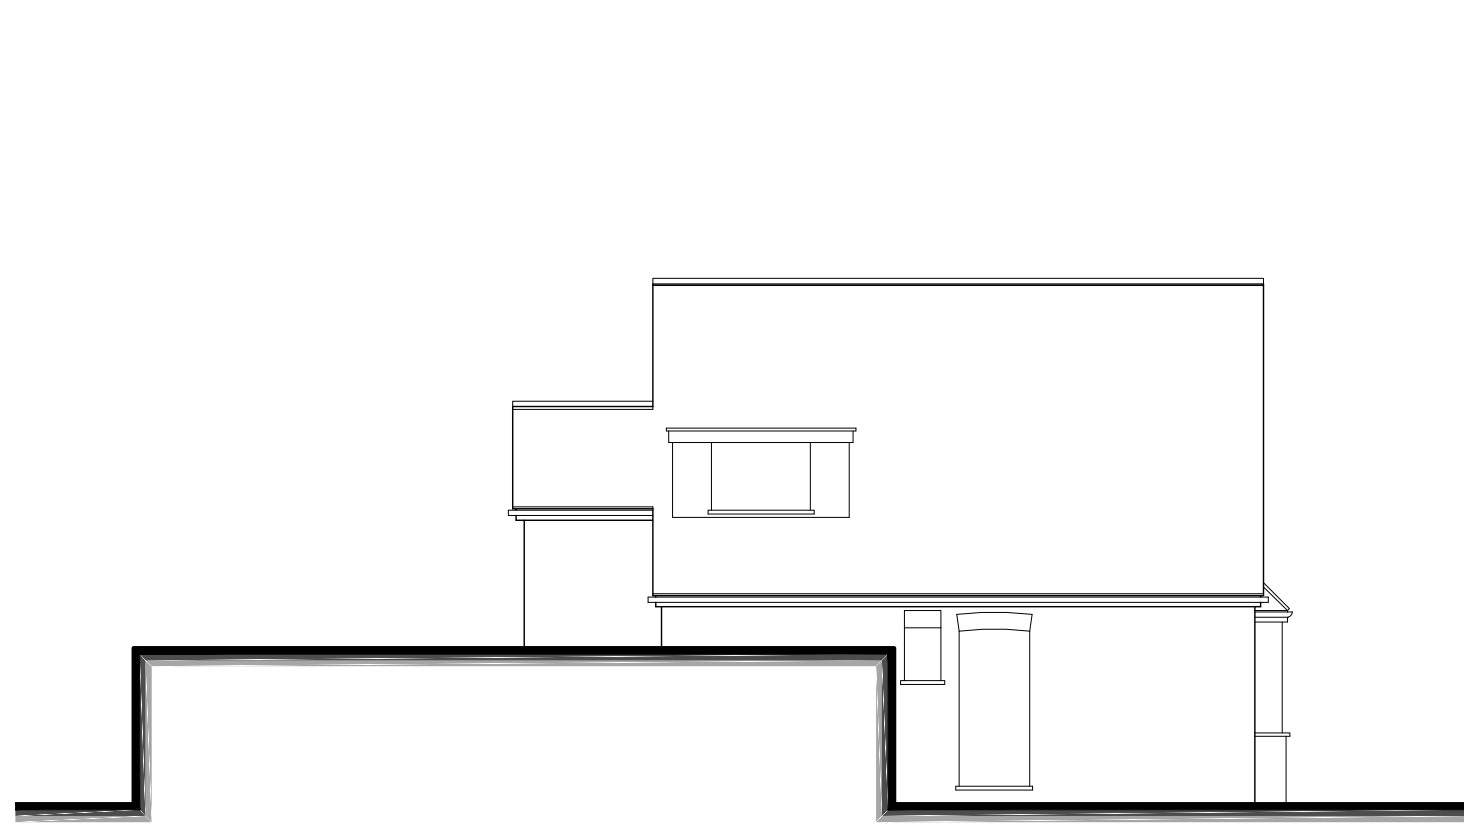


Rear Elevation 1:100 Scale

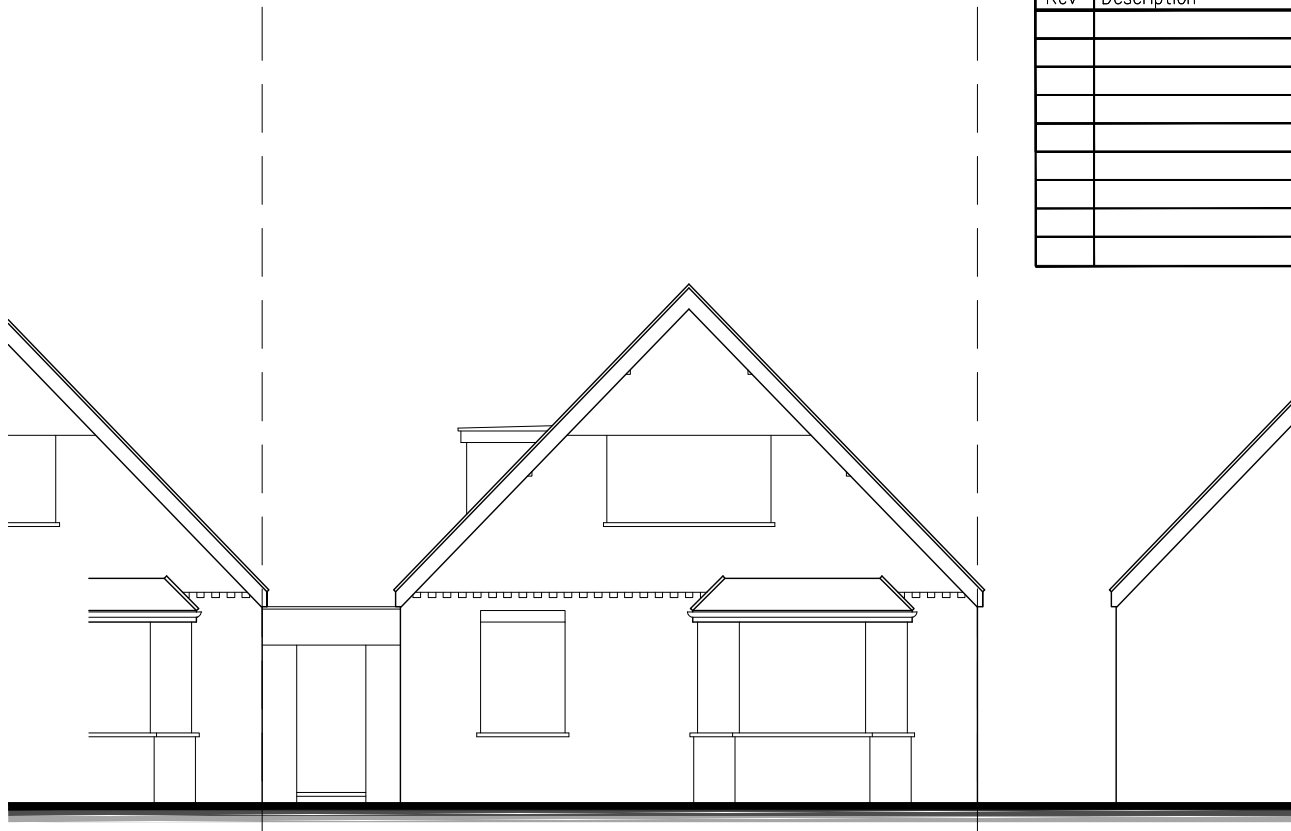

Side Elevation 1:100 Scale

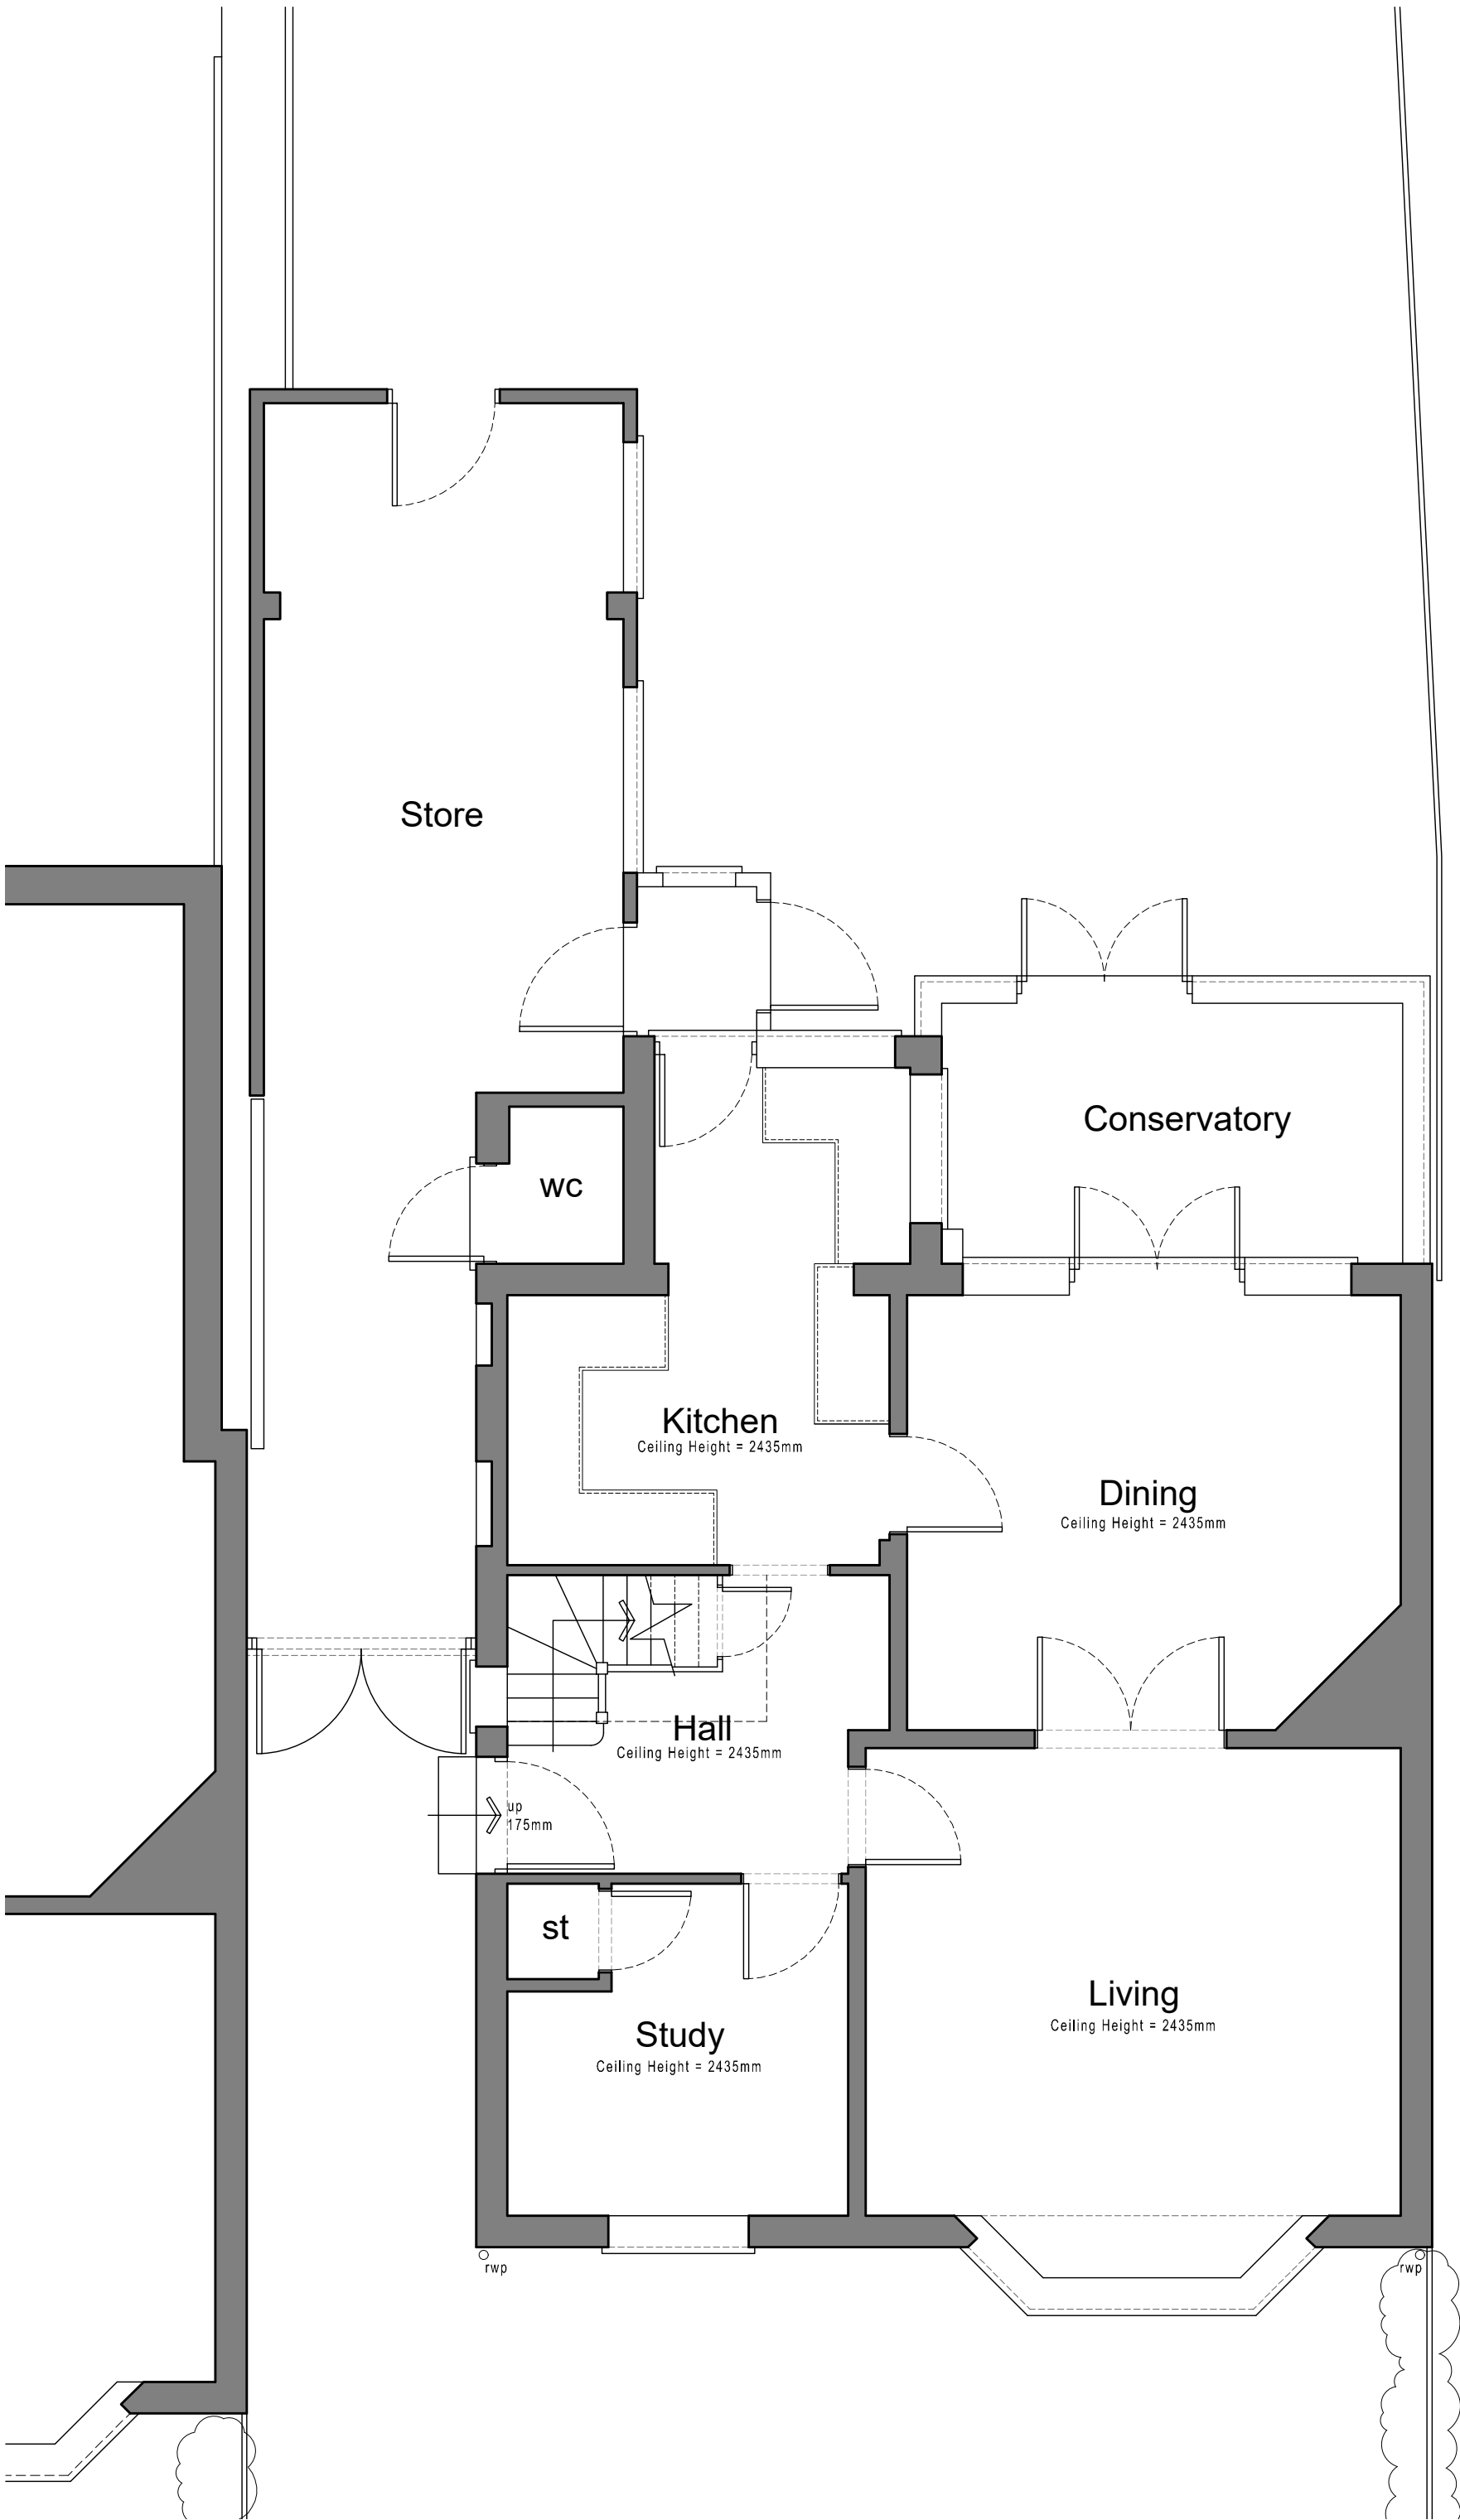

Ground Floor Plan 1:50 Scale

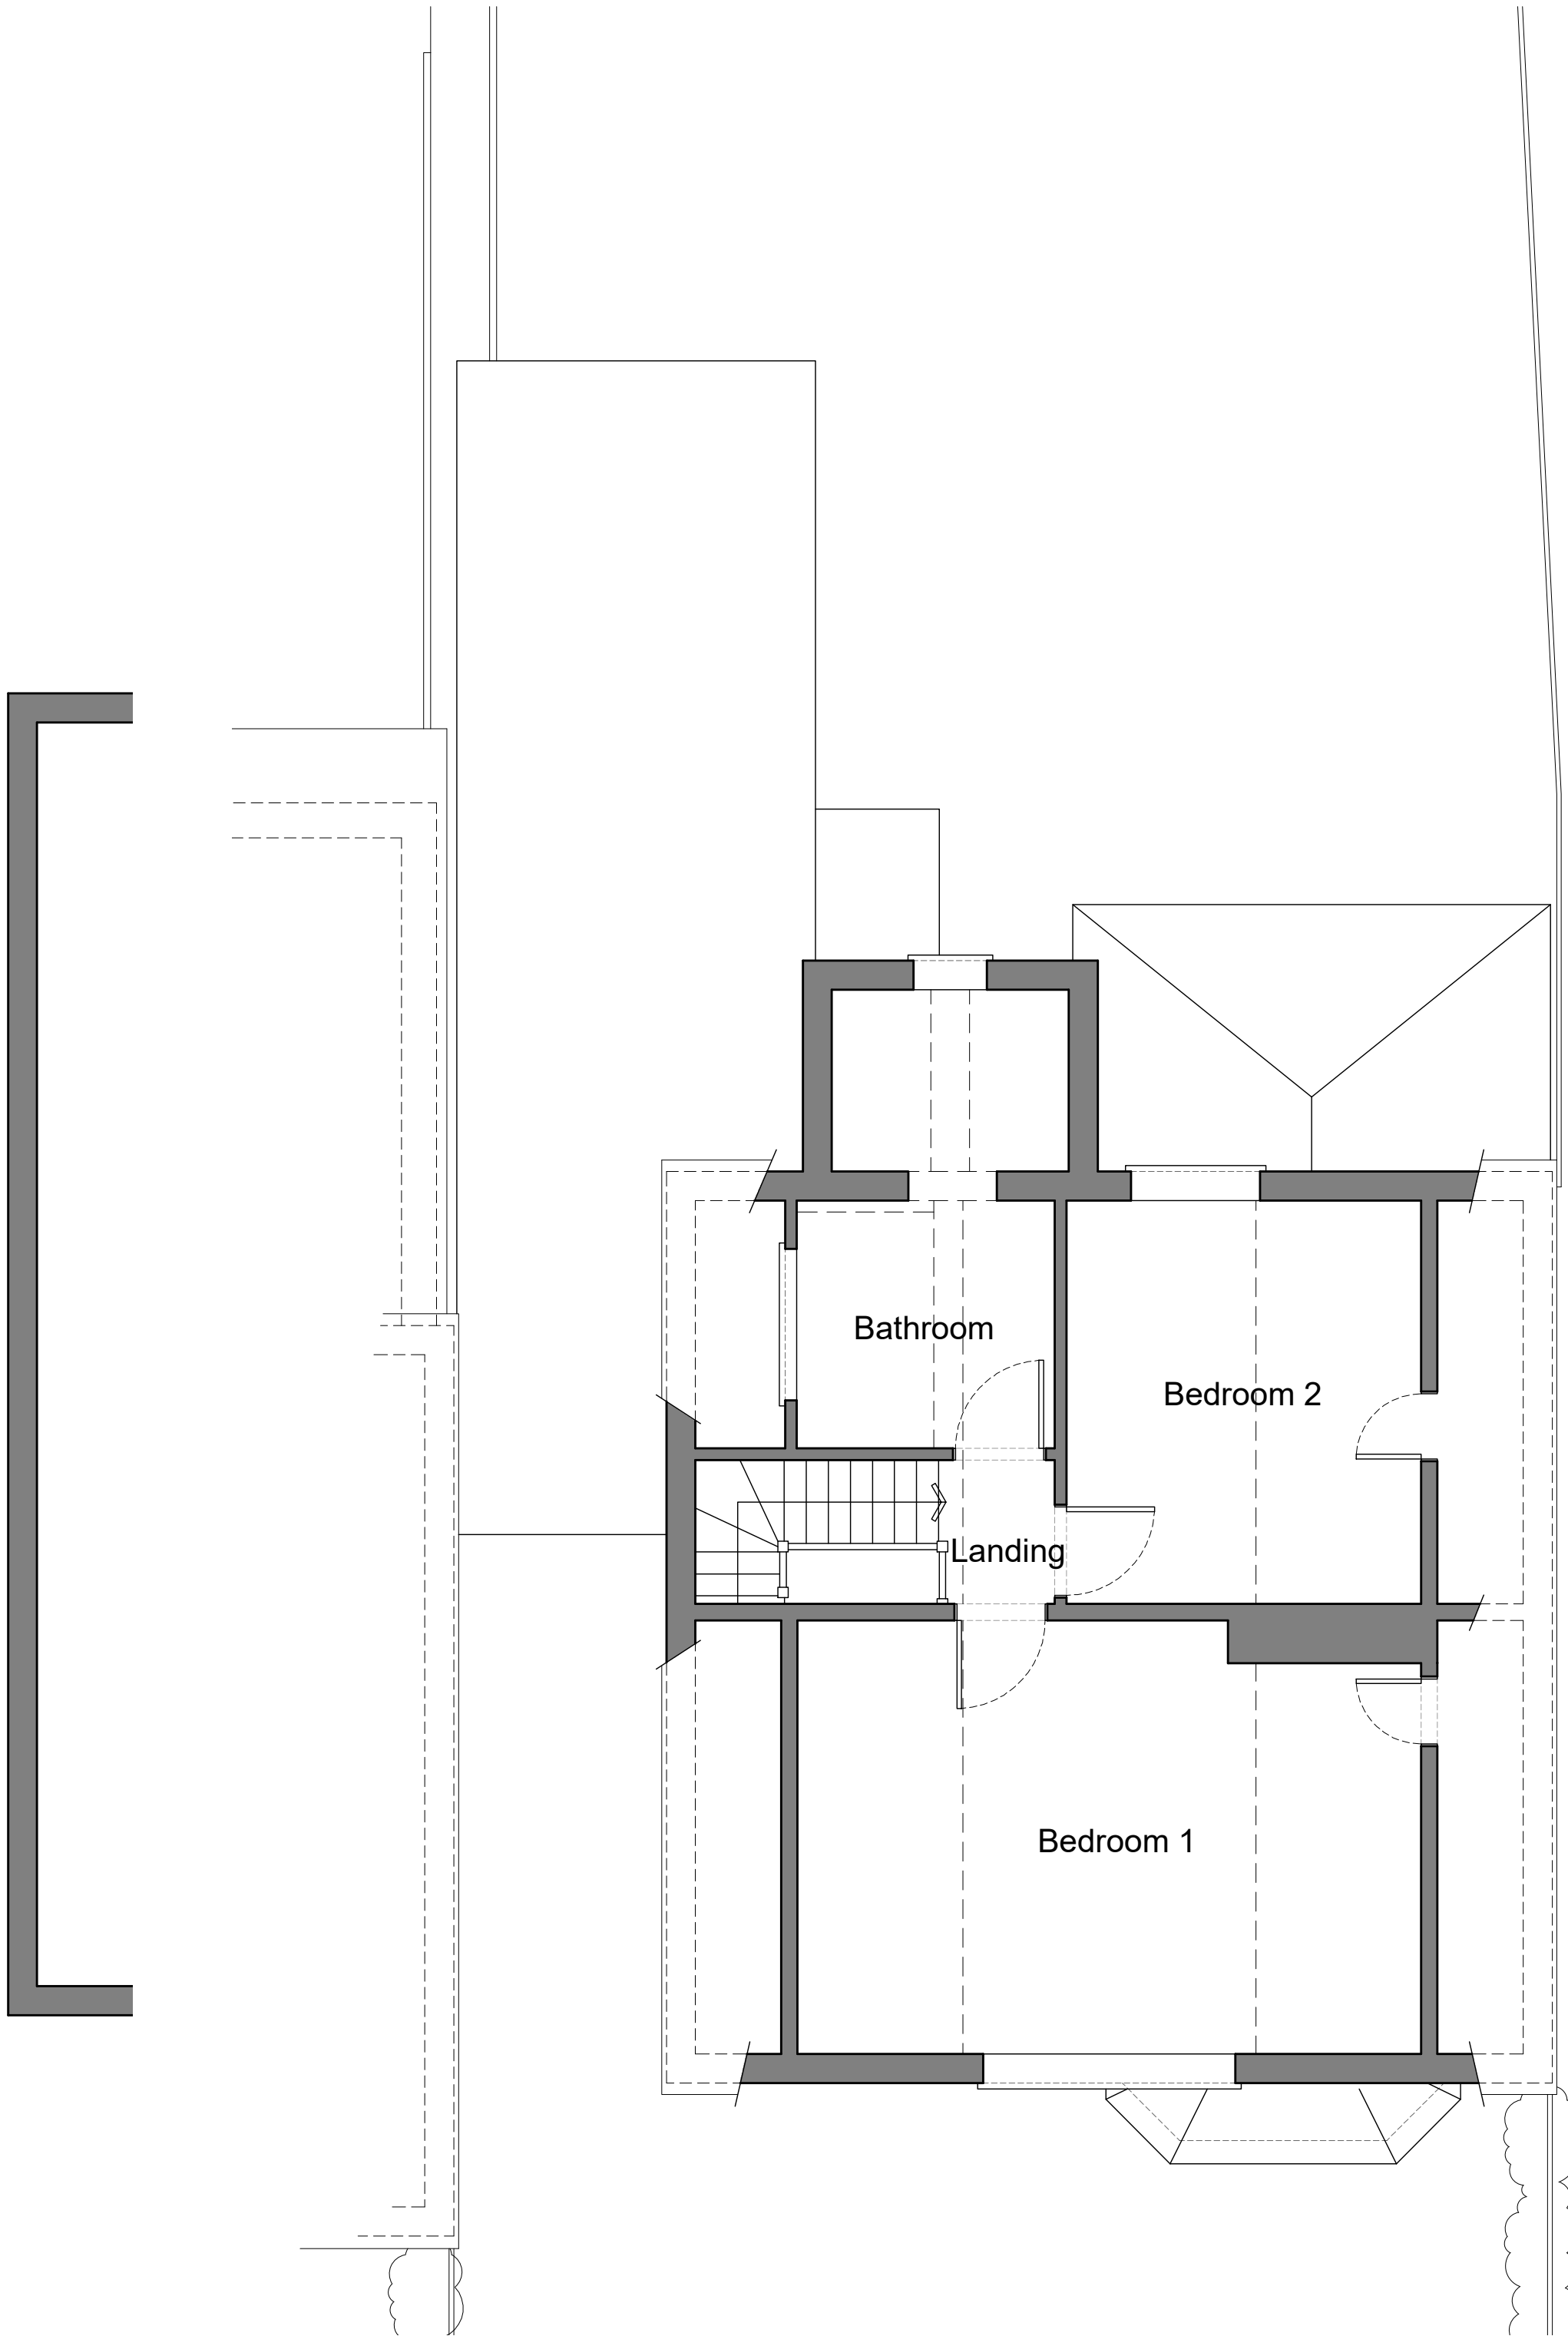

First Floor Plan 1:50 Scale

© Crown copyright 2020 Ordnance Survey 100053143
Cadastral data is subject to Crown copyright and is reproduced with permission of HM Land Registry.




Site Plan 1:500 Scale



Location Plan 1:1250 Scale

1:1250 scale Bar
This Drawing has been produced for printing onto A1 size paper. If printing on A3 please use the scale below for reference.
0m 12.5m 25m 50m 100m
1:500 scale Bar
This Drawing has been produced for printing onto A1 size paper. If printing on A3 please use the scale below for reference.
0m 25m 50m 75m 100m
1:100 scale Bar
This Drawing has been produced for printing onto A2 size paper. If printing on A3 please use the scale below for reference.
0m 1.0m 2.0m 4.0m 8.0m
1:50 scale Bar
This Drawing has been produced for printing onto A2 size paper. If printing on A3 please use the scale below for reference.
0m 0.5m 1.0m 2.0m 4.0m

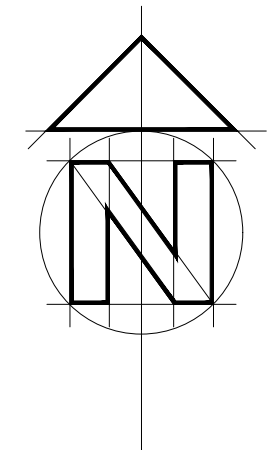

Bonney Architecture
PLANNING & TECHNICAL SERVICES

CLIENT Mr & Mrs P Tutty 14 Hornbeam Close Wokingham RG41 4UR
JOB 168 Kidmore Road, Caversham Reading, Berkshire, RG4 7ND 07515 355 770 bonneyarchitecture@gmail.com
DRG EXISTING PLANS & ELEVATIONS

SCALE As Shown DRAWN P Bonney DATE November 2020 BA 0170 01