





All dimensions are to be checked on site before work commences.
Figured dimensions to be taken in preference to scaled dimensions.
If in doubt please ask.
© Copyright reserved.

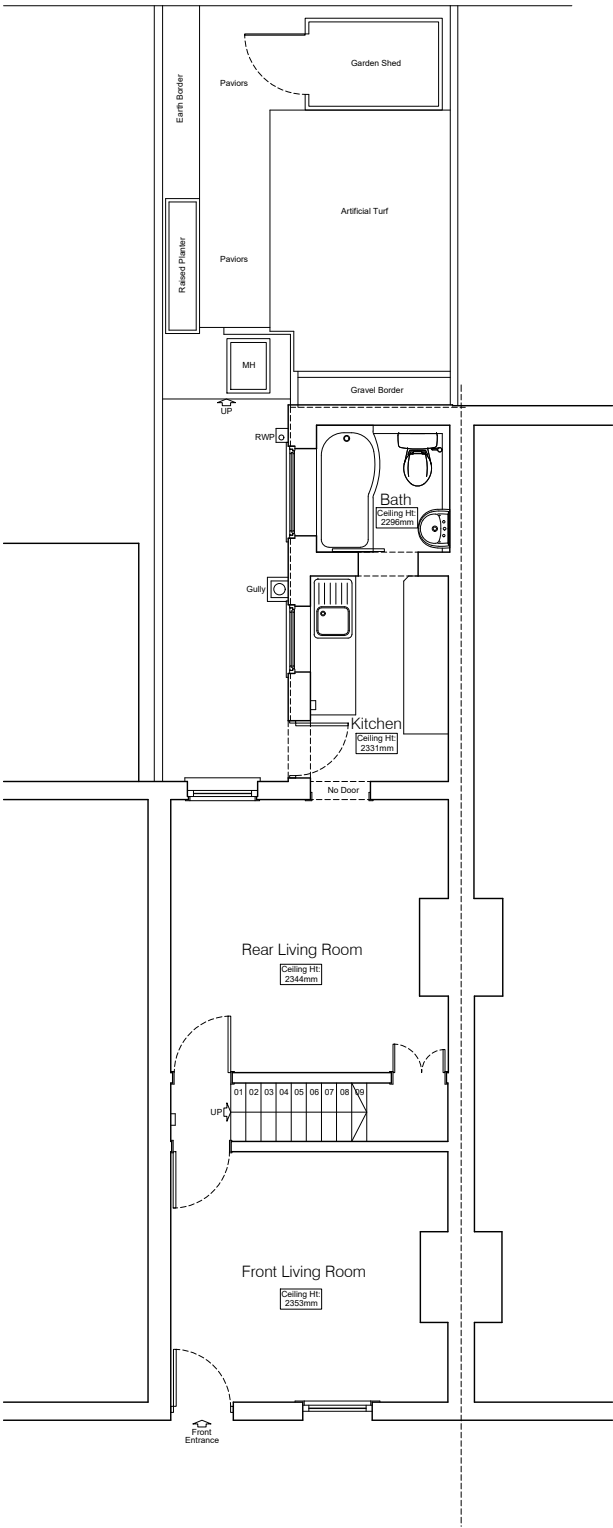

Ground Floor

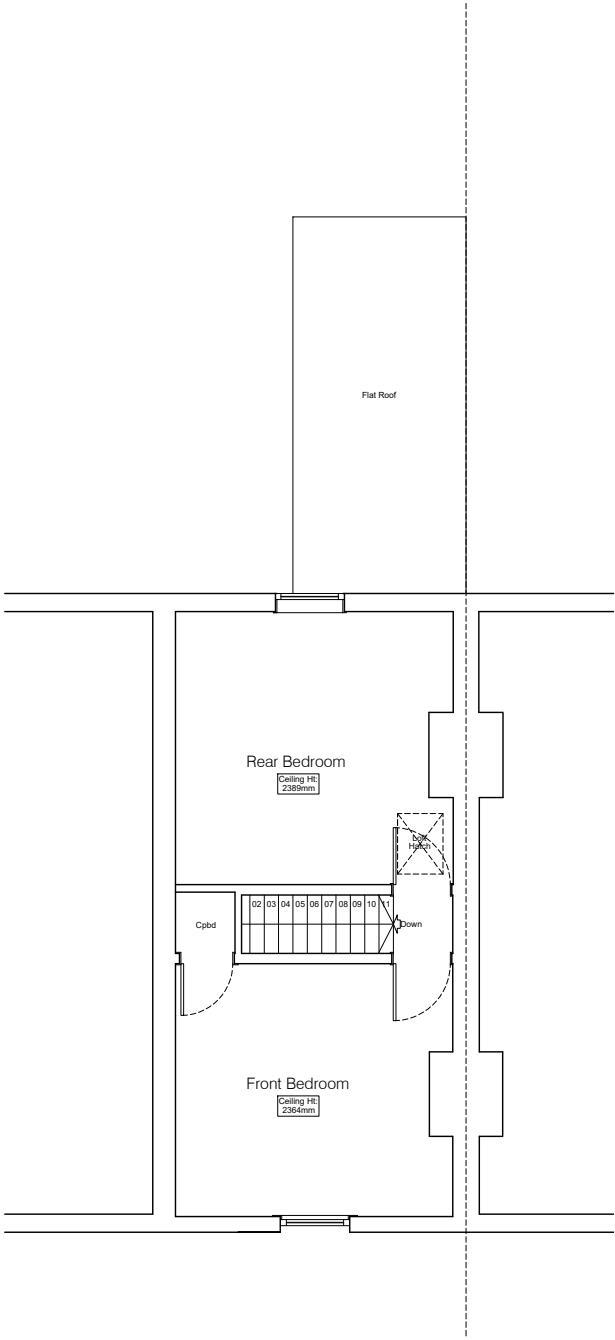

First Floor

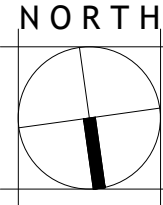 

A	SURVEY ISSUE	29/09/2020	EC
Rev	Notes	Date	Initial
Status SURVEY			
robert rigby architects			
 42 Portman Road, Reading, Berks RG30 1EA Telephone: 0118 95770 10 Fax: 0118 95770 19 E-Mail: enquiries@rigbyarchitects.com			
Project: 12 Oxford Street Caversham Reading RG4 8HN			
Client Mr J Rutledge			
Drawing Title: EXISTING GROUND AND FIRST FLOOR PLAN			
Scale:	1:100@A3	Dwg. No.:	2013-101
Drawn by:	DH	Rev.:	A
Date:	09/20		