



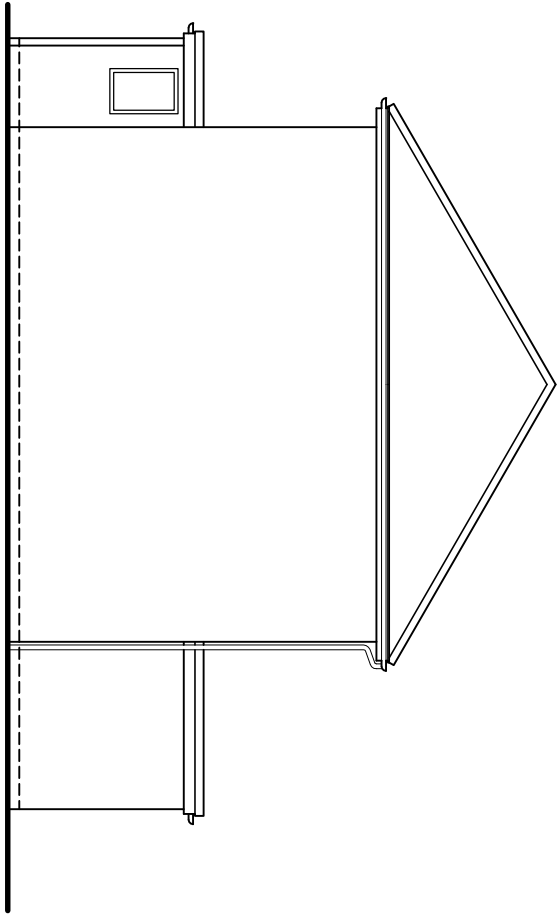


EXISTING SIDE ELEVATION

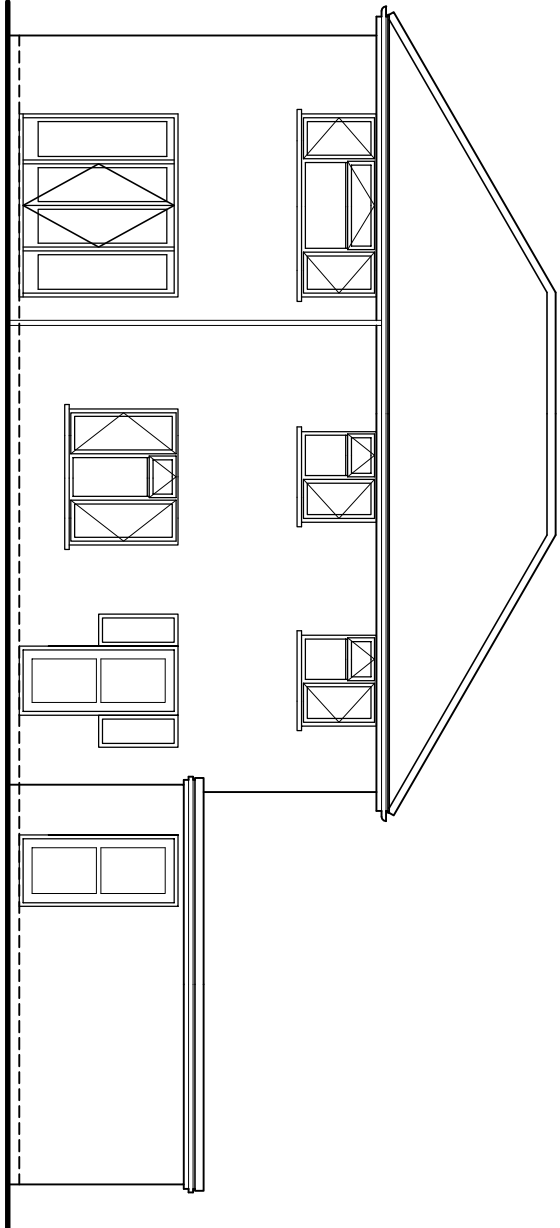


EXISTING REAR ELEVATION

0 1 2 3 Metres

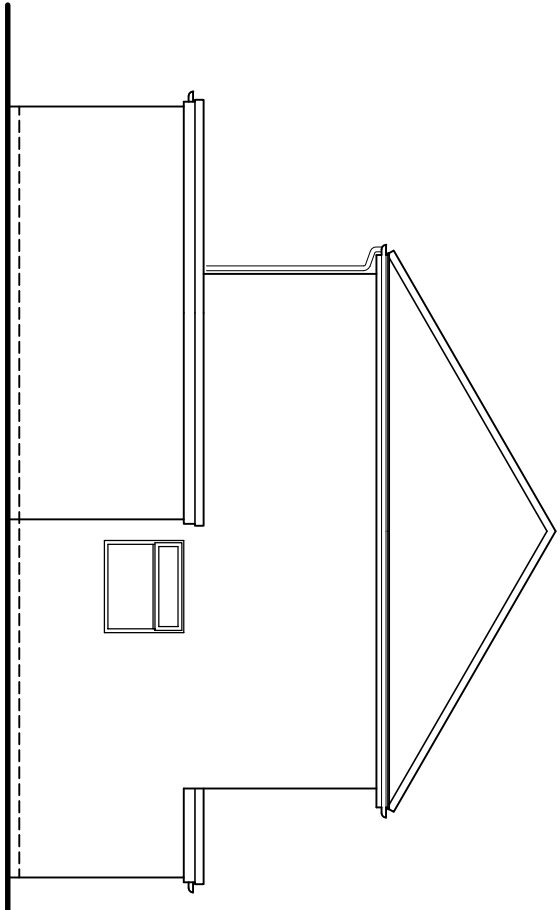


EXISTING SIDE ELEVATION

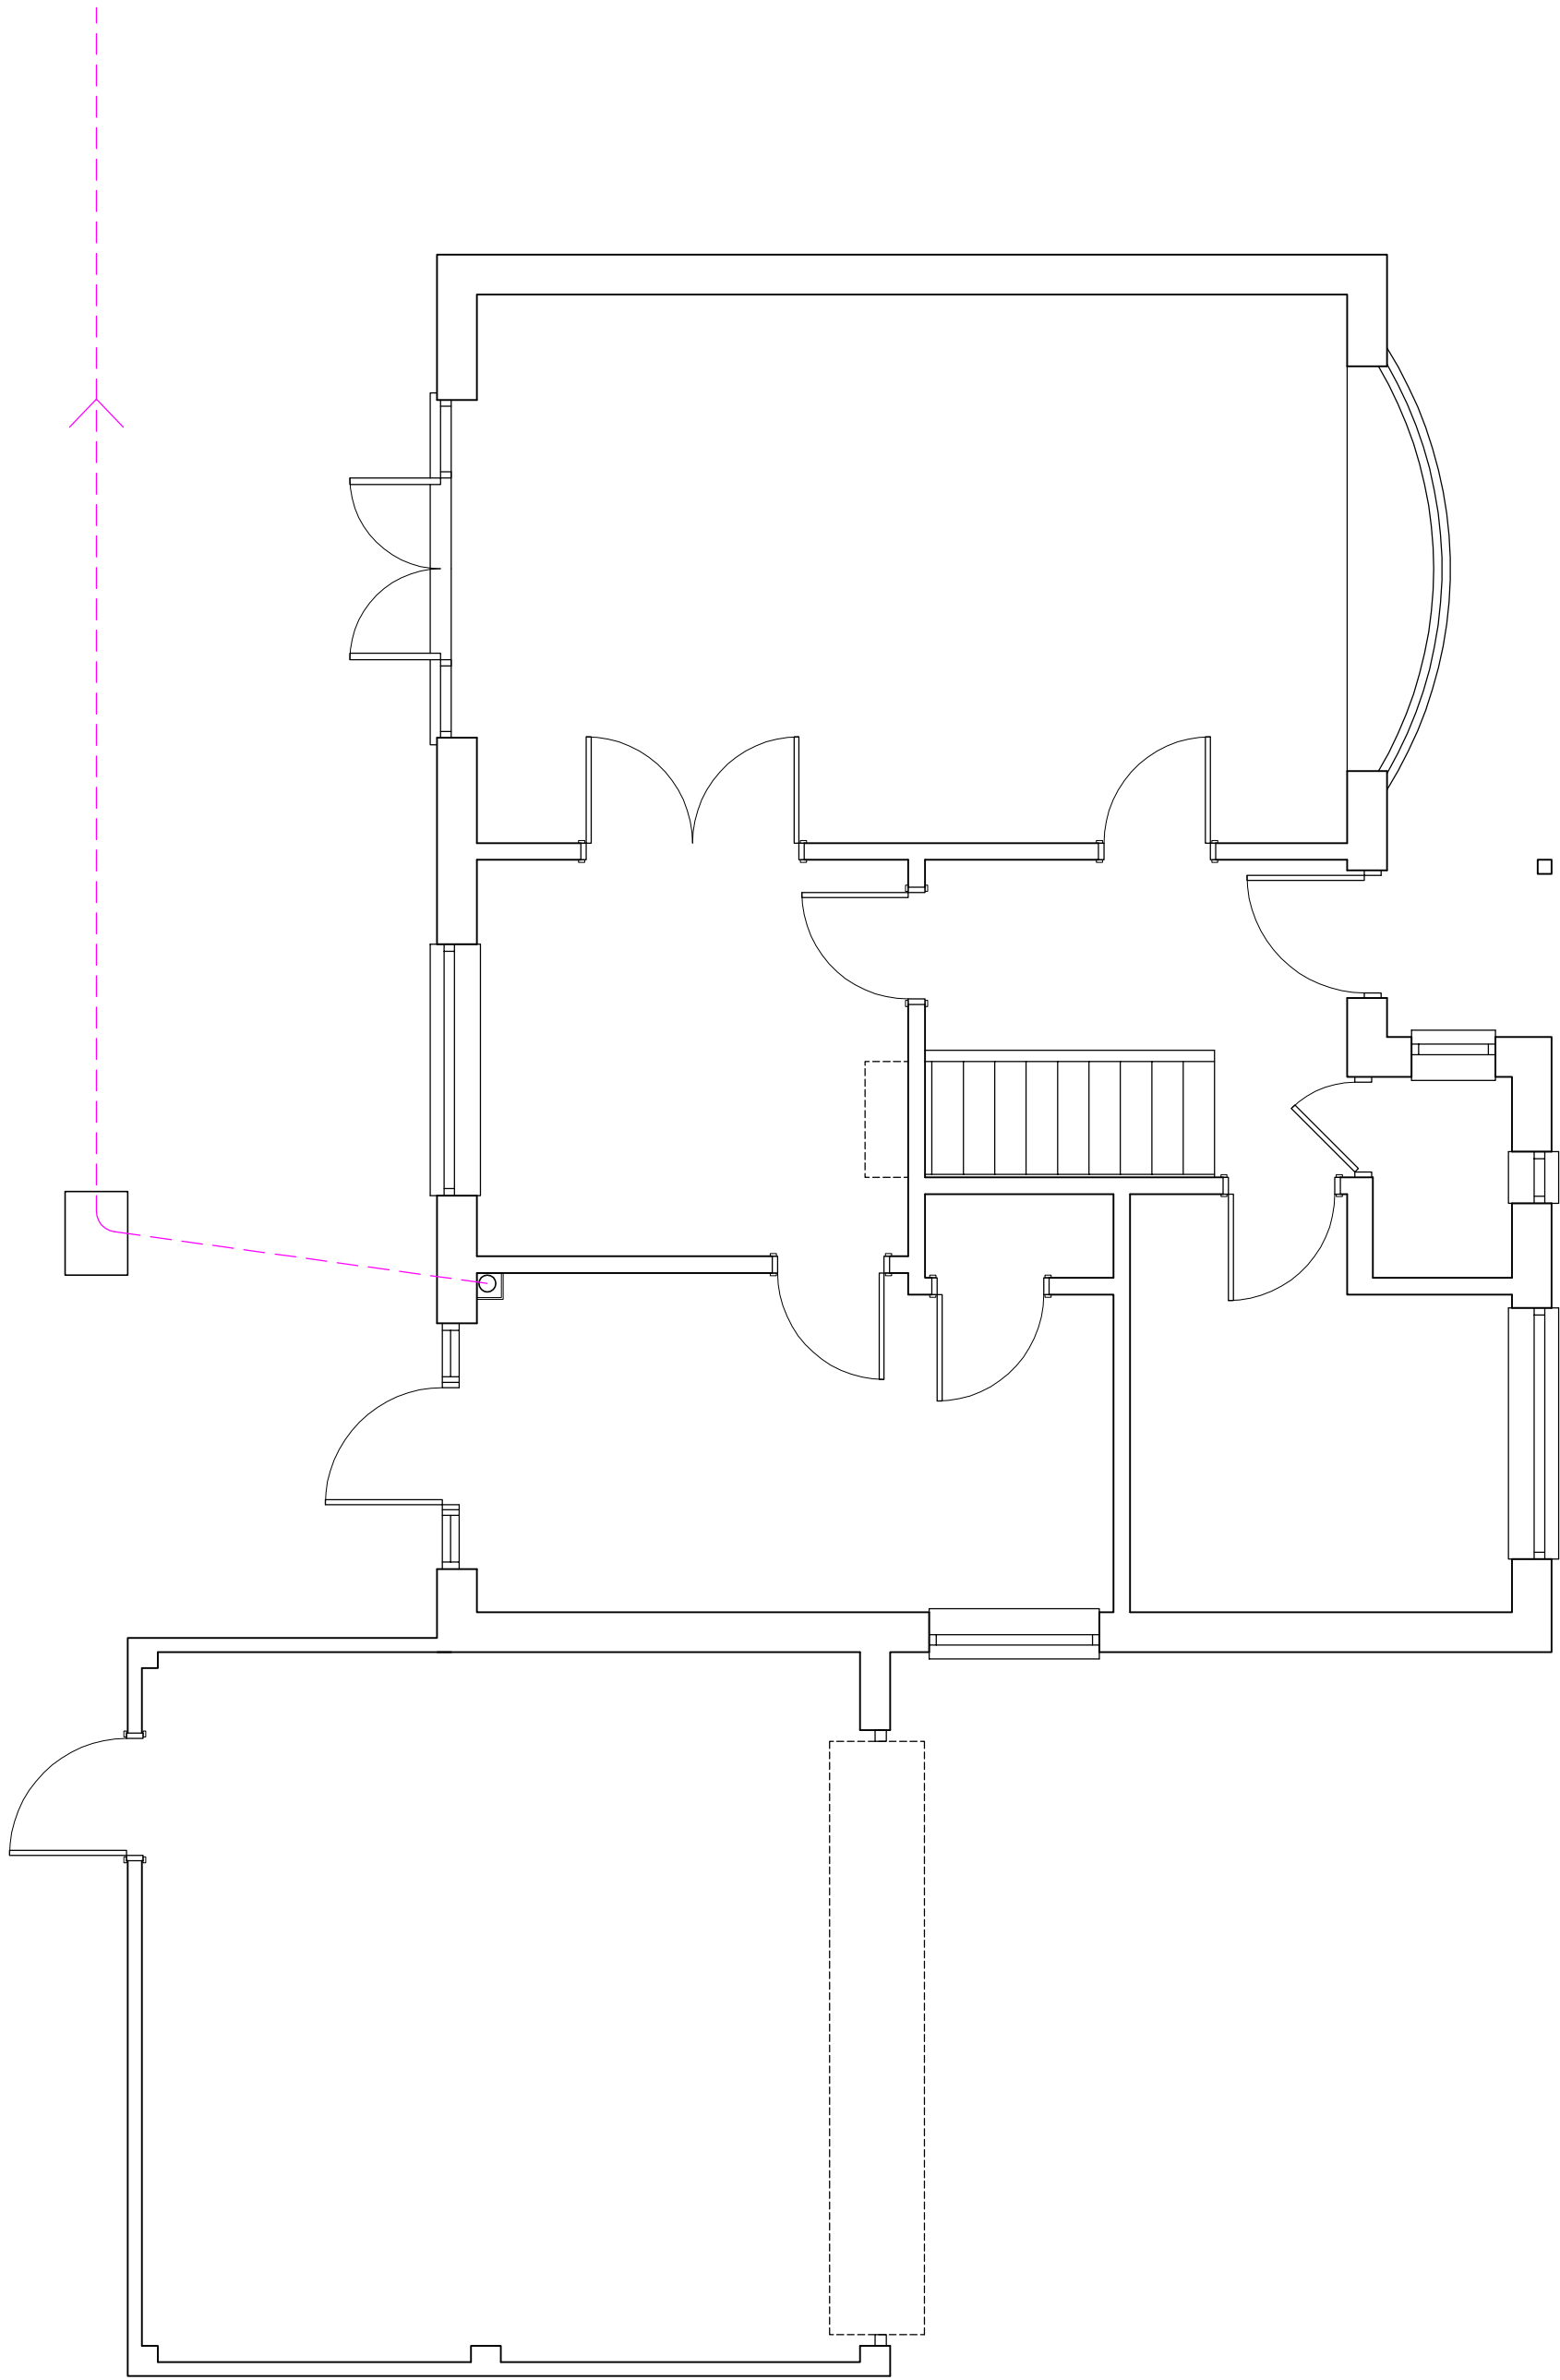

EXISTING GROUND FLOOR PLAN
SCALE 1:50

0 1 2 3 Metres

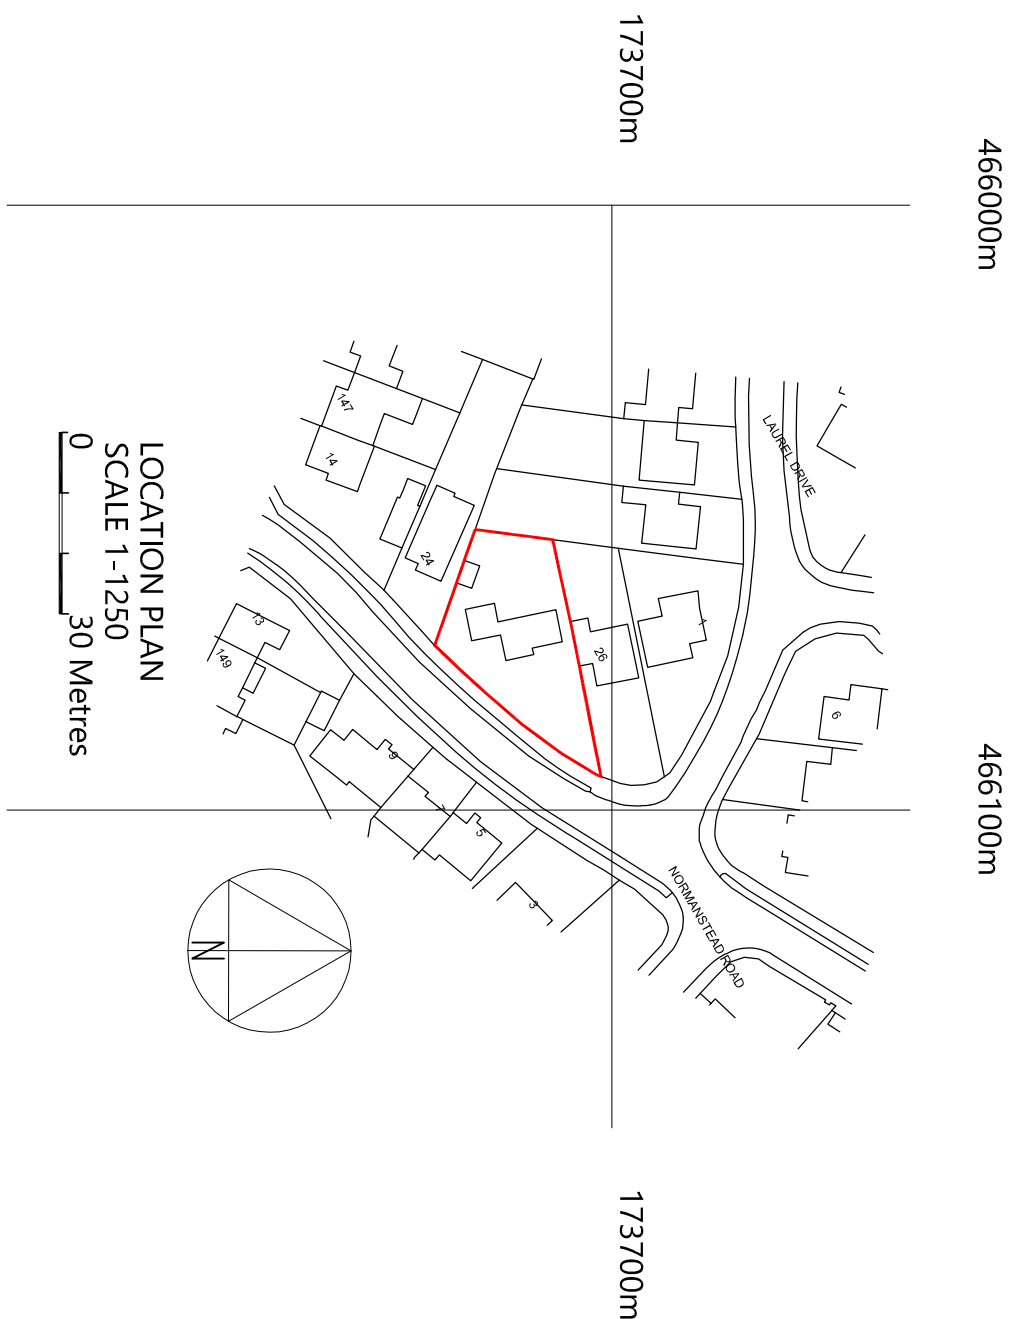

©Crown Copyright and database rights 2020 OS Licence no. 100019980

DATE	MODIFICATION	ISSUE	TITLE:-	SCALE:-
			EXISTING PLANS & ELEVATIONS	1:100 uos @ A1
			AT 25 NORMANGTREAD ROAD, TILFURST, BERKS	DRAWN BY:-
			FOR MR & MRS THOMAS	CVS Designs Ltd
				OCT 2020
				REV:-
				01