

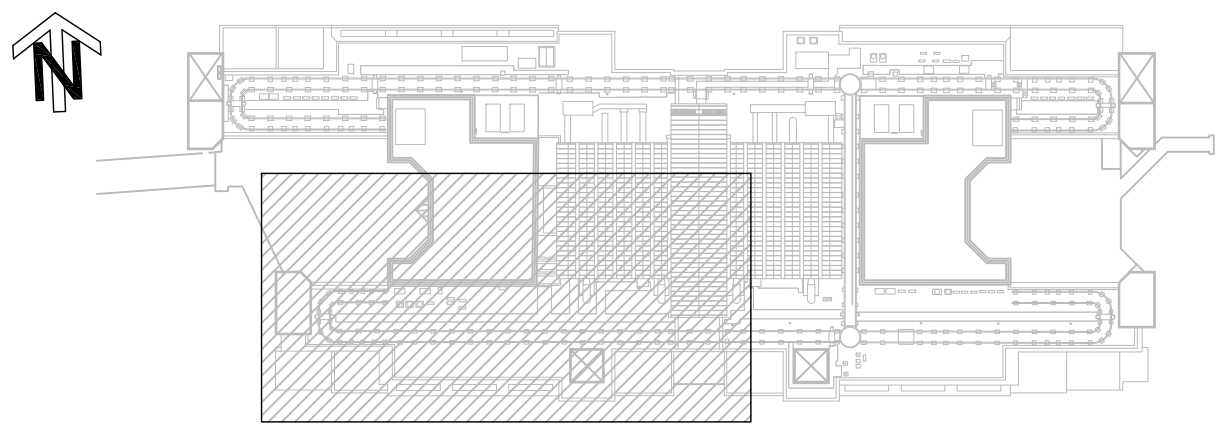


 

LOCATION PLAN

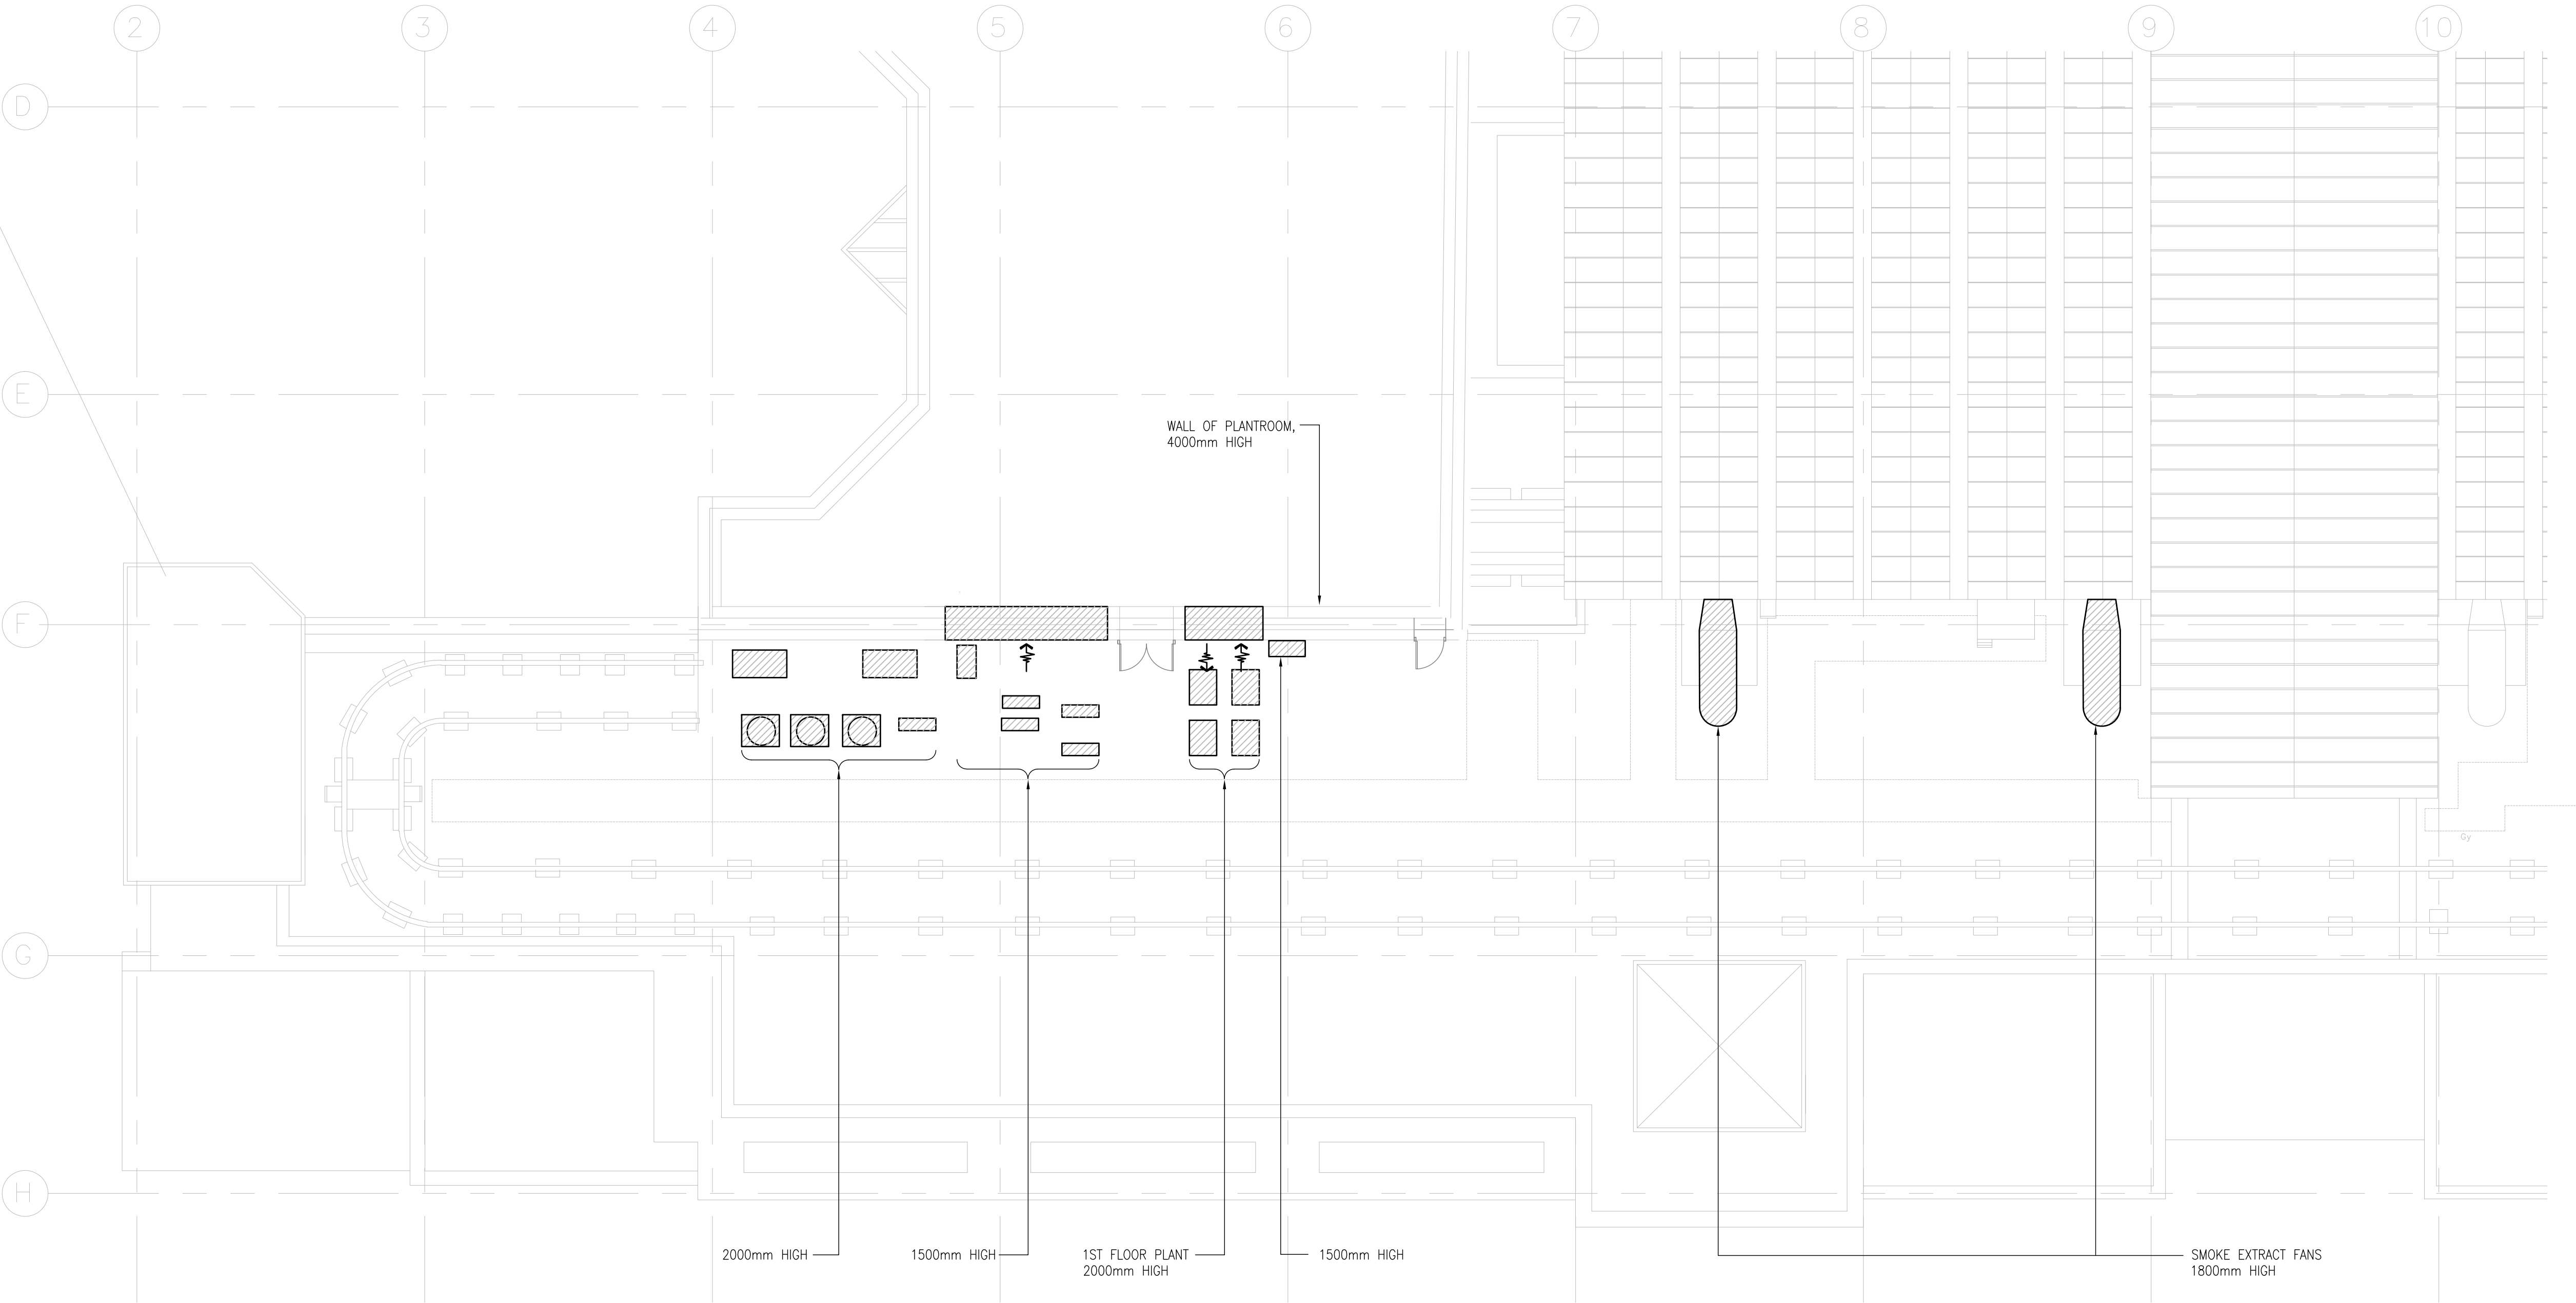

CONSTRUCTION (DESIGN AND MANAGEMENT) REGULATIONS 2015
DESIGNERS HAZARD INFORMATION FOR CONSTRUCTION

THE ABOVE NOTES REFER SPECIFICALLY TO THE INFORMATION SHOWN ON THIS DRAWING.
REFER TO THE HEALTH AND SAFETY PLAN FOR FURTHER INFORMATION.

P2	LOCATION PLAN ADDED.	APR 21	M.W.
REV	REVISIONS	DATE	CHK BY

CSA

CHARLES SMITH & ASSOCIATES LTD.
CONSULTING ENGINEERS
333 High Street Rochester Kent ME1 1DA
Tel 01634 880544 Fax 01634 880599
Email csa@csacotham.co.uk

PROJECT TITLE
**APEX PLAZA, READING
BLOCK B ROOF PLANT**

DRAWN	M.W.	CHECKED
CAD FILE	M3872135	APPROVED
SCALE	1:100 @ A1	DATE APRIL 2021

DRAWING TITLE
EXISTING ROOF PLANT

DRG No **M387/21/35 P2**

**ISSUED FOR
PLANNING CONSENT**