




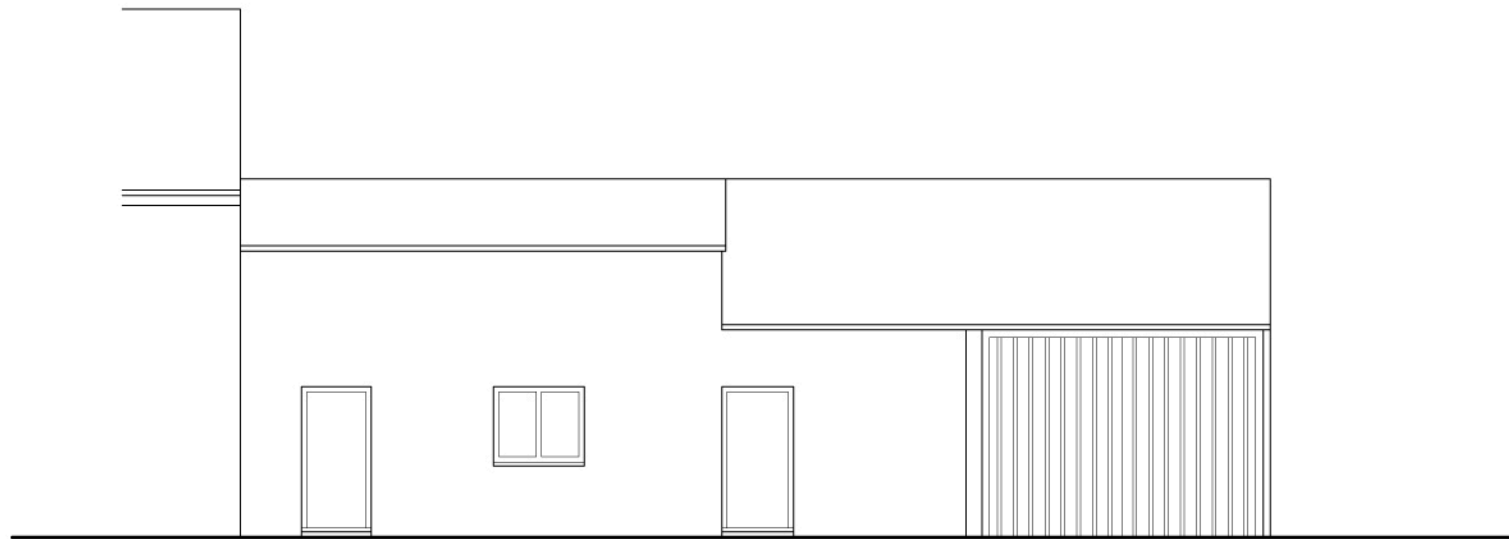

EXISTING FRONT ELEVATION

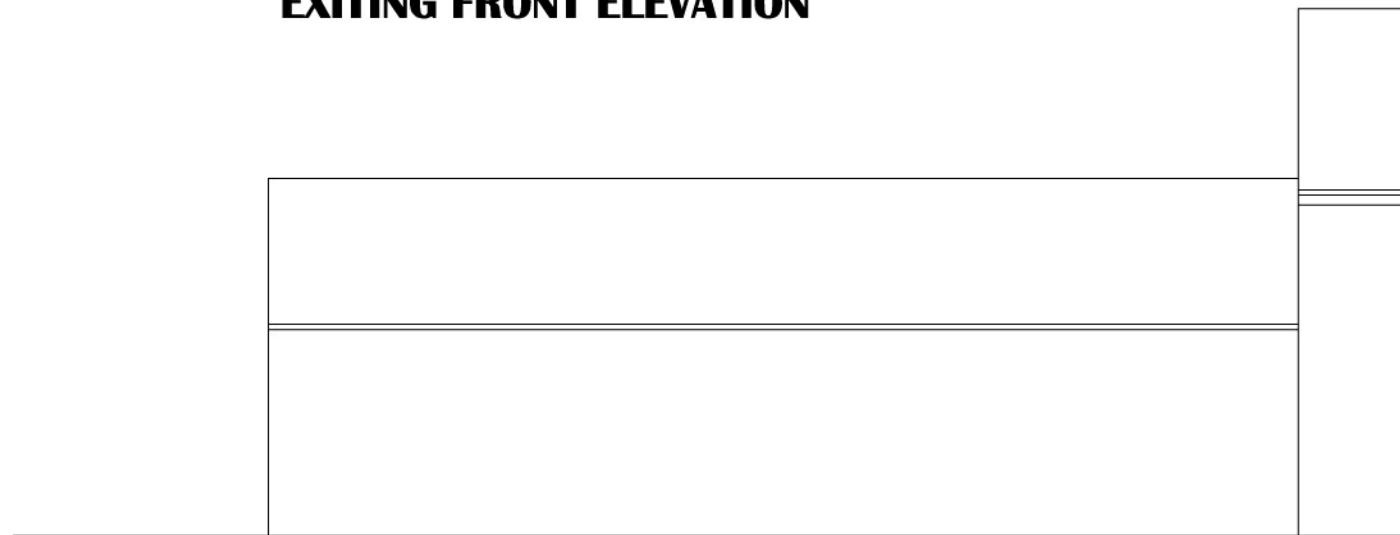


EXISTING REAR ELEVATION

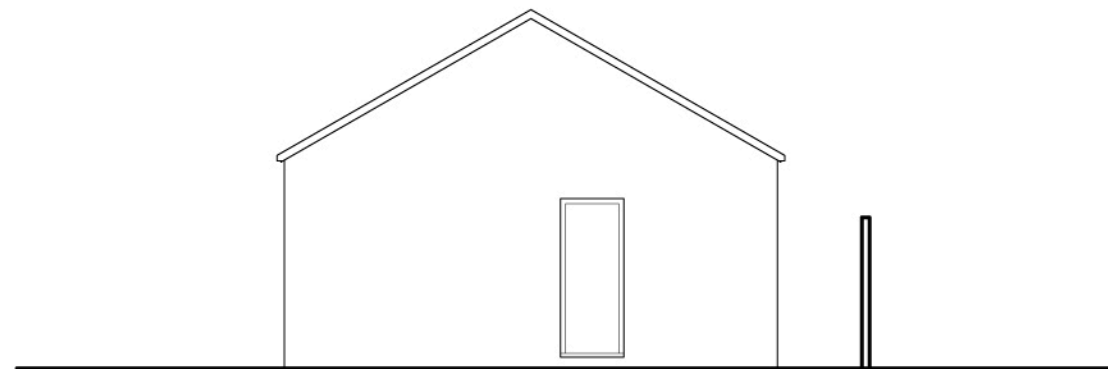

EXISTING SIDE ELEVATION



EXISTING BUILDING

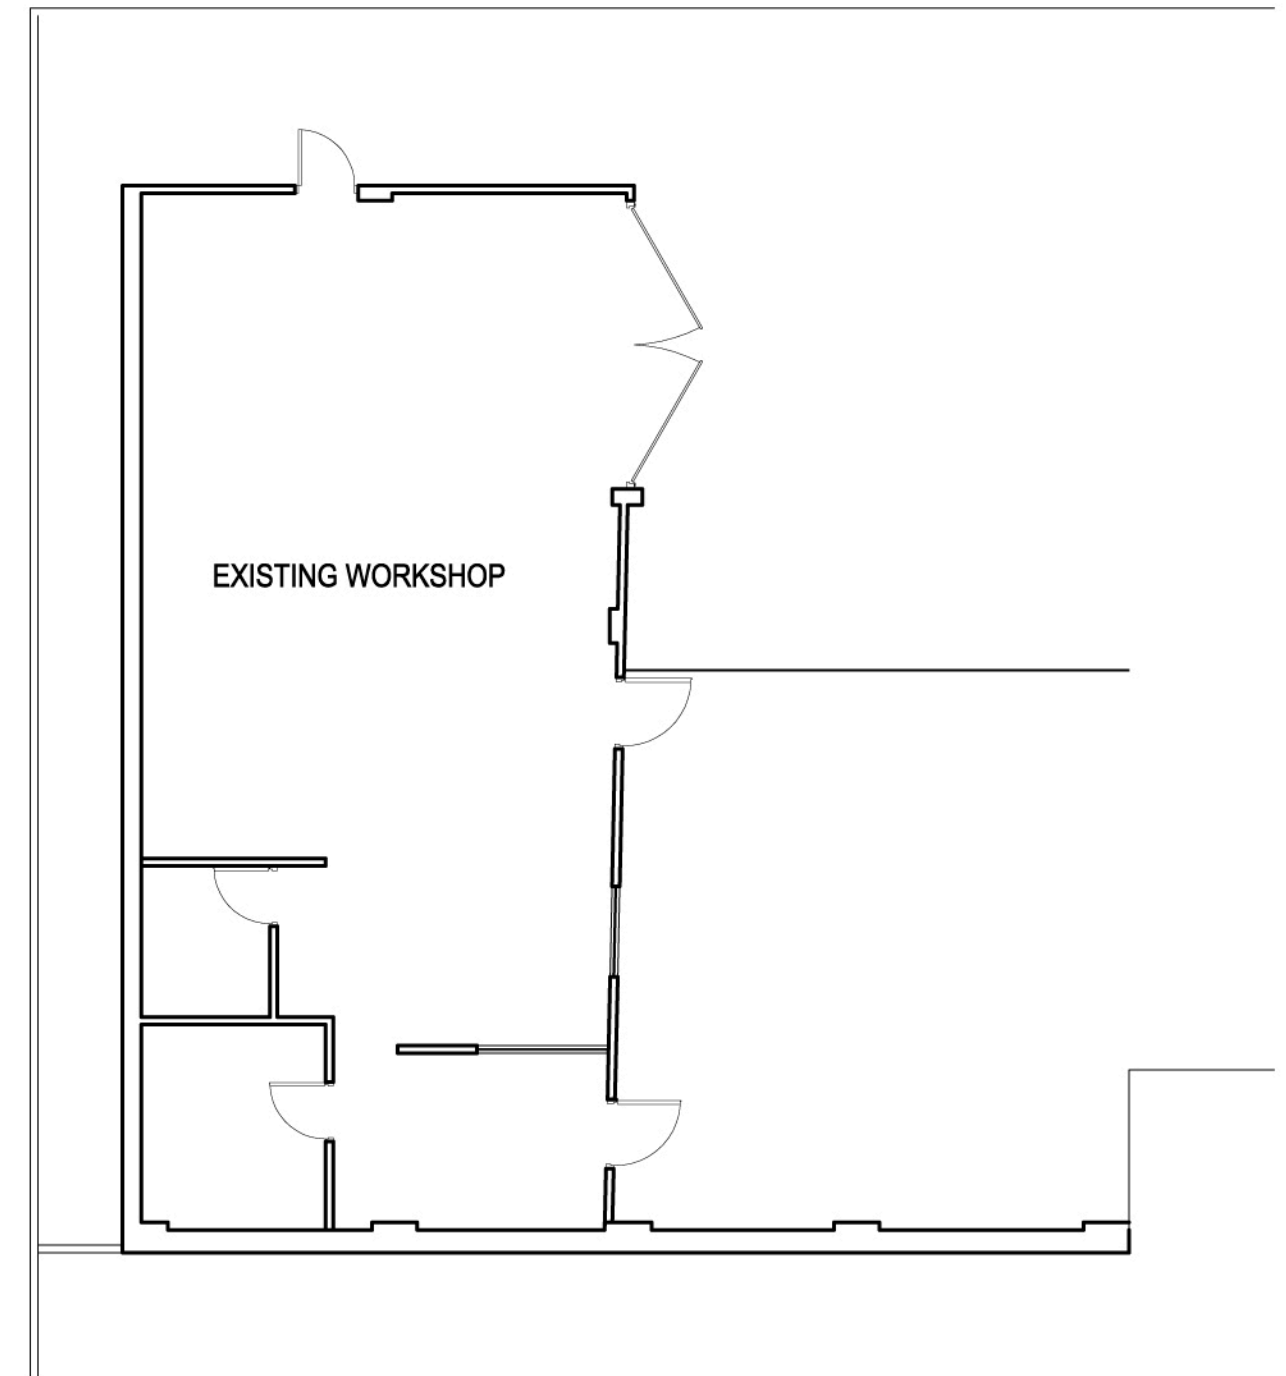

EXISTING FLOOR PLAN

Job REFURBISHMENT & ALTERATION TO CHATHAM STREET GARAGE READING RG1 7HT			pioneer designs ltd 17 Kingswood Court, Reading RG30 2AU 01183475590 / 07725338742 pioneerdesignsltd@gmail.com
Client CHATHAM STREET MOTORS			
Drawing EXISTING PALN & ELEVATIONS			
Date JANUARY 2021	Scale 1:100	Des. No. 210102-9	
			Date Revisions