



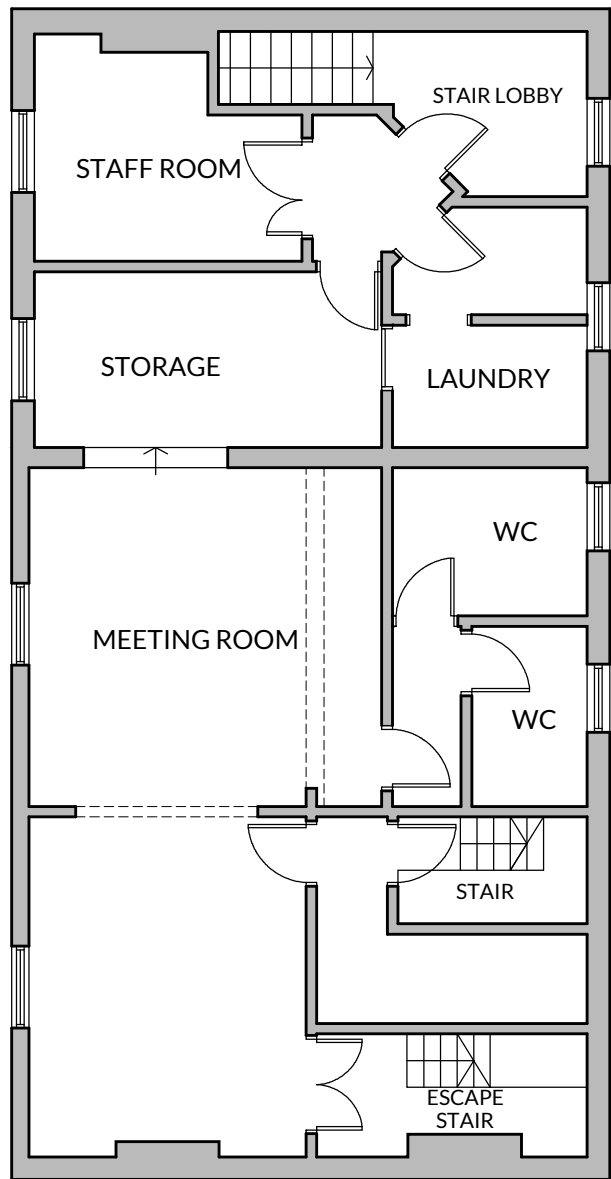

EXISTING FIRST FLOOR PLAN 1:100

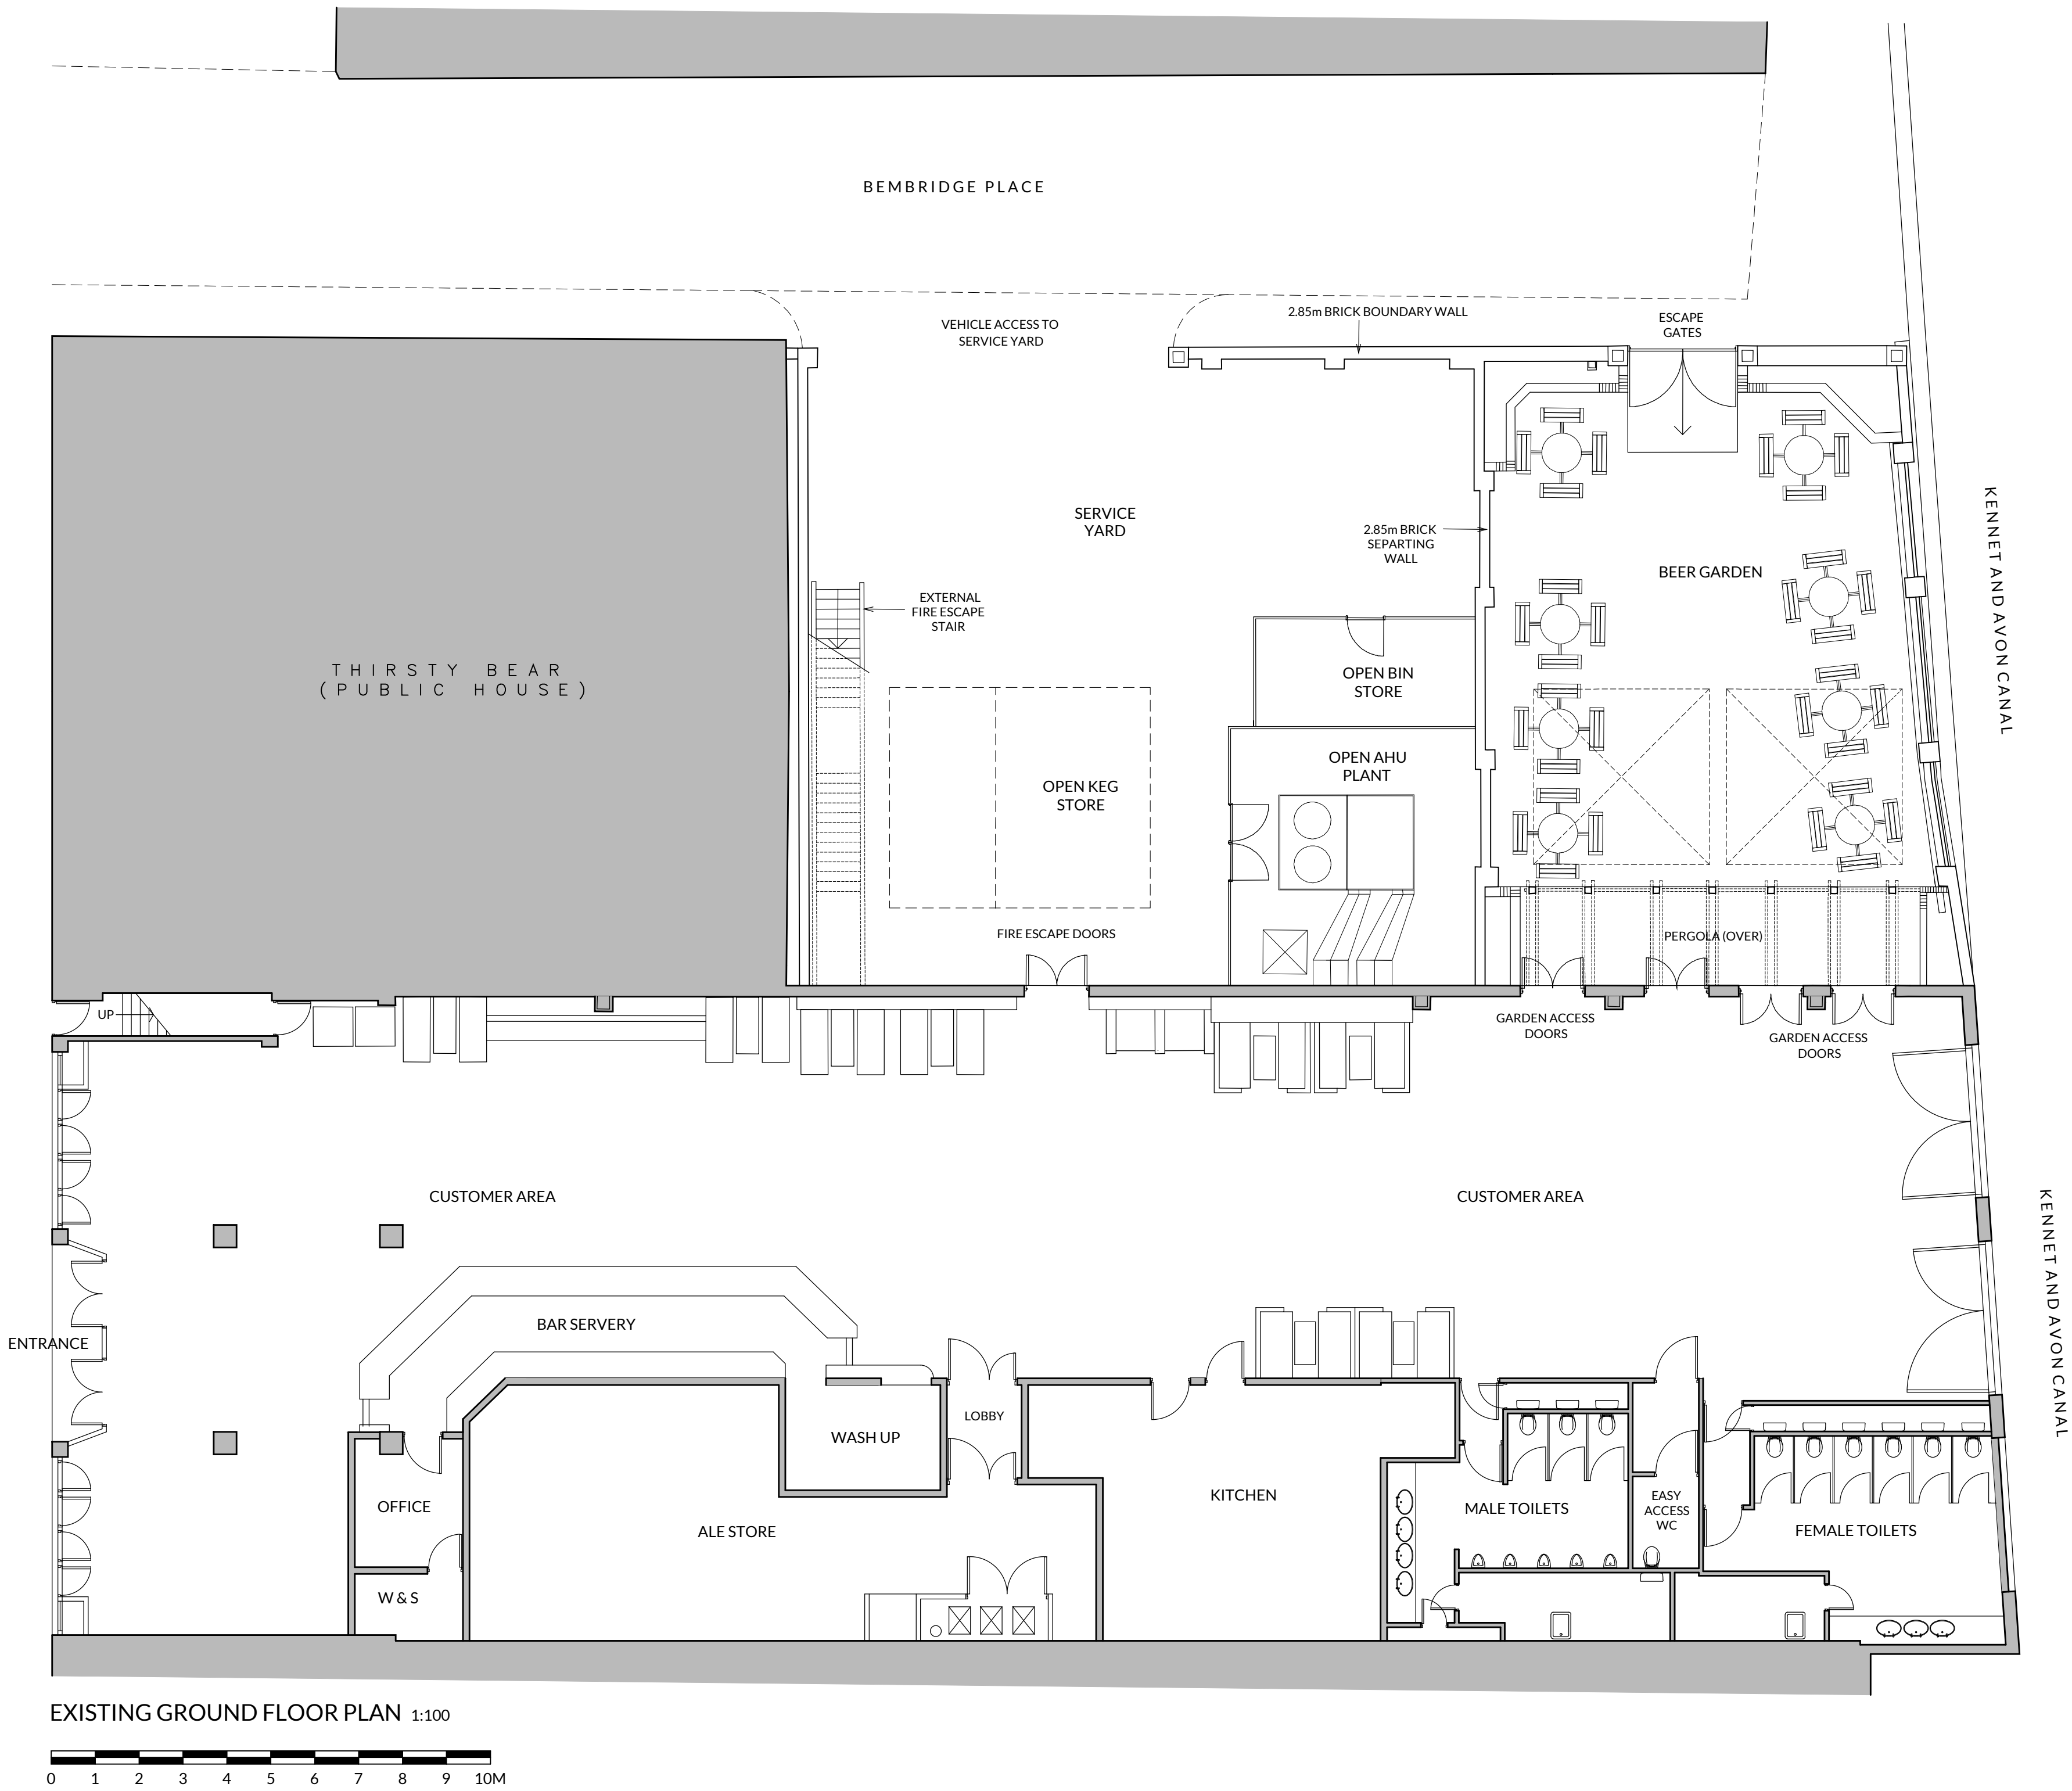

EXISTING GROUND FLOOR PLAN 1:100

0 1 2 3 4 5 6 7 8 9 10M

JOB NO 1770	DWG NO 001	REV /
REVISION	DATE	DWN CHK
This drawing is the property of DVA Ventures Limited. Copyright and design rights are reserved by them and the drawing is issued on the condition that it is not copied either wholly or in part without the written consent of DVA Ventures Limited.		
DO NOT SCALE DRAWINGS. Figured dimensions to take preference over those scaled. All dimensions to be checked on site before commencement of any work or shop drawings. This drawing is to be read in conjunction with the specification when existing. Any discrepancies should be brought to the attention of the Architect / Designer.		

D|V

Architects

Interiors | Design | Delivery

RIBA

2020

Hallcourt House, 8 Hallcourt Crescent,
Cannock, Staffordshire WS11 0AB
Telephone: 01543 547 877
Email: studio@dv-architects.co.uk

CLIENT

wetherspoon

PROJECT

THE BACK OF BEYOND
READING
(PN 0323)

DRAWING TITLE

GROUND FLOOR:
EXISTING PLAN

SCALE

1:100 @ A1

DATE 12.12.2019	DRAWN BY bd	CHECKED BY XX
--------------------	----------------	------------------

STATUS

PRELIMINARY

JOB NO 1770	DWG NO 001	REV /
-----------------------	----------------------	-----------------