
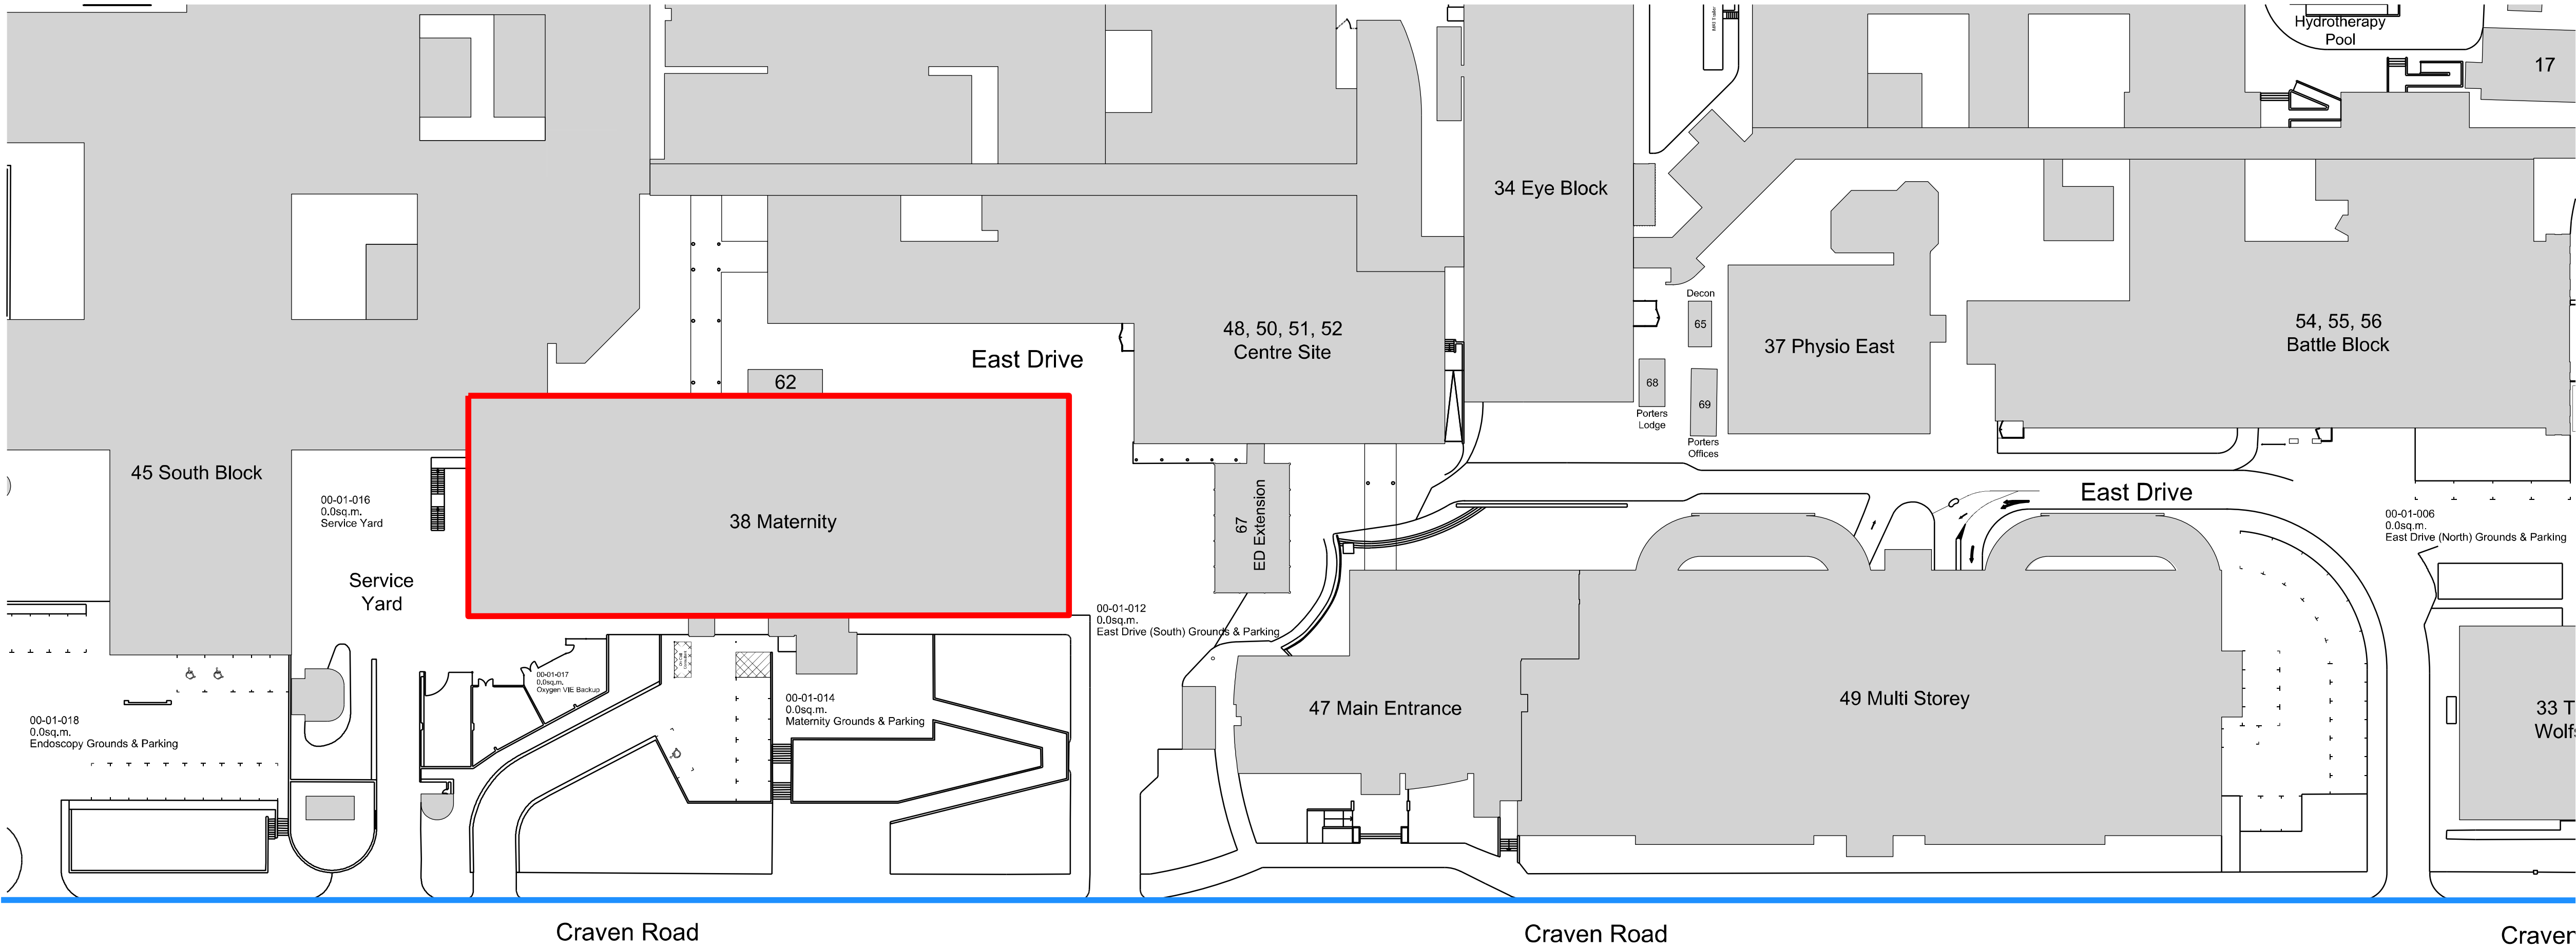



Royal Berkshire Hospital

Location Plan 1:1250

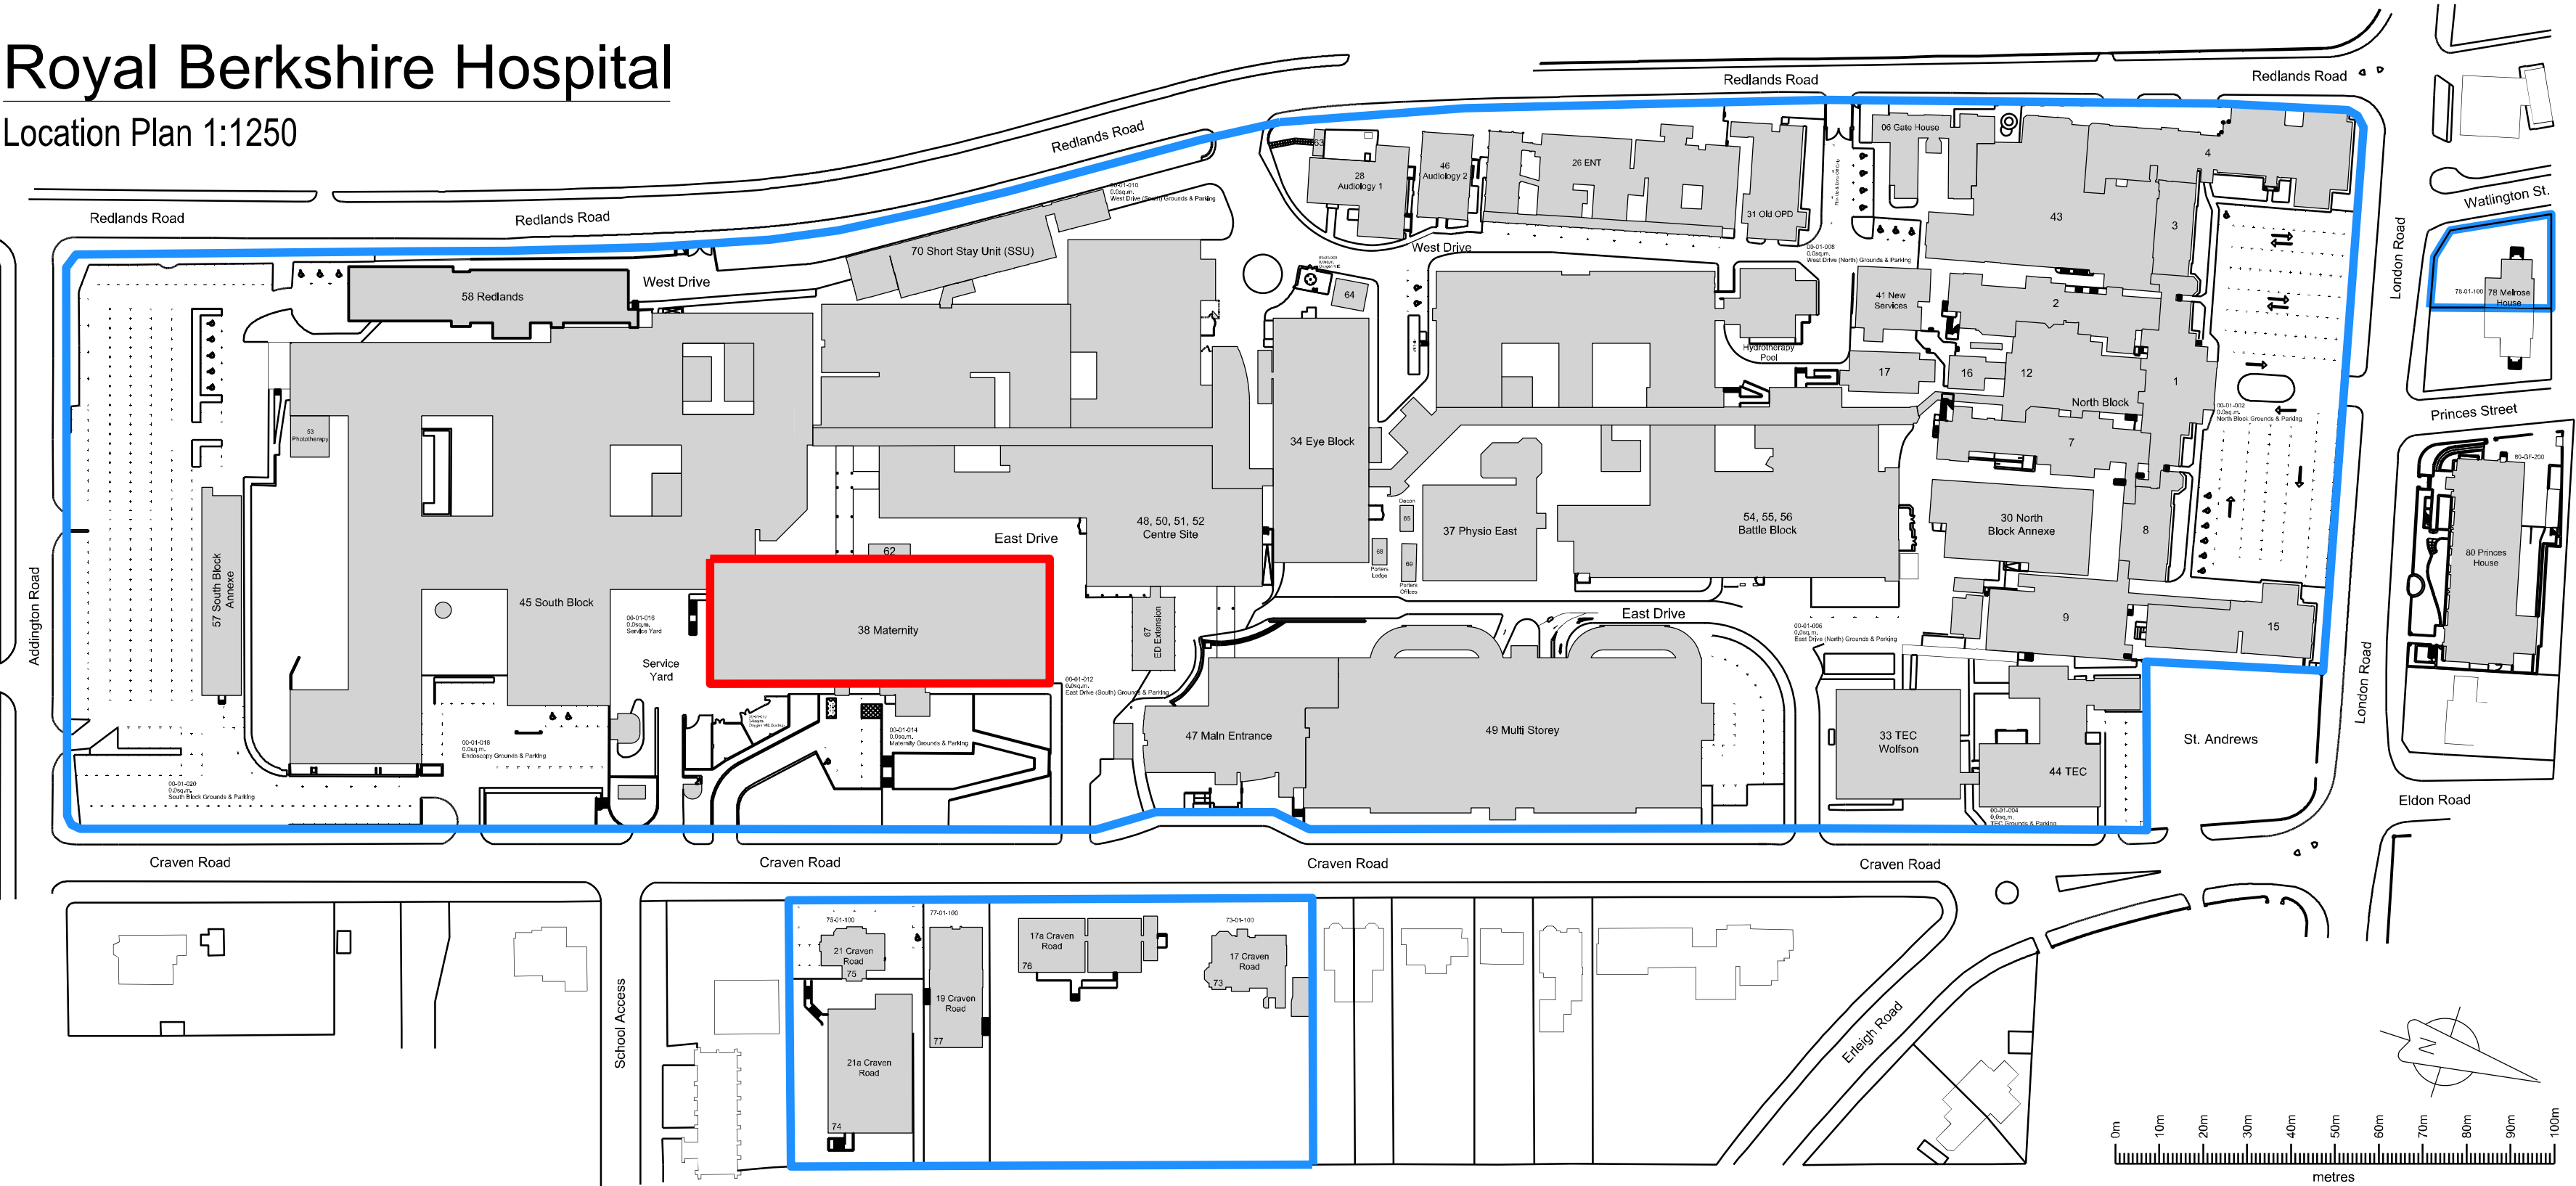

Royal Berkshire Hospital

Site Plan 1:500

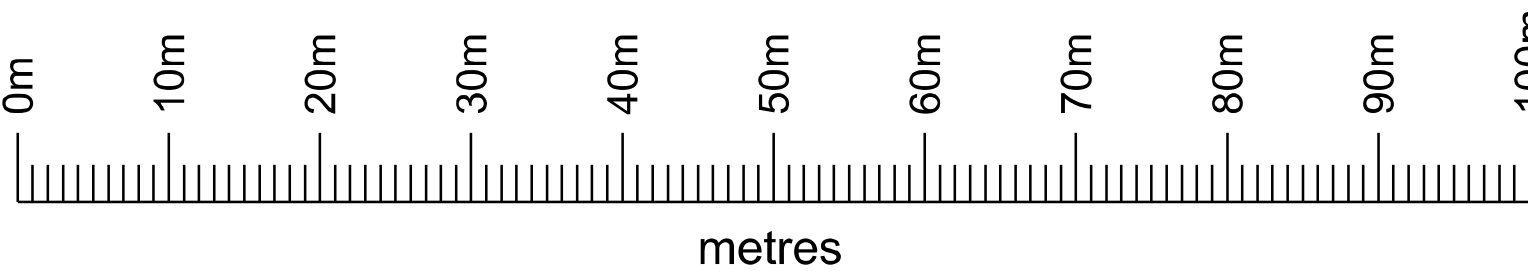

02	22/12/2020	TS	Updated following planning request
01	28/10/2020	TS	Title bar updated
00	26/10/2020	TS	Drawing number updated and alterations in discussion with M&E

REV	DATE	BY	DESCRIPTION	CHK	APP
DRAWING STATUS:					
EMPLOYER'S REQUIREMENTS					

GBS health 
wsp 
<http://www.wsp.com>

CLIENT:
ROYAL BERKSHIRE HOSPITAL
NHS FOUNDATION TRUST

PROJECT:
Maternity AHU

TITLE:
Site & Location Plan

SCALE @ A1: As Shown	CHECKED:	APPROVED:
PROJECT NUMBER:	DESIGNED:	DRAWN:
	TS	
DRAWING No: 6975/FY21-007/DWG/101		REV: 02