




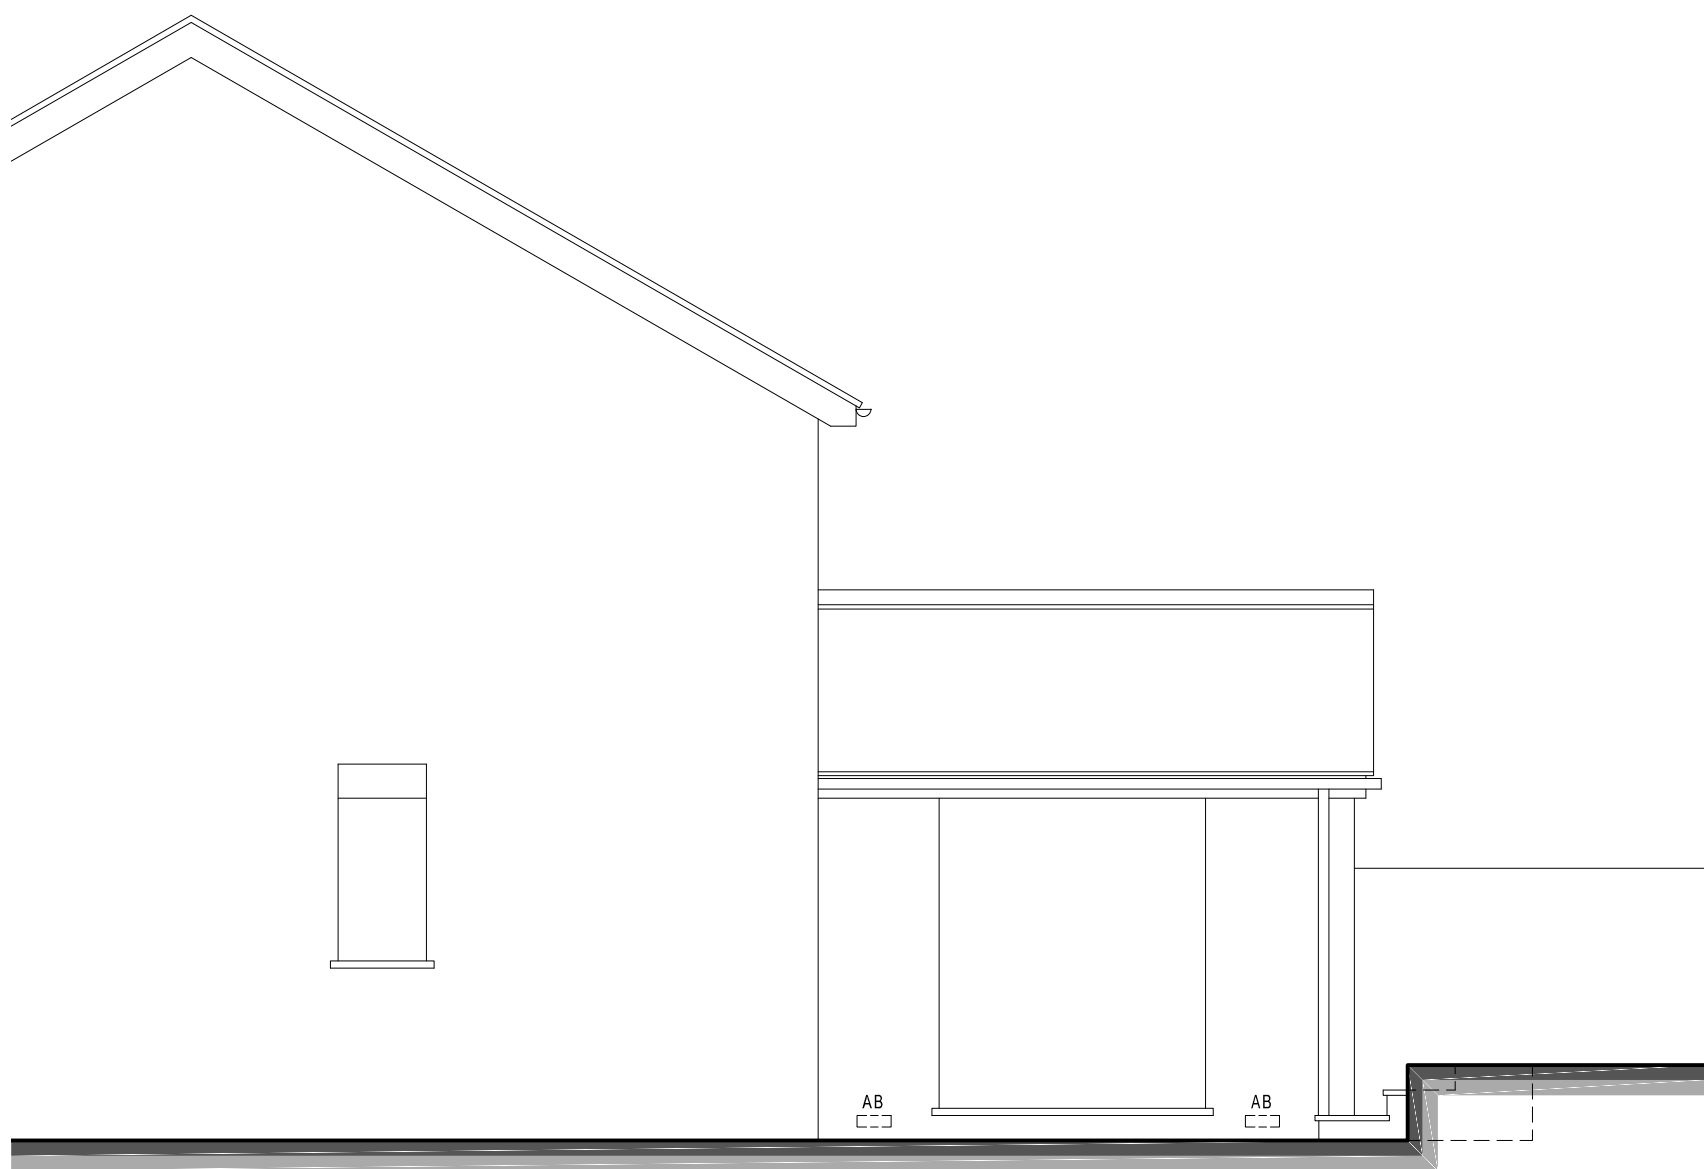


Side Elevation (North West) 1:50 Scale

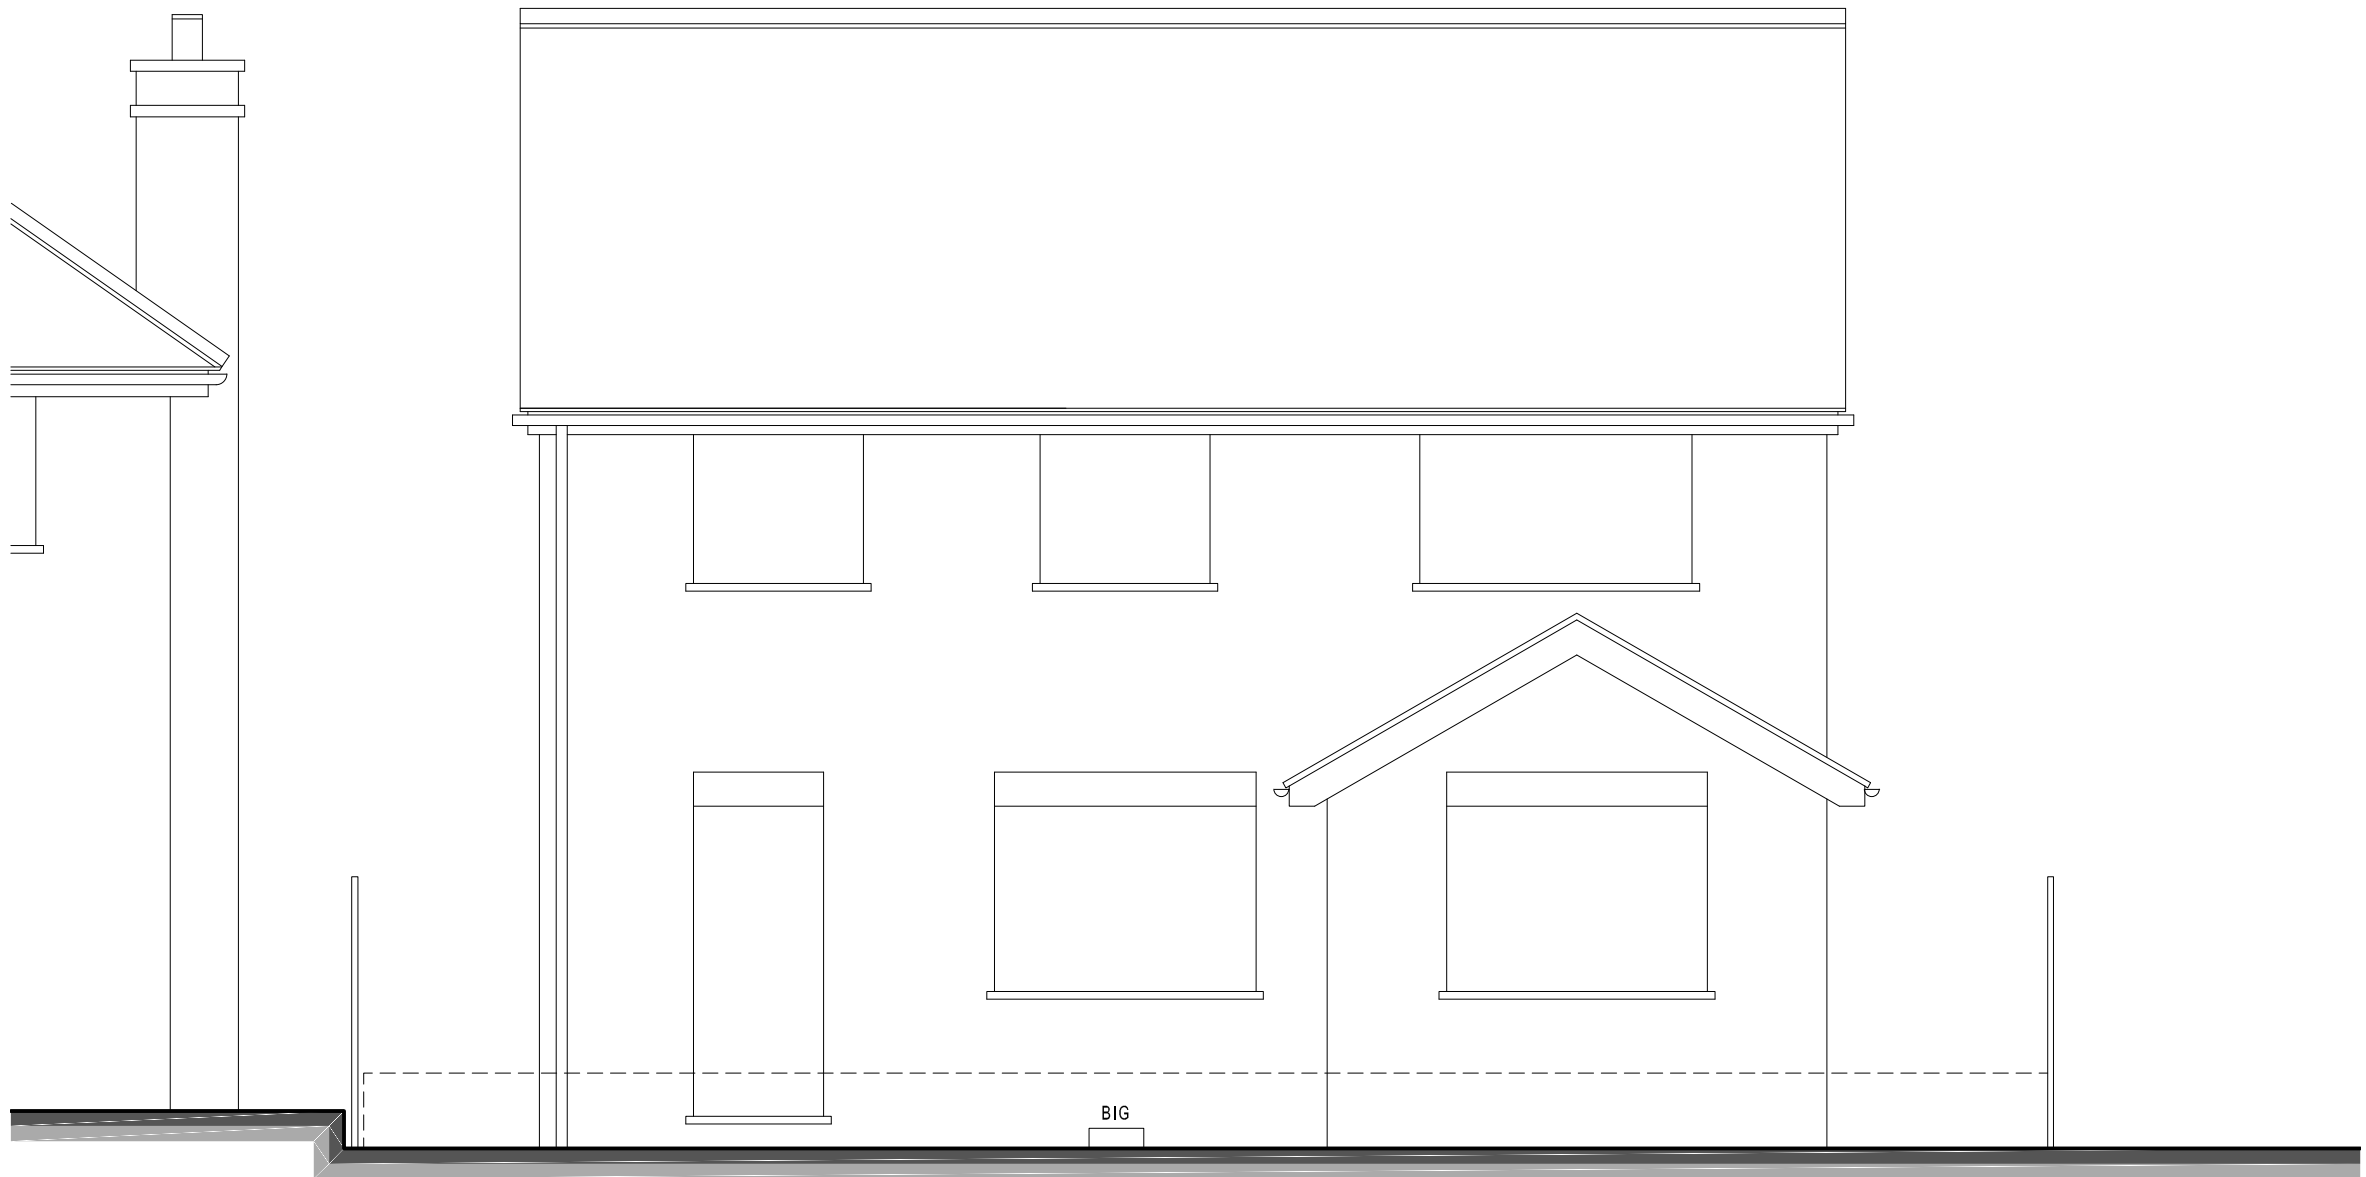


Rear Elevation (South West) 1:50 Scale

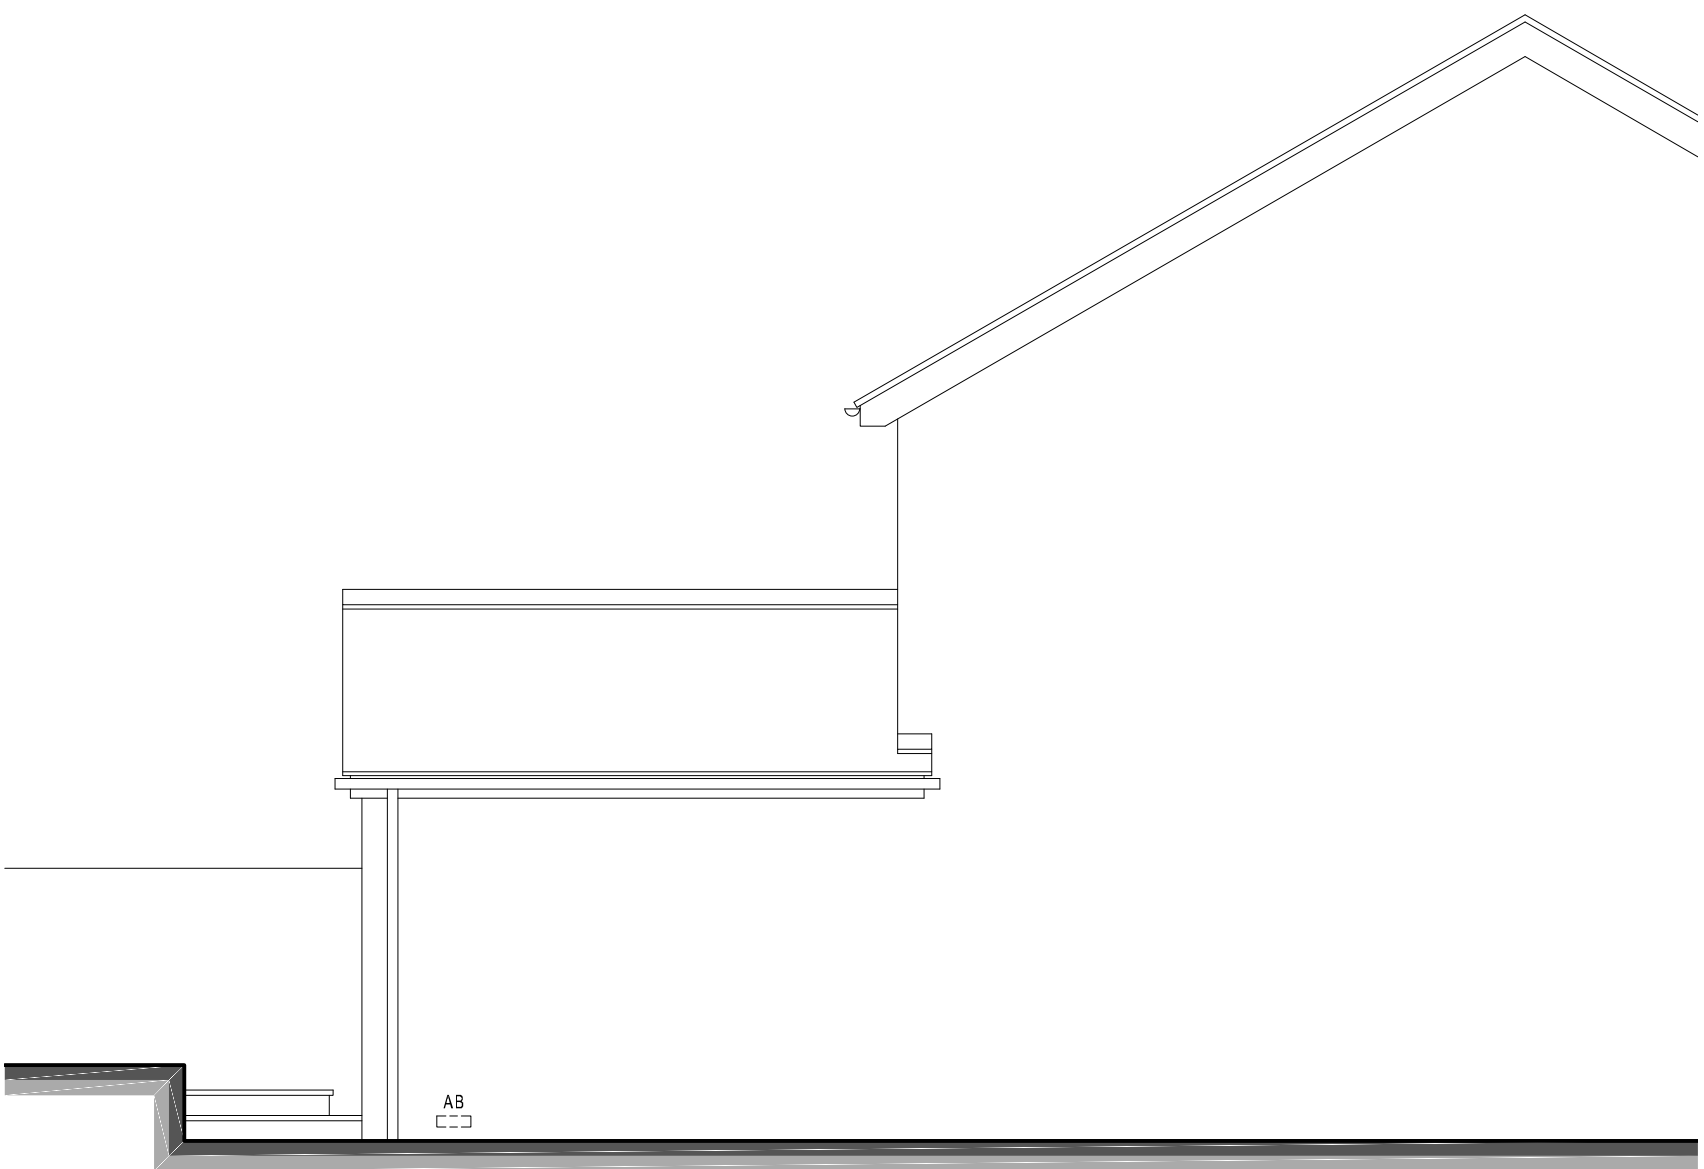


Side Elevation (South East) 1:50 Scale

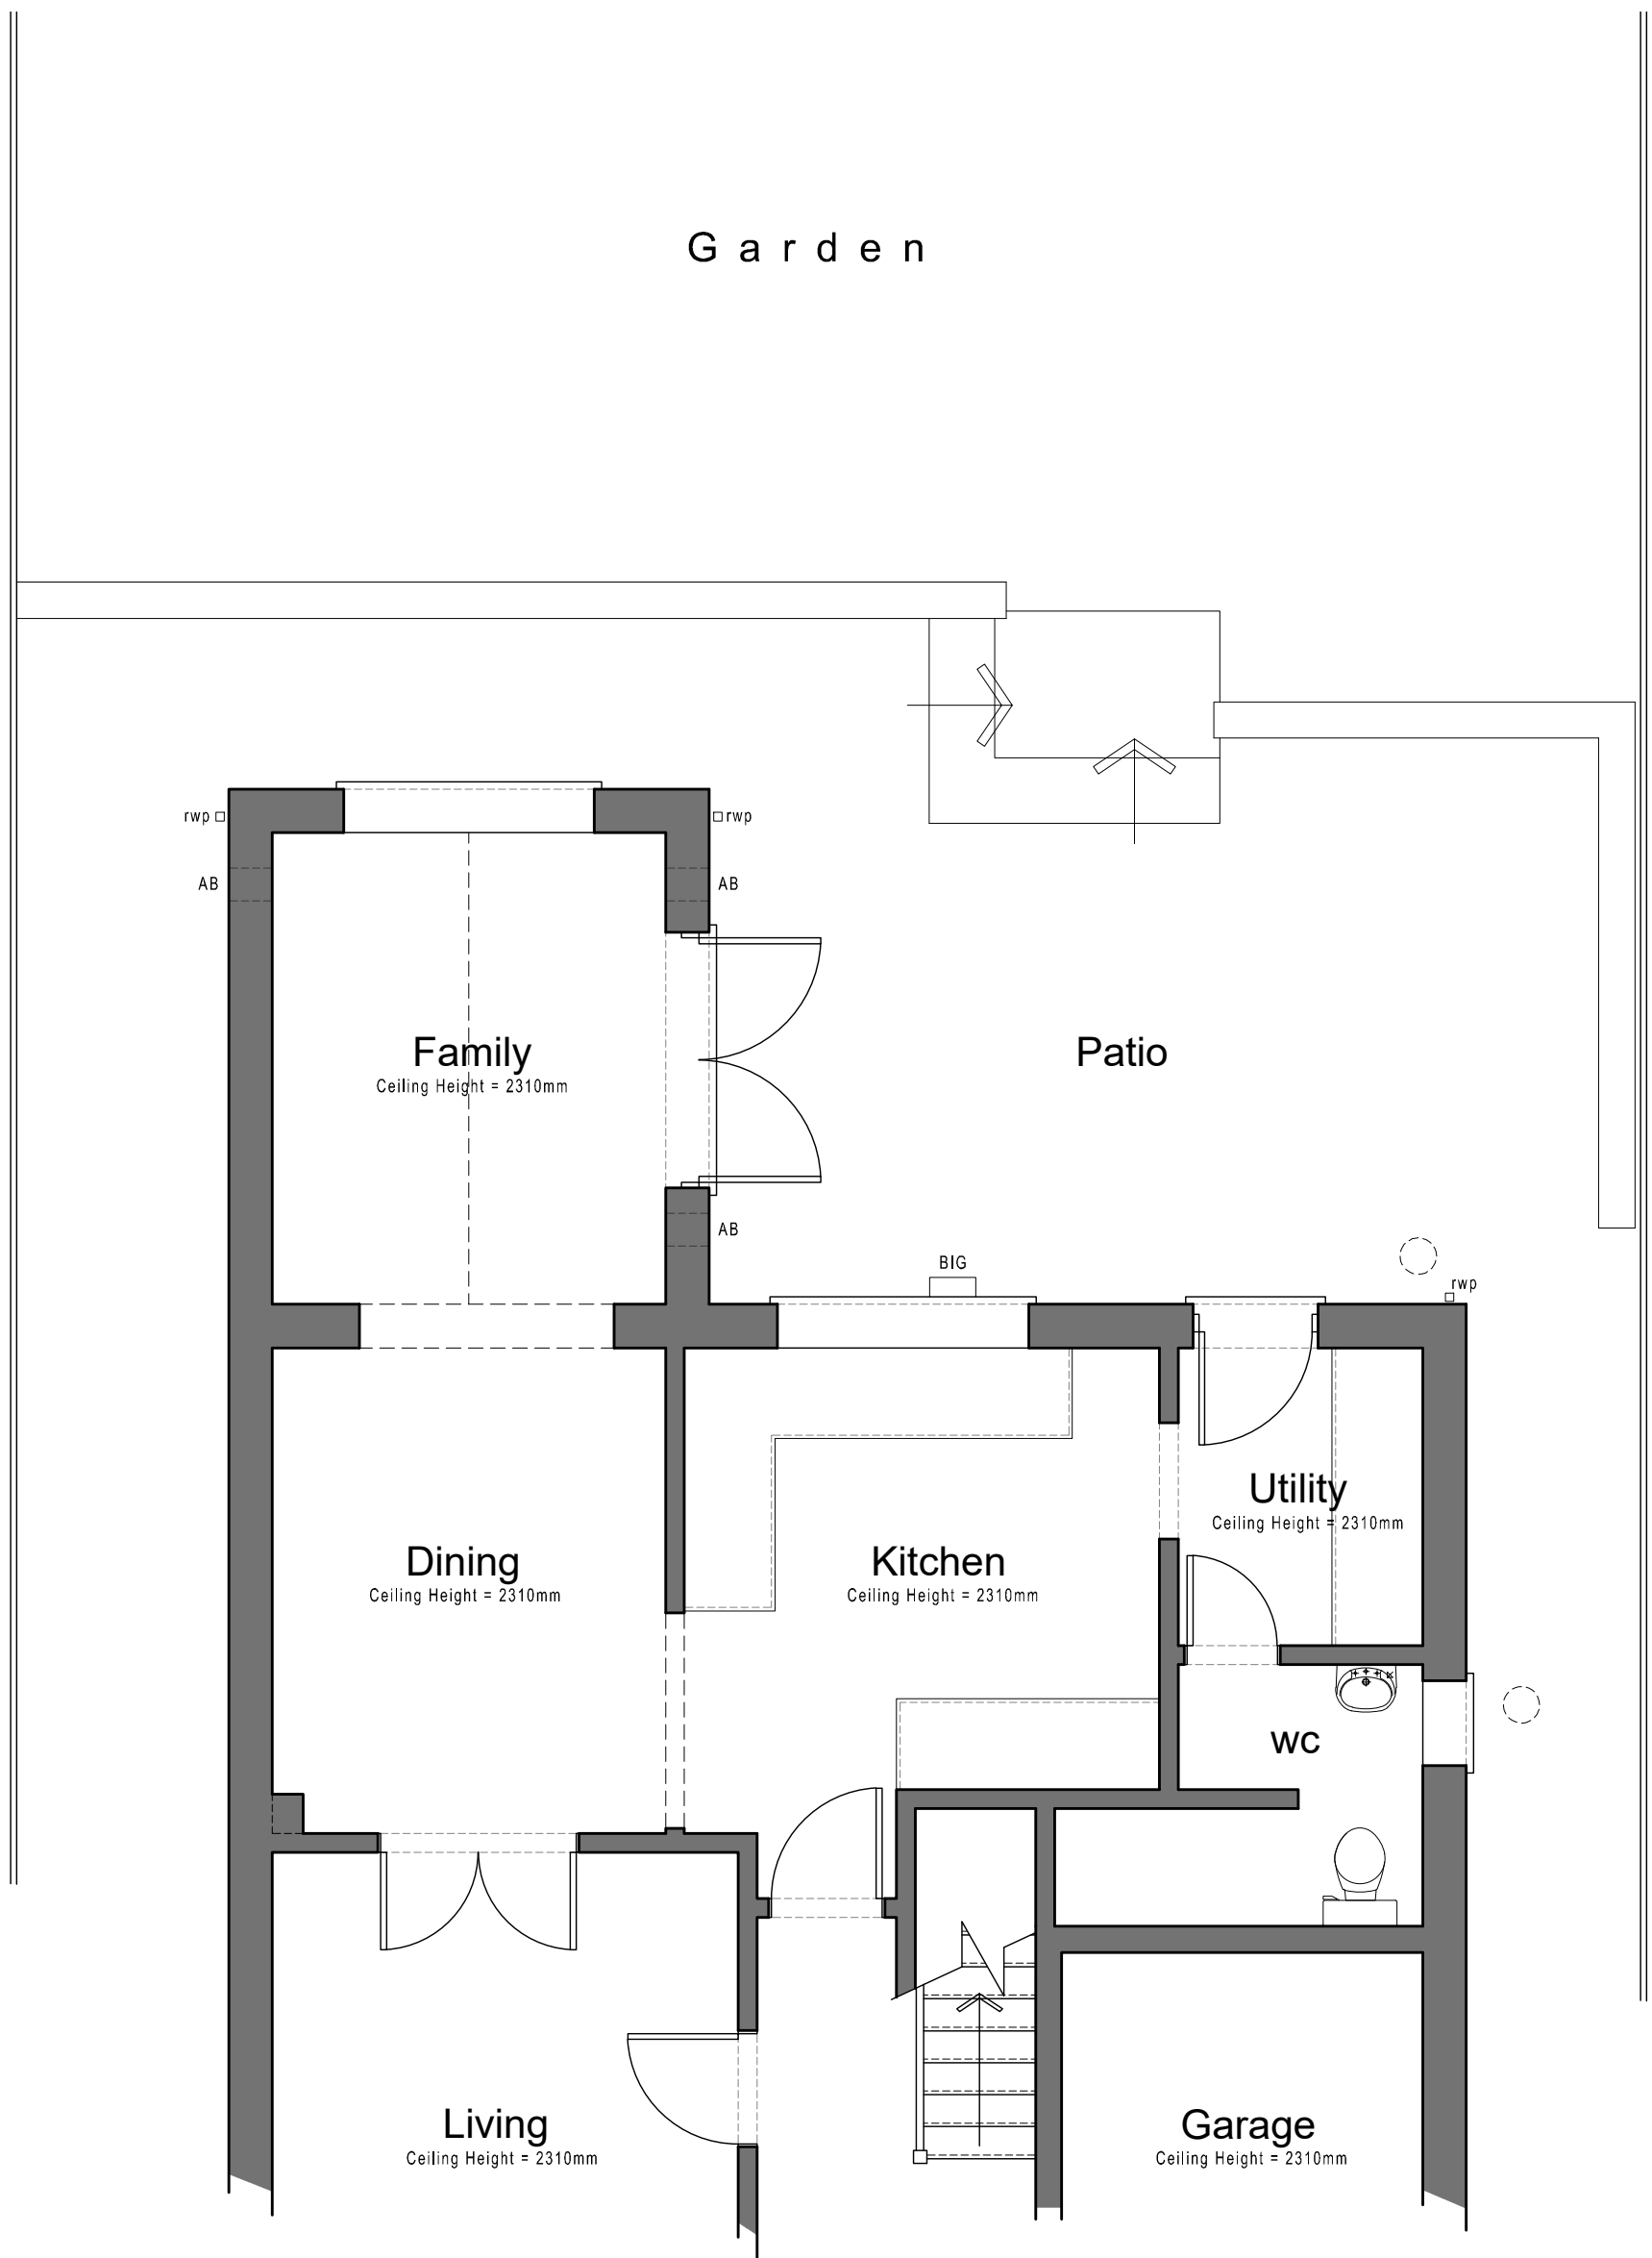

Ground Floor Plan 1:50 Scale

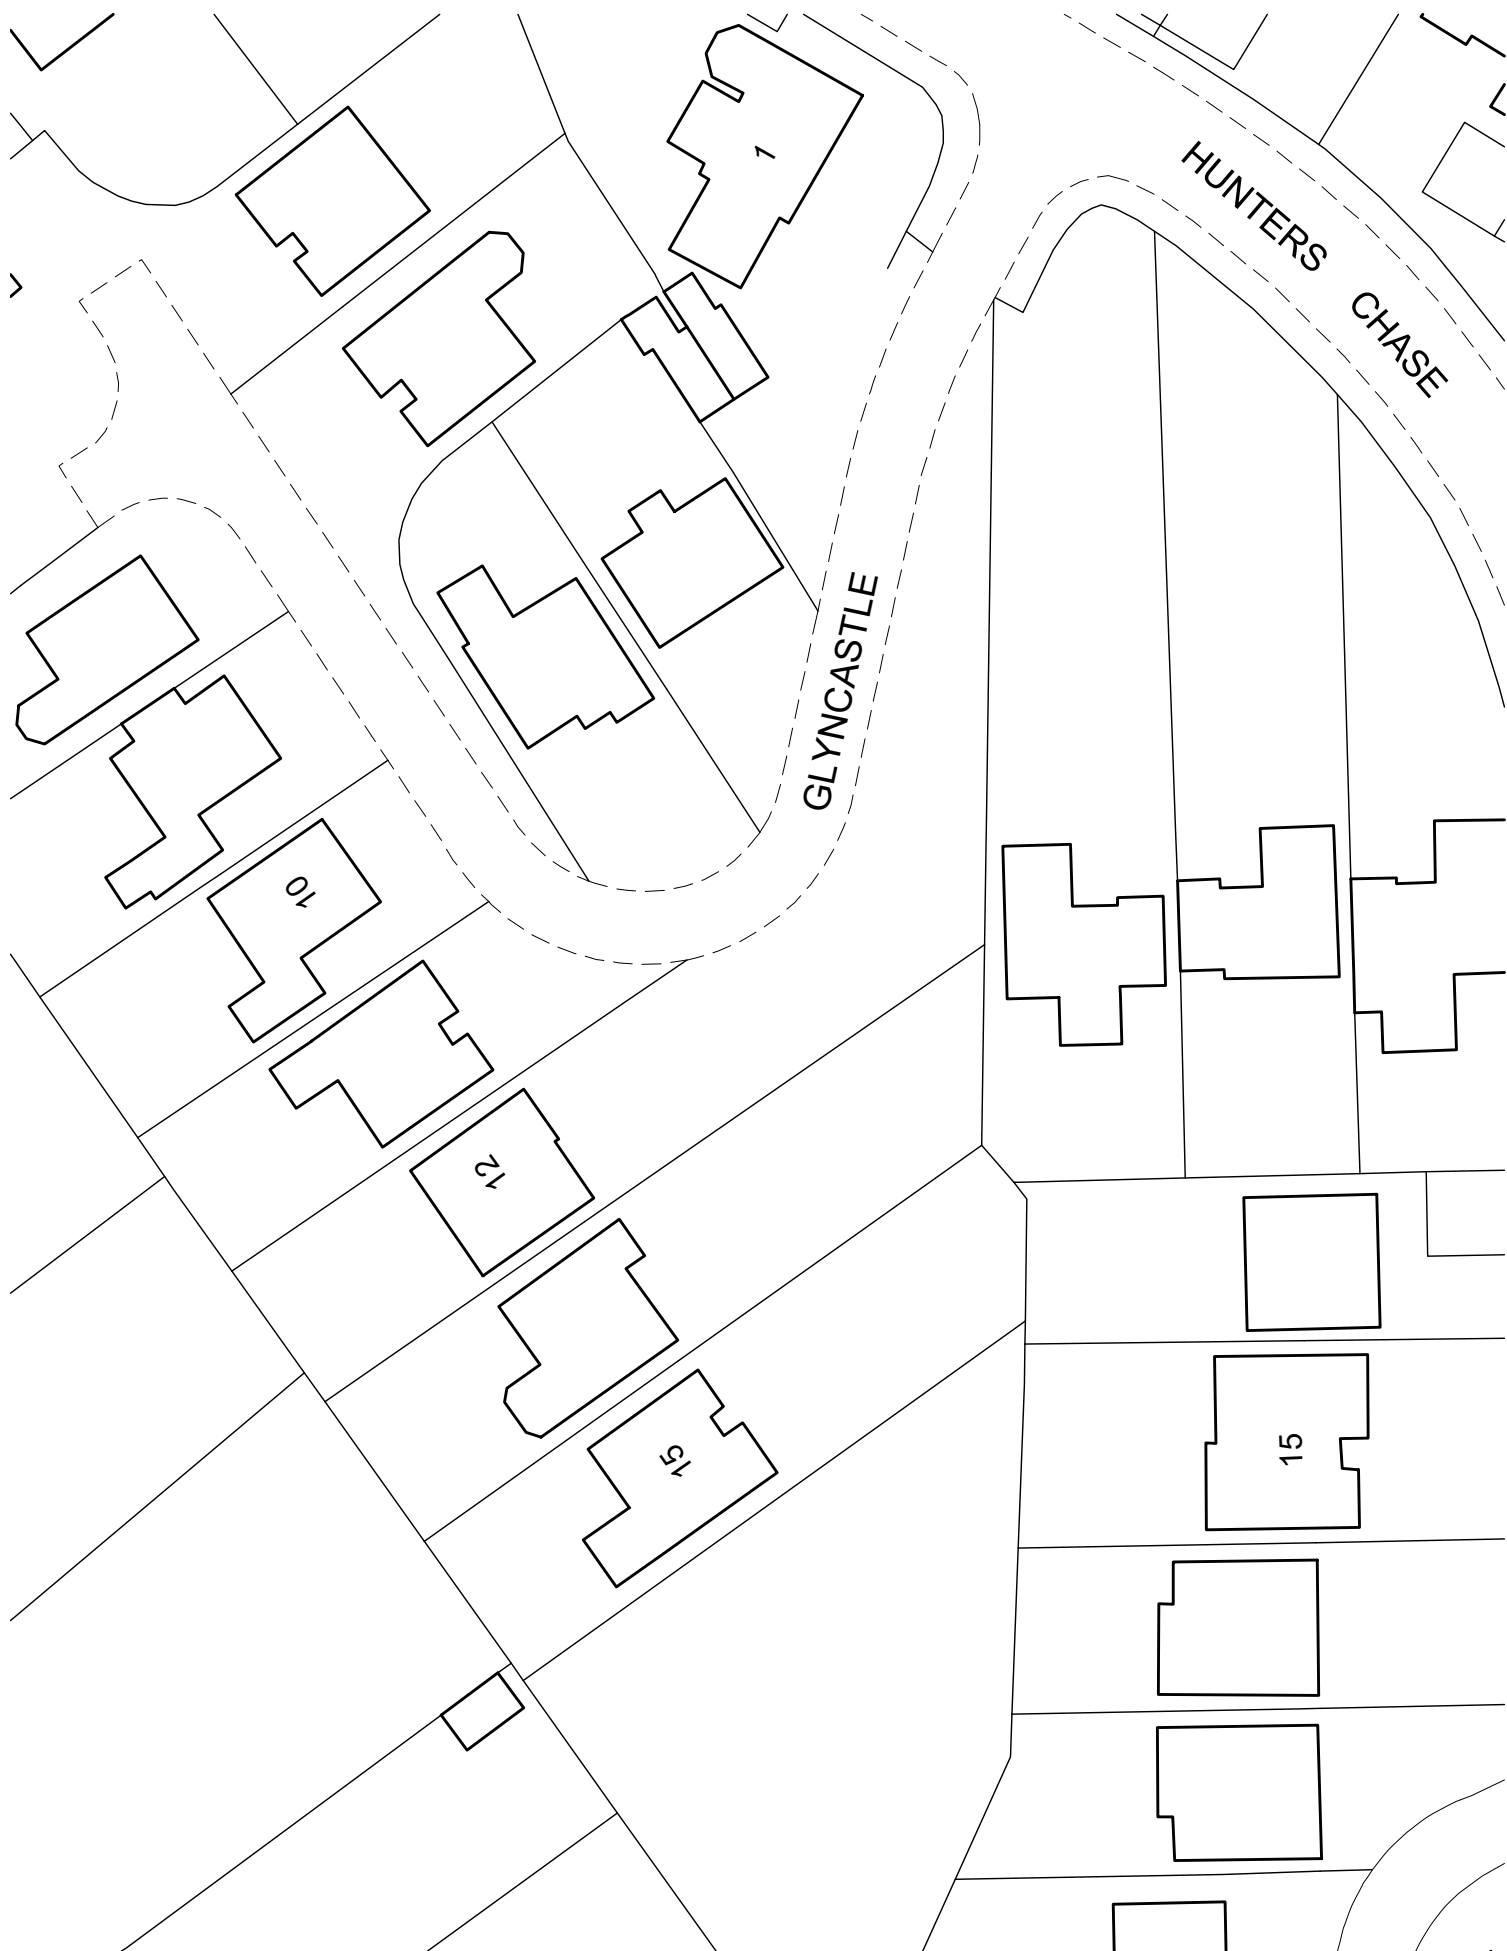

Site Plan 1:500 Scale

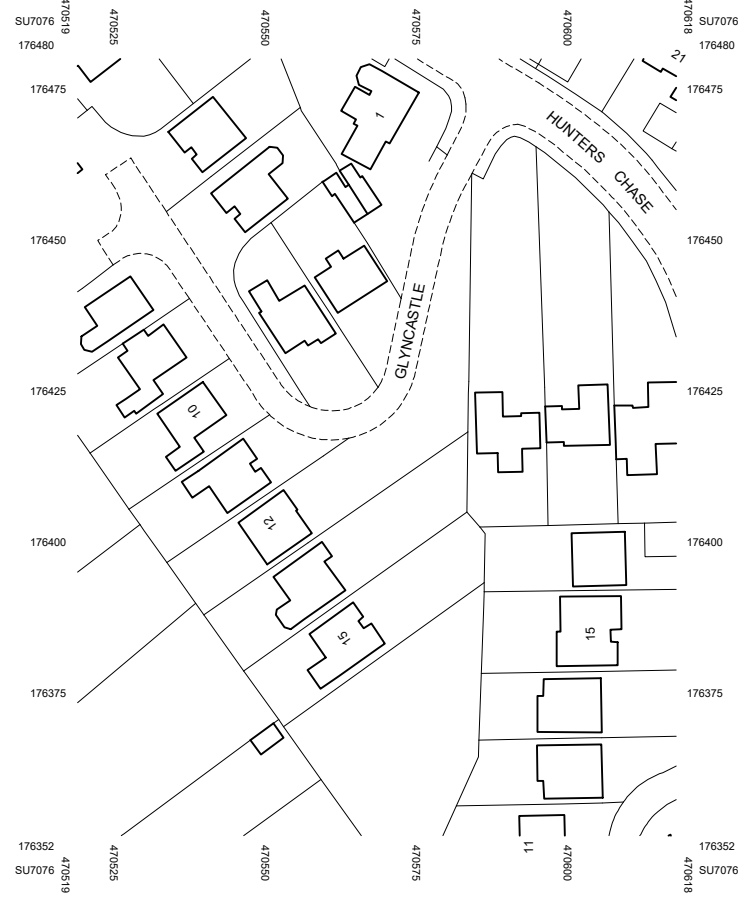

Location Plan 1:1250 Scale

1:50 scale Bar

This Drawing has been produced for printing onto A1 size paper.

If printing on A3 please use the scale below for reference.

0m 0.5m 1m 2m 4m

1:500 scale Bar

This Drawing has been produced for printing onto A1 size paper.

If printing on A3 please use the scale below for reference.


0m 2.5m 5m 10m 20m 40m

1:1250 scale Bar

This Drawing has been produced for printing onto A1 size paper.

If printing on A3 please use the scale below for reference.

0m 2.5m 5m 10m 20m 40m

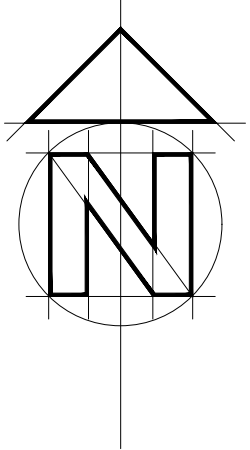

BA

CLIENT Mr & Mrs P Blackall

JOB 15 Glyncastle, Caversham,

Reading, Berkshire, RG4 7XF

DRG EXISTING PLANS & ELEVATIONS

SCALE As Shown DRAWN P Bonney DATE October 2020

BA 0163 01

14 Hornbeam Close
Wokingham
RG41 4UR
07515 355770