



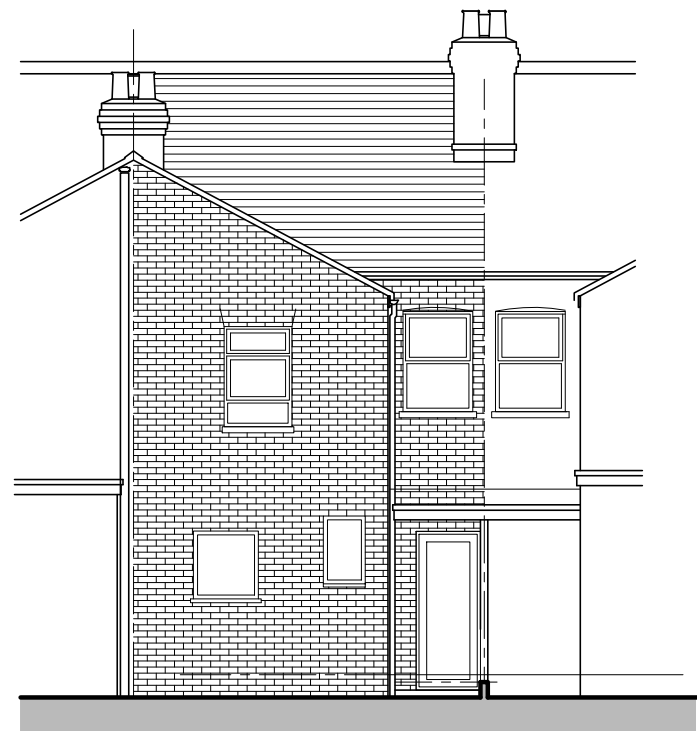


 **NORTH (Rear) ELEVATION**
SCALE 1:100

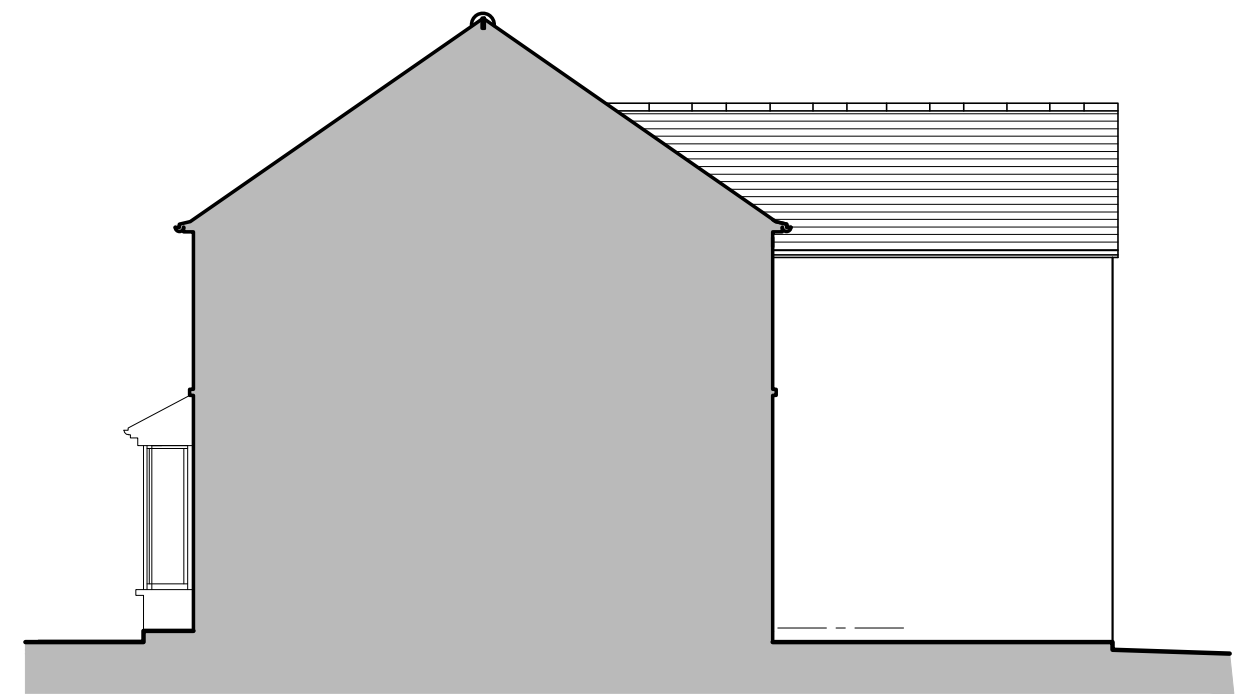


 **WEST (Right Side) ELEVATION**
SCALE 1:100




 **EAST (Left Side) ELEVATION**
SCALE 1:100

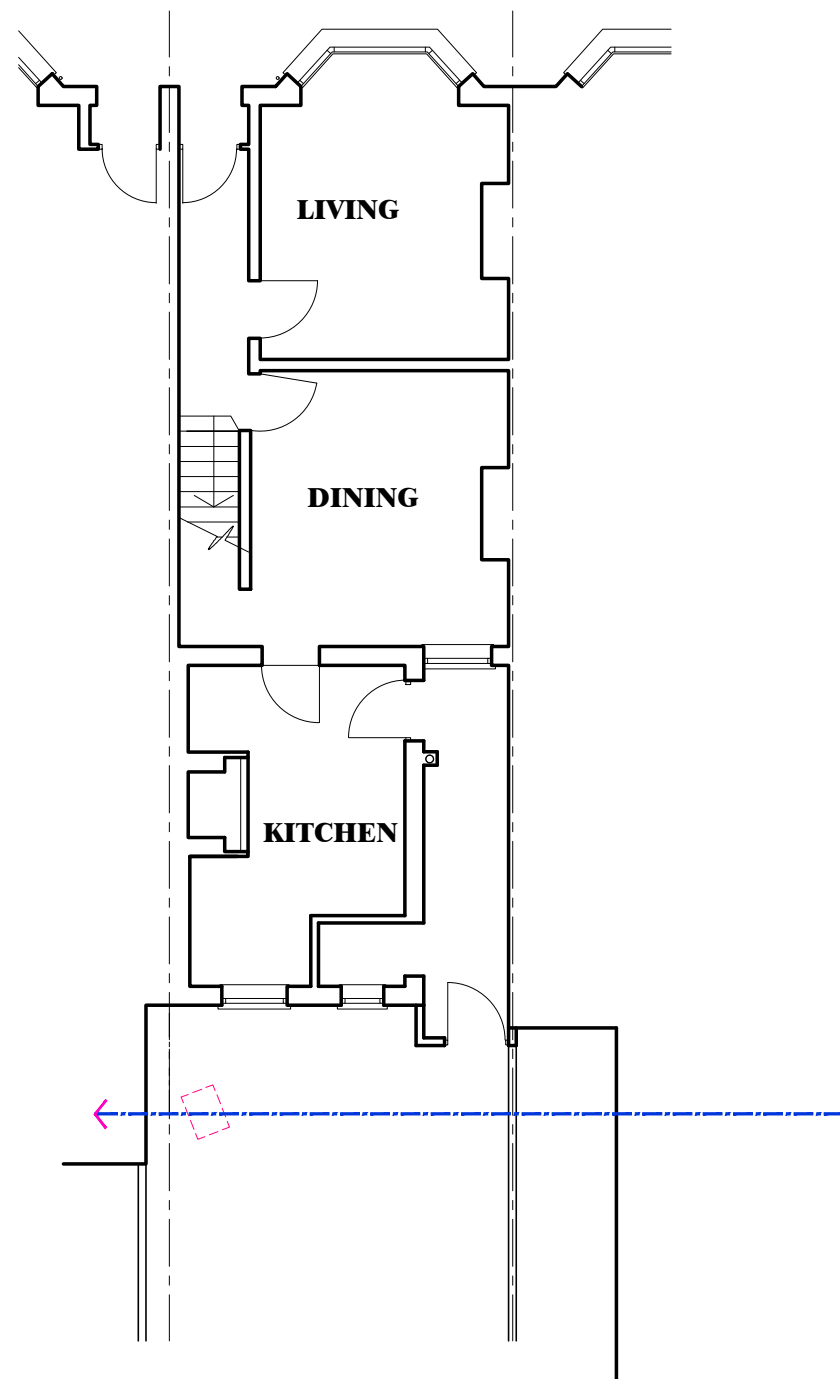


 **GROUND FLOOR PLAN**
SCALE 1:100

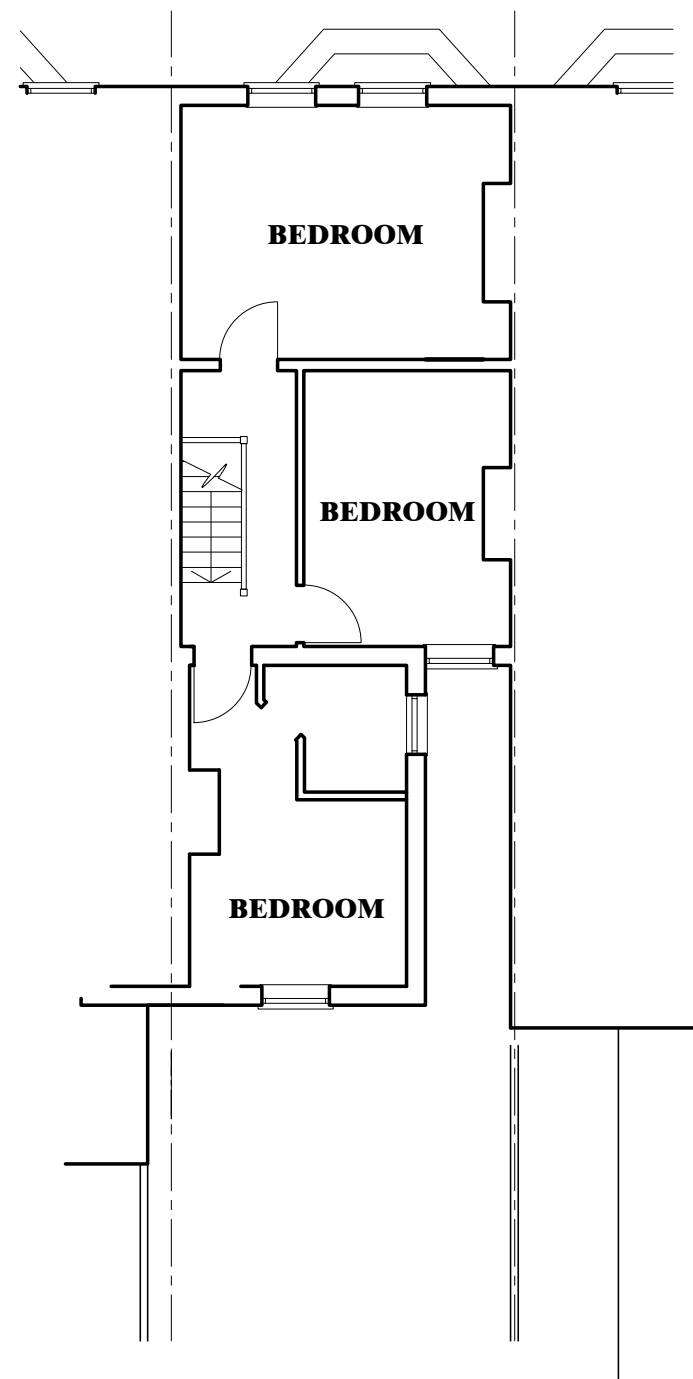

 **FIRST FLOOR PLAN**
SCALE 1:100

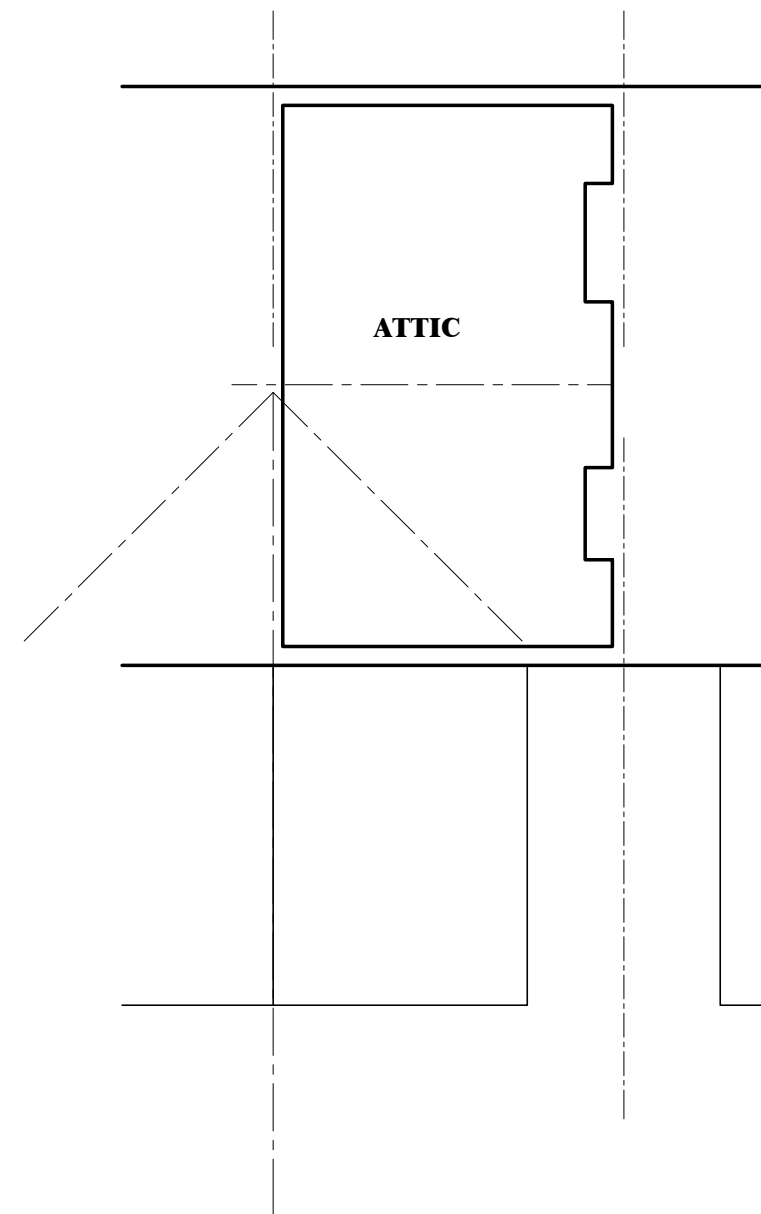

 **ATTIC PLAN**
SCALE 1:100

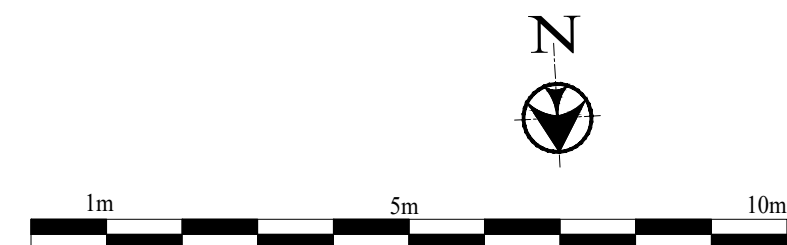

© MEKKARA Architectural Consultants - THIS DRAWING AND DESIGN
REMAINS THE COPYRIGHT AND INTELLECTUAL PROPERTY OF
MEKKARA Architectural Consultants. SHALL NOT BE COPIED OR
REPRODUCED IN ANY FORMAT WITHOUT APPROVAL.



50, Whaddon Road,
Cheltenham, GL52 5NA
www.Mekkara.co.uk, mac@gmail.com
Ph: 0124228875, 07843020249



Client
**MR PRINCE THOMAS
VITHAYATHIL**

Job Title
PROPOSED CONVERSION
**75 NORFOLK ROAD
READING, RG30 2EG**

Drawing Title
**EXISTING
FLOOR PLAN & ELEVATIONS**

Scale **1:100 on A2**
Date **Aug. 2020** Drawn By **RMC**

Job No 0820-02	Drawing NO 150	Rev. -
--------------------------	--------------------------	------------------