




- EXTERNAL WORK TO ELEVATION
- Facing brick work to match existing with red and cream colour brickwork
 - Repair, Paint black & Replace where required existing fascia board to match existing.
 - Repair & Replace roof covering to match existing roofing slates i.e: Welsh Slates
 - New windows to double glazed fake sash windows to match existing windows.

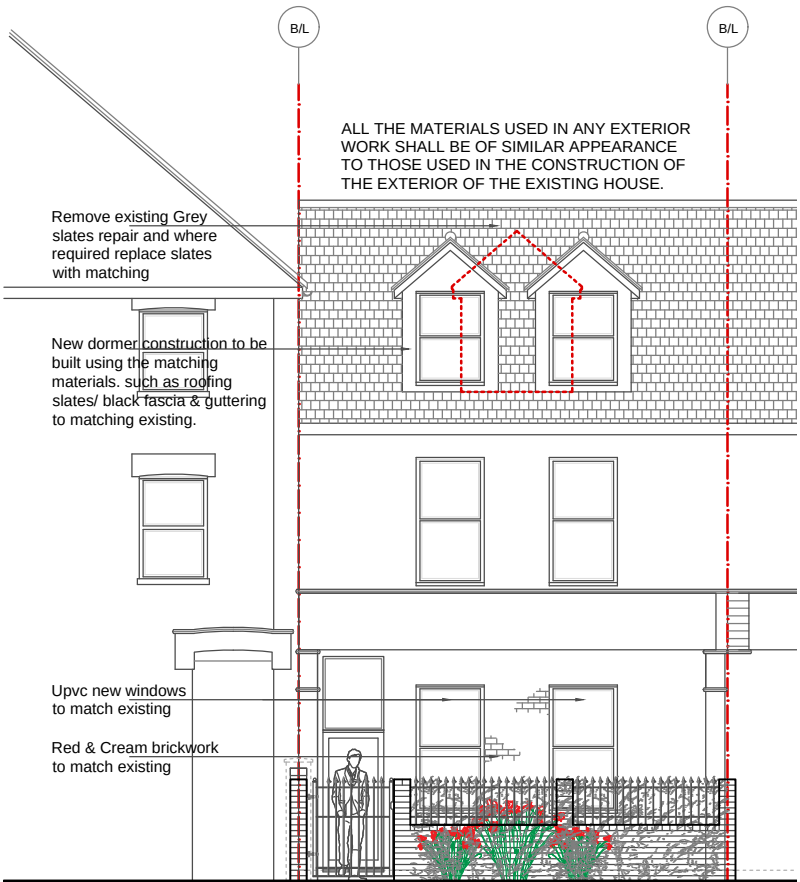


PROPOSED FRONT ELEVATION
263 OXFORD ROAD, READING - RG1 7PY

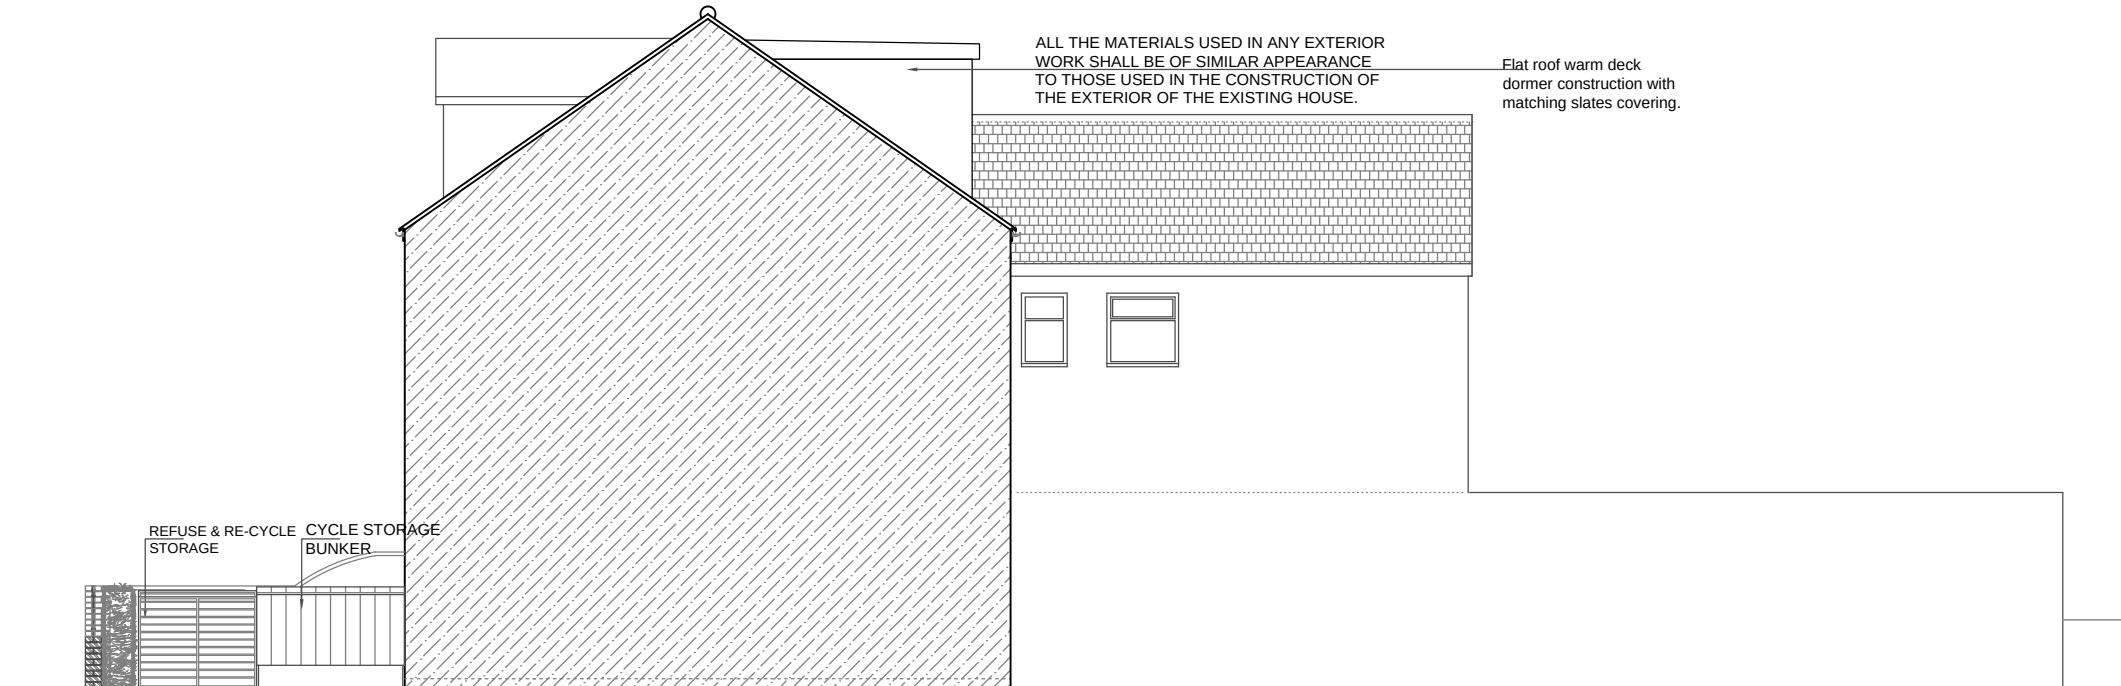


PROPOSED SIDE ELEVATION
263 OXFORD ROAD, READING - RG1 7PY

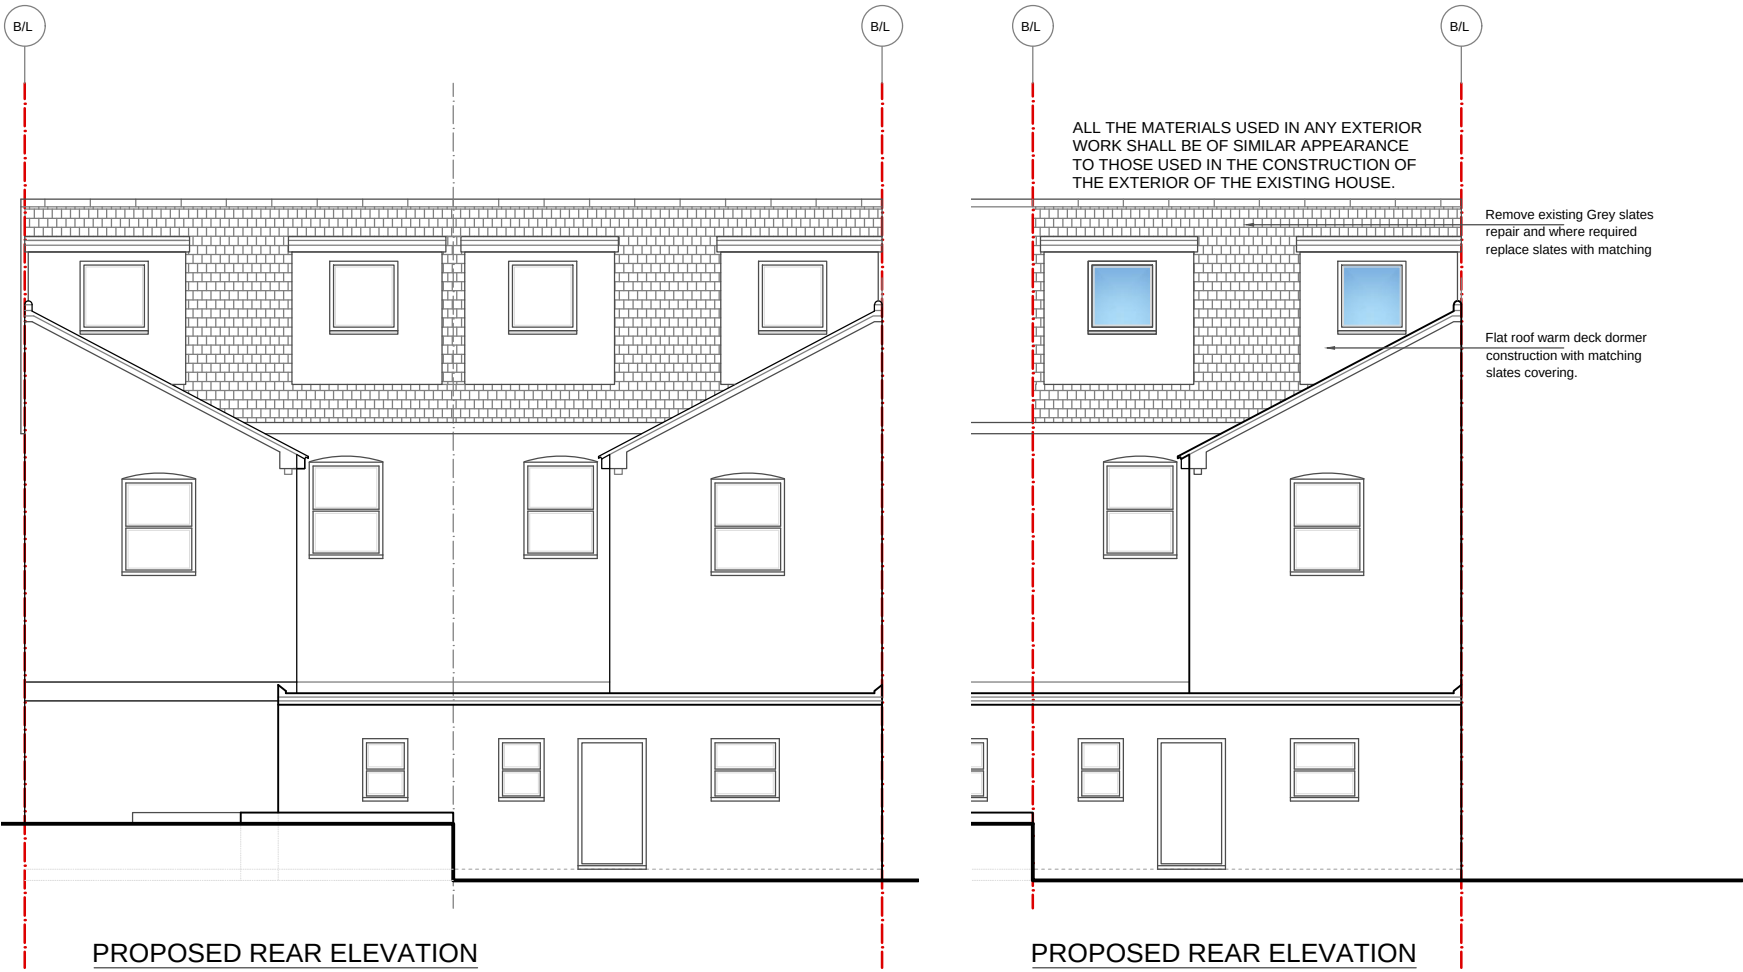

PROPOSED REAR ELEVATION
263-265 OXFORD ROAD, READING - RG1 7PY

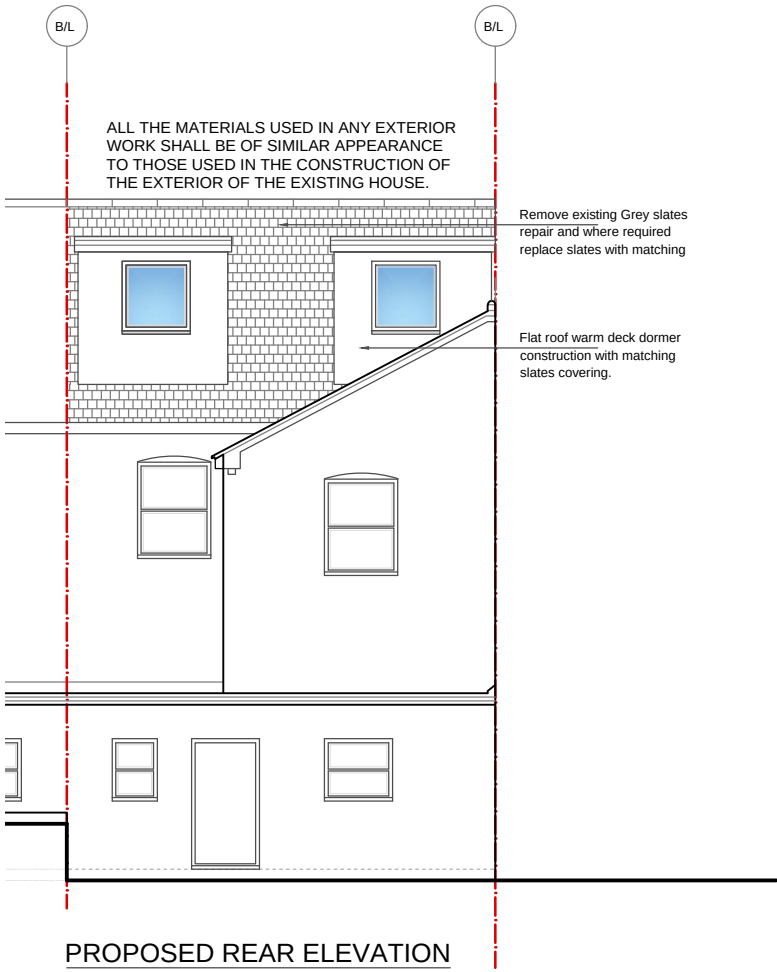


PROPOSED REAR ELEVATION
263 OXFORD ROAD, READING - RG1 7PY

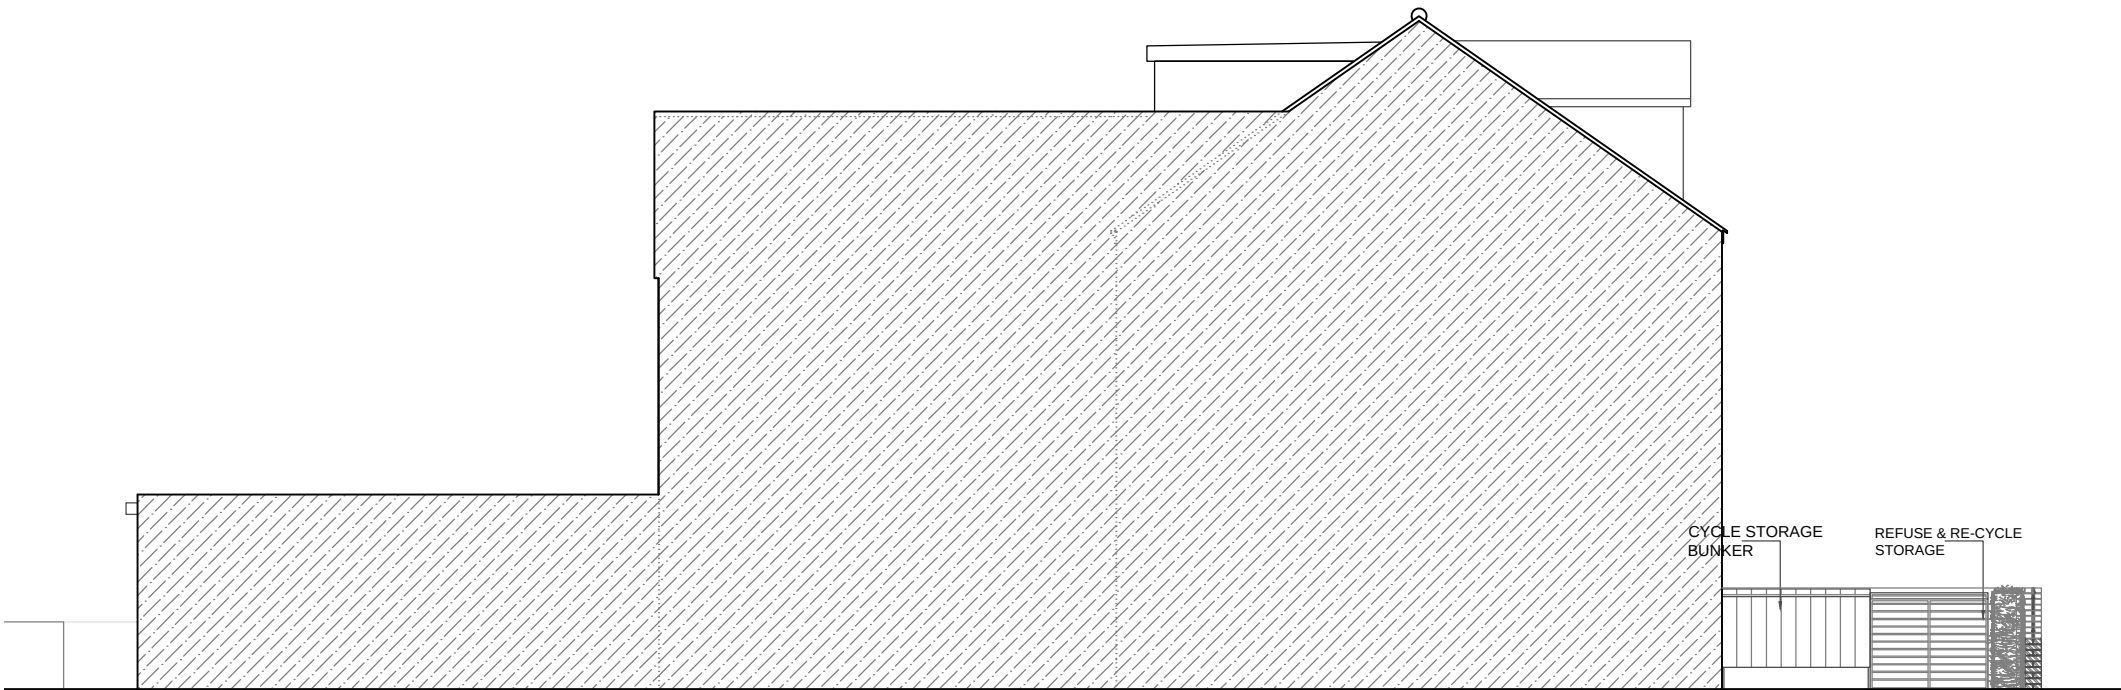

PROPOSED SIDE ELEVATION
263 OXFORD ROAD, READING - RG1 7PY



12 Stanton Close, Earley, Berkshire. RG6 7DX
Contact : 0118 327 9645
www.arcadia-design.co.uk

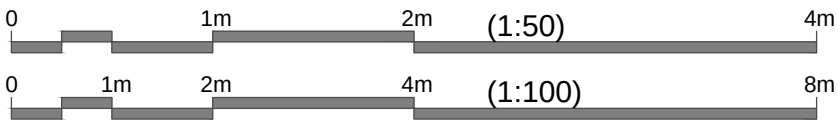

- NOTES:
- THIS DRAWING IS COPYRIGHT AND SHOULD NOT BE REPRODUCED WITHOUT THE WRITTEN APPROVAL OF ARCADIA DESIGN CONSULTANTS.
 - ALL DIMENSIONS TO BE CHECKED ON SITE AND ANY DISCREPANCIES BROUGHT TO THE ATTENTION OF THE ARCADIA DESIGN CONSULTANTS.
 - NO DIMENSIONS TO BE SCALED.
 - THIS DRAWING IS TO BE READ IN CONJUNCTION WITH ALL OTHER RELEVANT ARCHITECTS, SERVICE ENGINEERS AND STRUCTURAL / CIVIL ENGINEERS DRAWINGS AND SPECIFICATIONS.
 - ALL RIGHTS RESERVED.

P L A N N I N G I S S U E

H	07/10/20	Elevations updated to show boundary wall	PROJECT
REV.	DATE	DESCRIPTION	FLAT CONVERSION AT 263 OXFORD ROAD, READING, BERKSHIRE - RG1 7PY
DWG NO:	PL/A443/03	SCALE	1:100 @ A2
DATE	NOV. 2019	DRAWN BY	DRAWING TITLE
			PROPOSED ELEVATIONS