


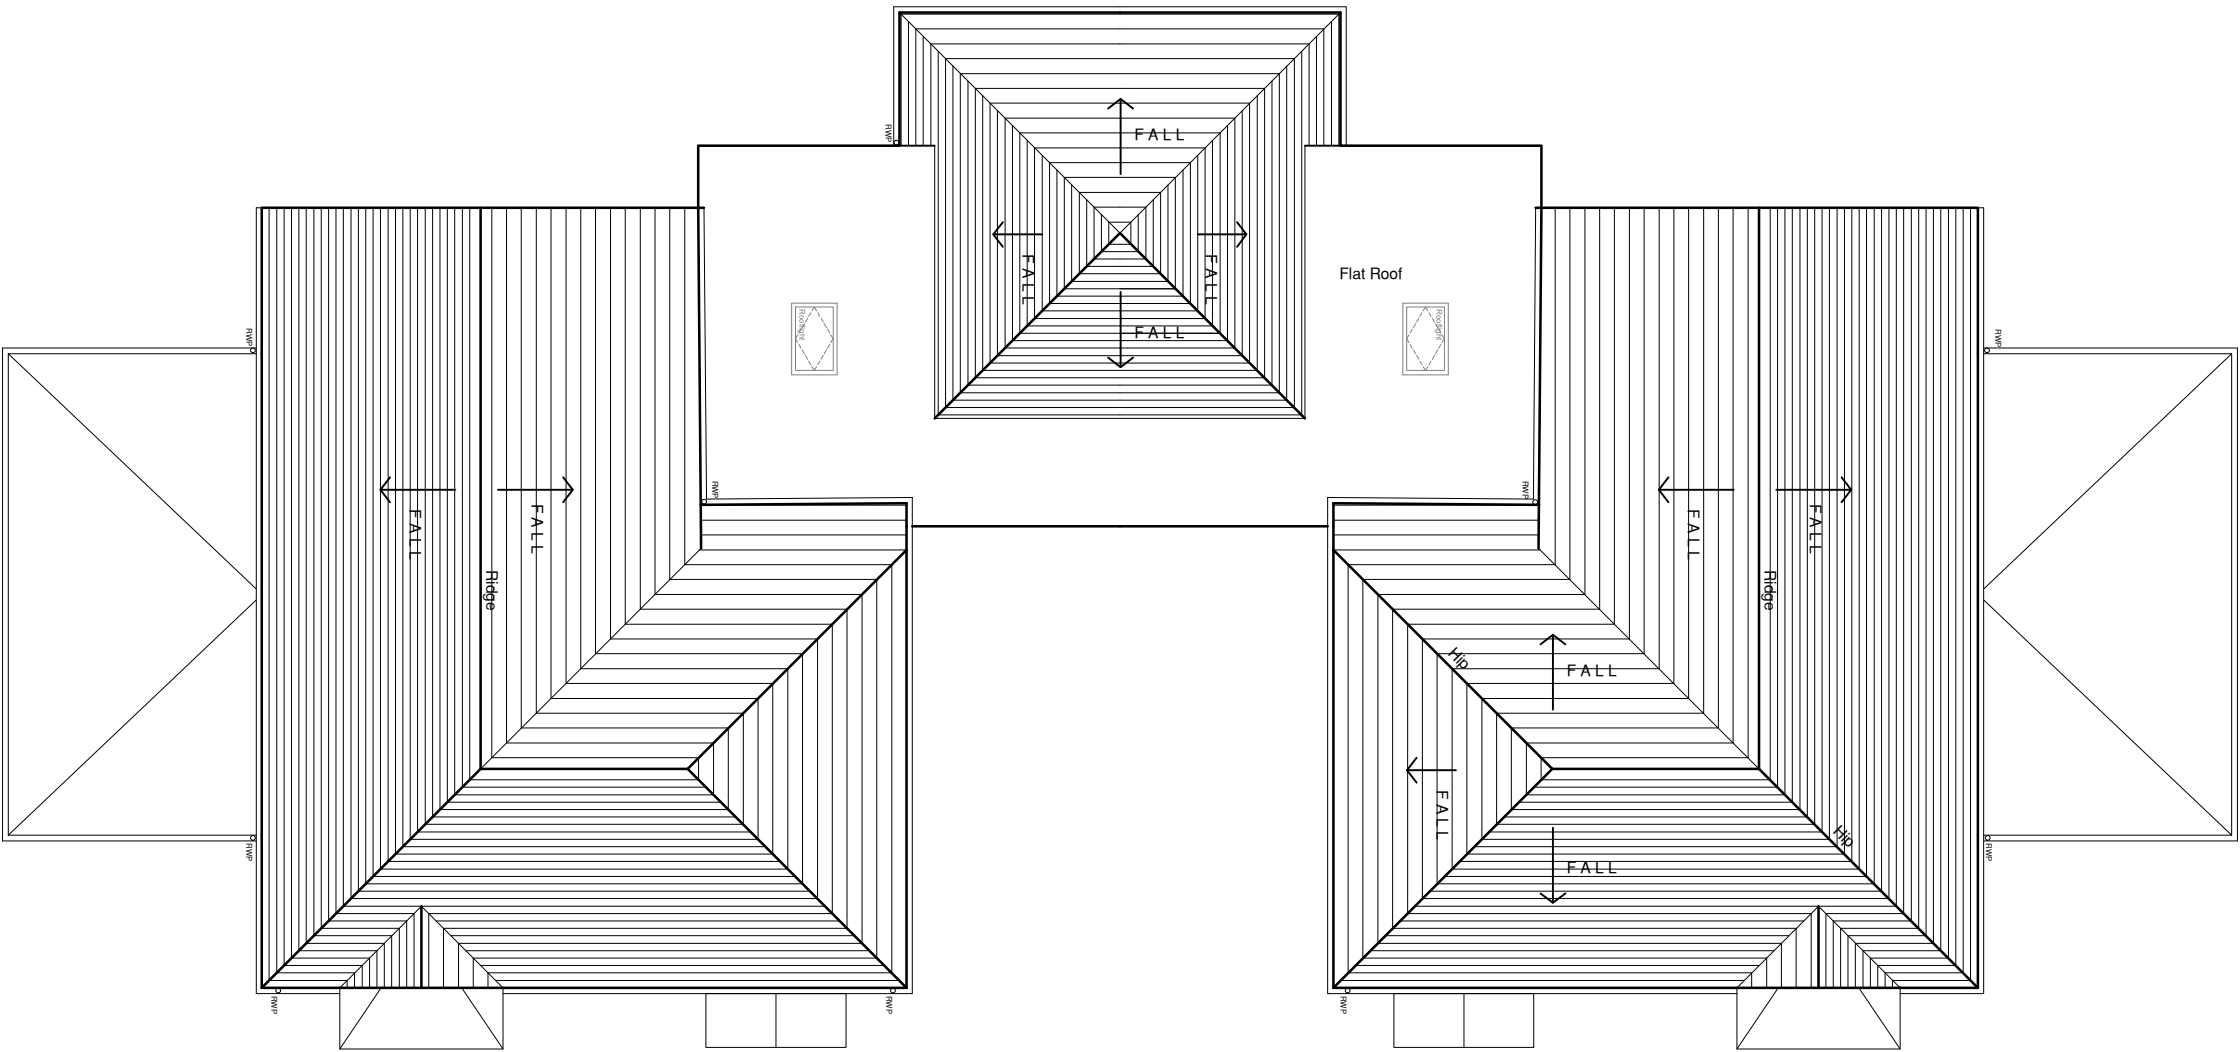

Scale 1:100



Project
2A & 2B Mayfair, Reading

Client
Voyage Care

Drawing
Existing Roof Plan

Rev	Description	By	Chk	Date
	Project No: 1926			Date: 24/01/2020
	Scale @ A3 1:100			Status: PLANNING
	Drawn: TC			Revision:
	Drawing No:			
	1926(08)08			