





PROPOSED REAR ELEVATION



PROPOSED SIDE ELEVATION

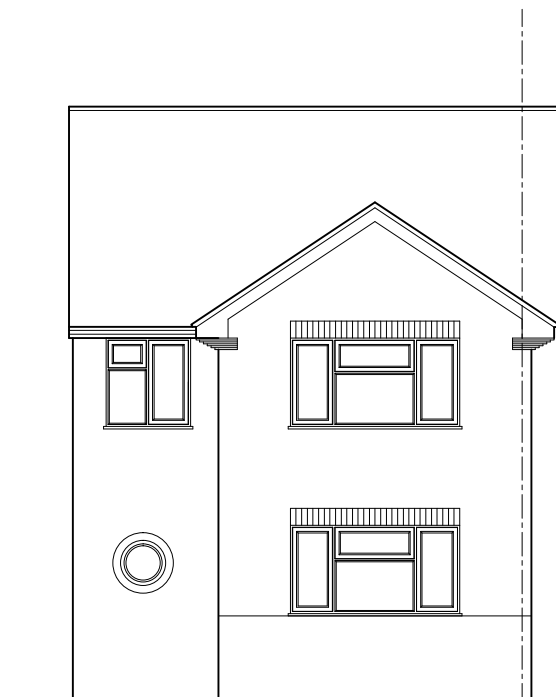

PROPOSED FRONT ELEVATION

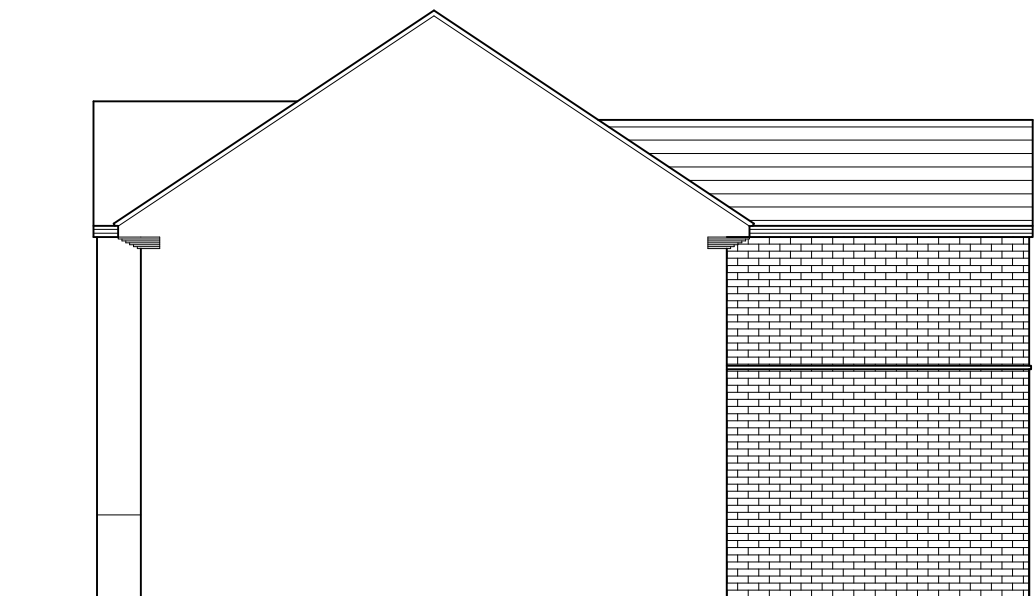

PROPOSED SIDE ELEVATION

0 0.5 1m 0.5 2m 3m 4m 5m
SCALE 1:100

PROJECT:
143 ST.MICHAELS ROAD
TILEHURST
READING
RG30 4SB

DRAWING TITLE:
PROPOSED ELEVATIONS



CREATIVE DESIGN & NEWTOWN HOUSE NEWTOWN ROAD
HENLEY-ON-THAMES RG9 1HG
Tel 01491 411922

DRAWN: DD
SCALE: 1:100@A3
DATE: MAR 2020

DRAWING NO. REV.
06520-06