


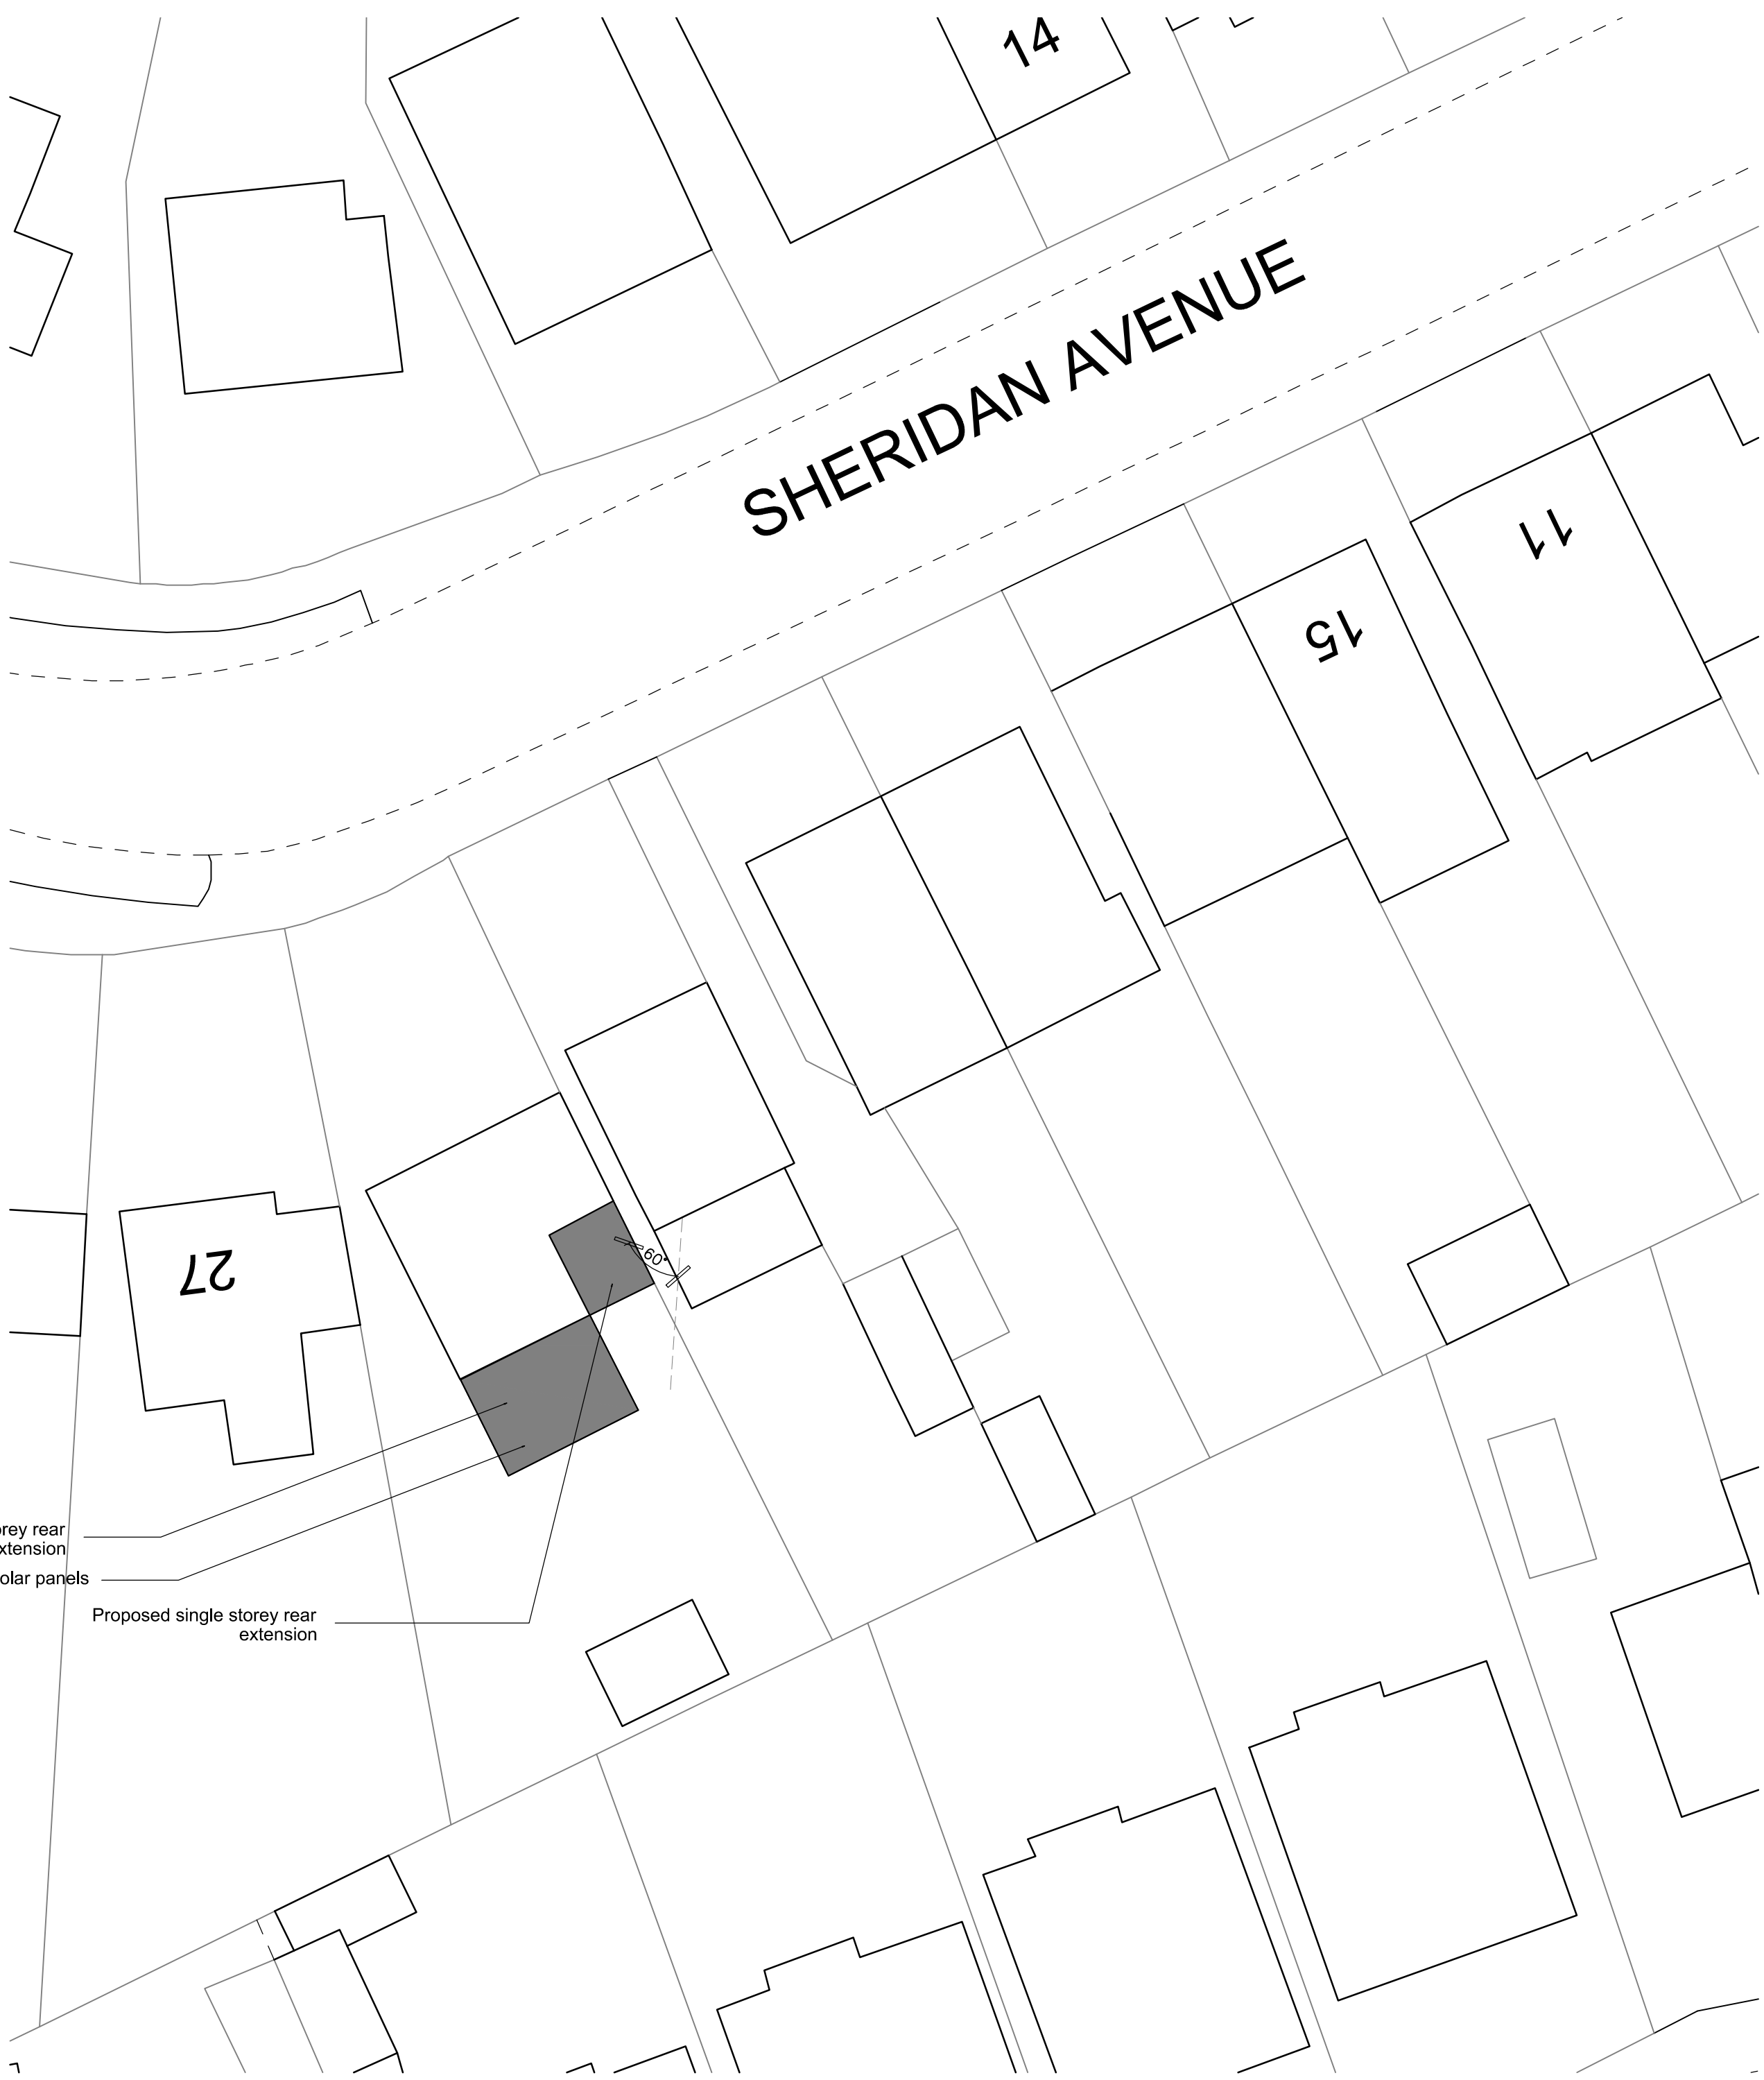

Revisions		Drawings Notes		Project		TPARCHITECTS COMPTON LACEY 33a St Lukes Road Maidenhead Berkshire SL6 7DN (+44) 01628412358 enquiries@tparch.co.uk www.tparch.co.uk		
		1. this is not a survey drawing - all dimensions to be checked on site.		25 Sheridan Avenue				
		2. do not scale off this drawing.		Caversham				
		3. the copyright of this drawing is the property of TPA Design Ltd		Rg4 7QB				
		4. all discrepancies to be reported to the architect		Title				
		5. please ensure that this drawing is read together and cross referenced with all other relevant architectural drawings, schedules and specifications.		Site Plan &				
		6. please ensure that this drawing is read in conjunction with all other consultants/specialist contractors relevant drawings, schedules and specifications.		Location Plan				
		7. TPARCHITECTS is a trading name of TPA Design Ltd Registered address 33a St Lukes Road, Maidenhead, Berkshire SL67DN.		Drg. No.		PL-101	Rev	
				Drawn	Checked	Date	Scale	Status
				ED	NG	March'21	1:100 @A1	Sketch