


DUKE STREET



EXISTING RIVER LEVEL FLOOR PLAN
SCALE 1:200

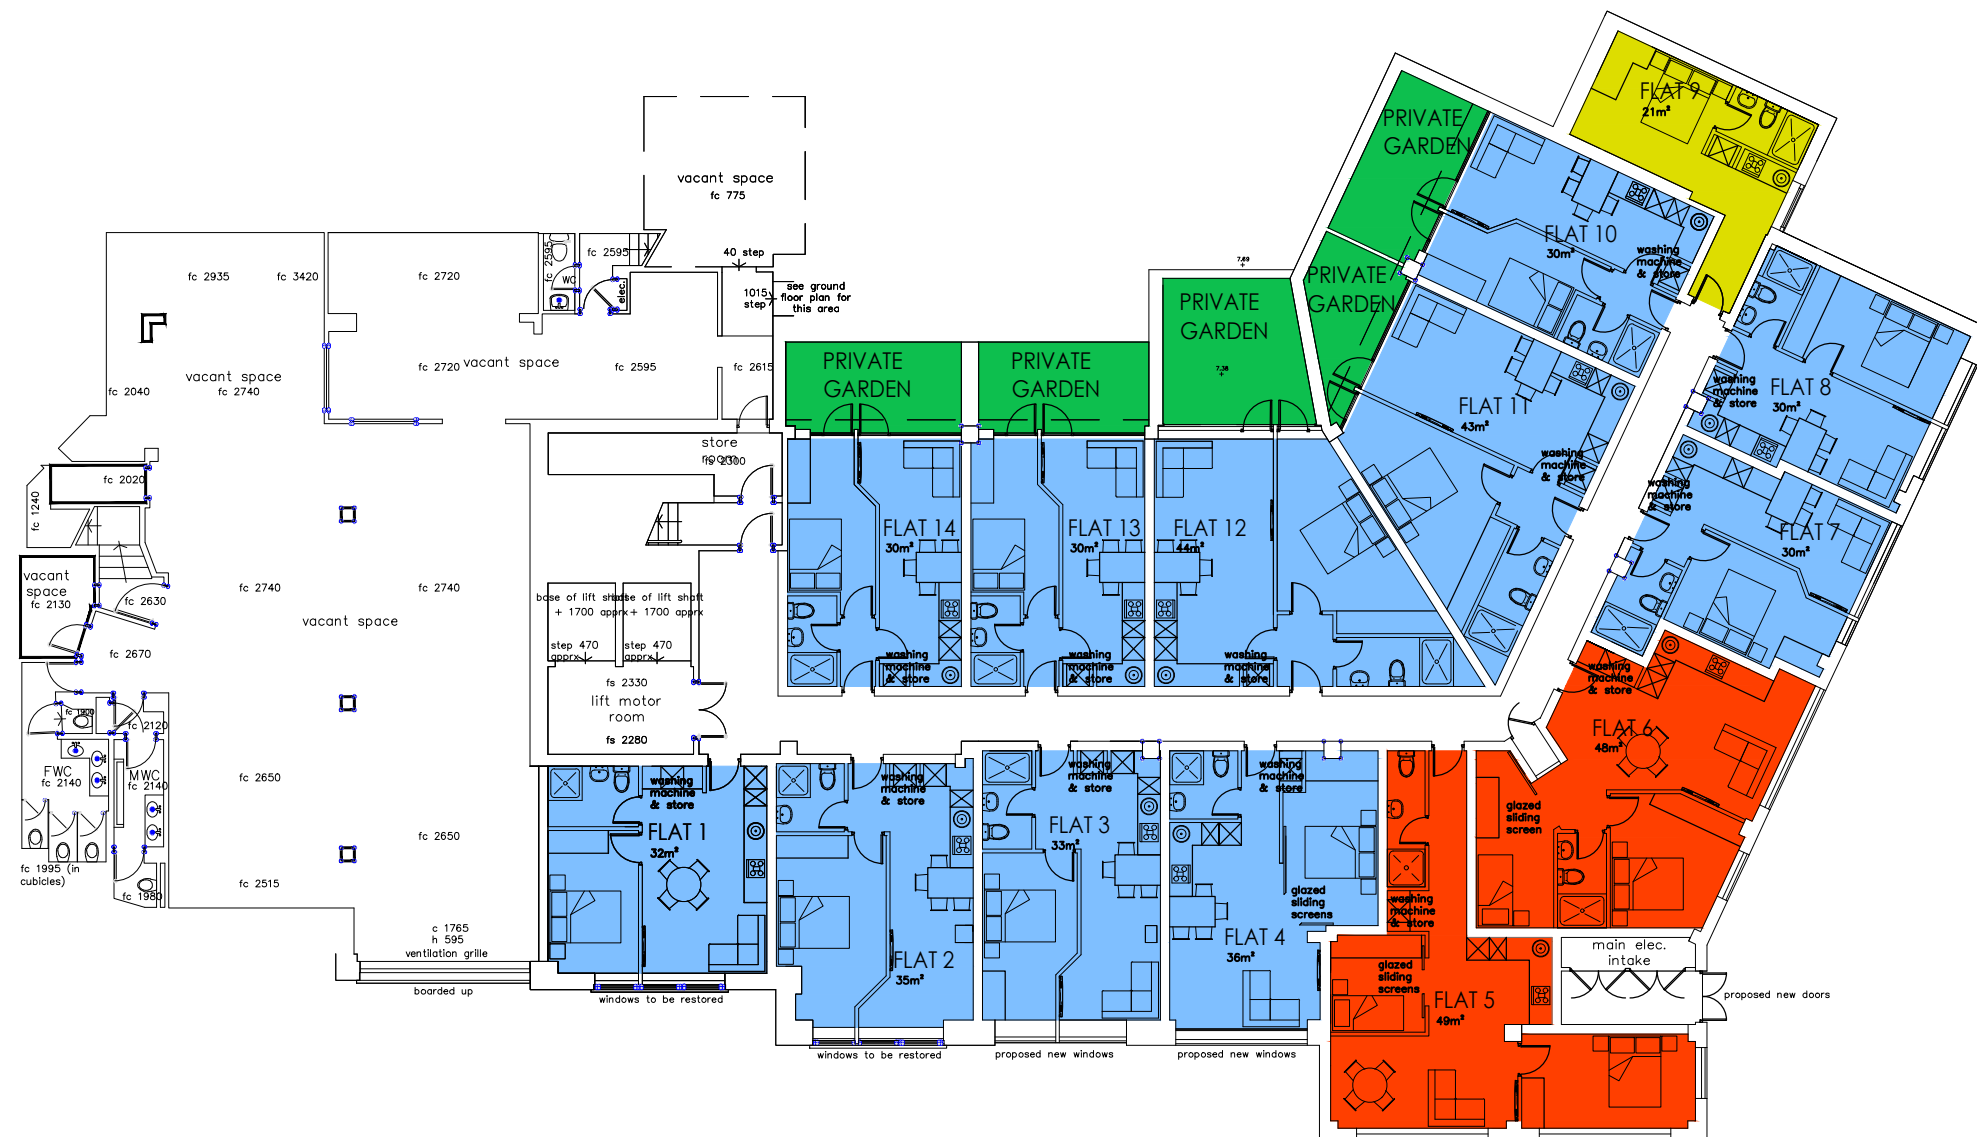

RIVER LEVEL NIA:

FLAT 1	32m ²	1 bed.
FLAT 2	35m ²	1 bed.
FLAT 3	33m ²	1 bed.
FLAT 4	36m ²	1 bed.
FLAT 5	49m ²	2 bed.
FLAT 6	48m ²	2 bed.
FLAT 7	30m ²	1 bed.
FLAT 8	30m ²	1 bed.
FLAT 9	21m ²	studio.
FLAT 10	30m ²	1 bed.
FLAT 11	43m ²	1 bed.
FLAT 12	44m ²	1 bed.
FLAT 13	30m ²	1 bed.
FLAT 14	30m ²	1 bed.

Rev:



6 Wrotham Business Park
Barnet, Herts
EN5 4SZ

t: 0208 275 1080
e: enquiries@planningconsent.com
w: www.planningconsent.com

Drawing Title:
Existing River Level
Floor Plan

Project:
Planning Application for
proposed new window

Location:
Dukesbridge House,
Reading, RG1 4SA

Scale: 1:200@A3

Drwn: srt

Date: June 2021

Drawing No:

5016 130