

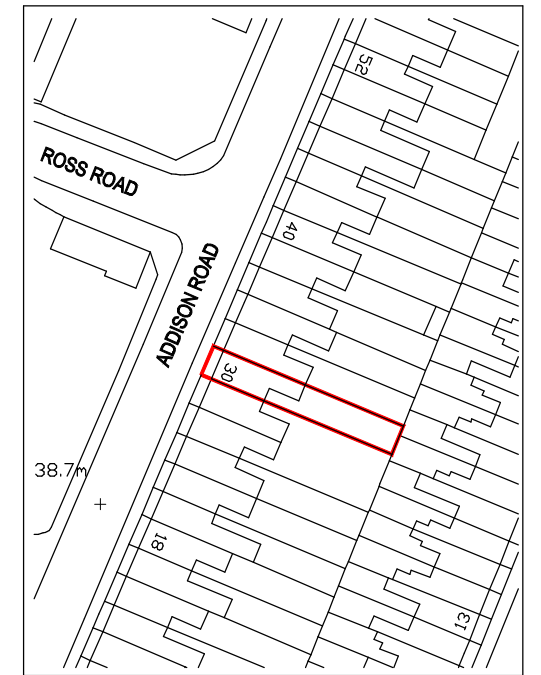


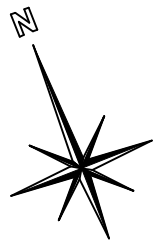


LOCATION PLAN


SCALE 1:1000

 

ADDISON ROAD

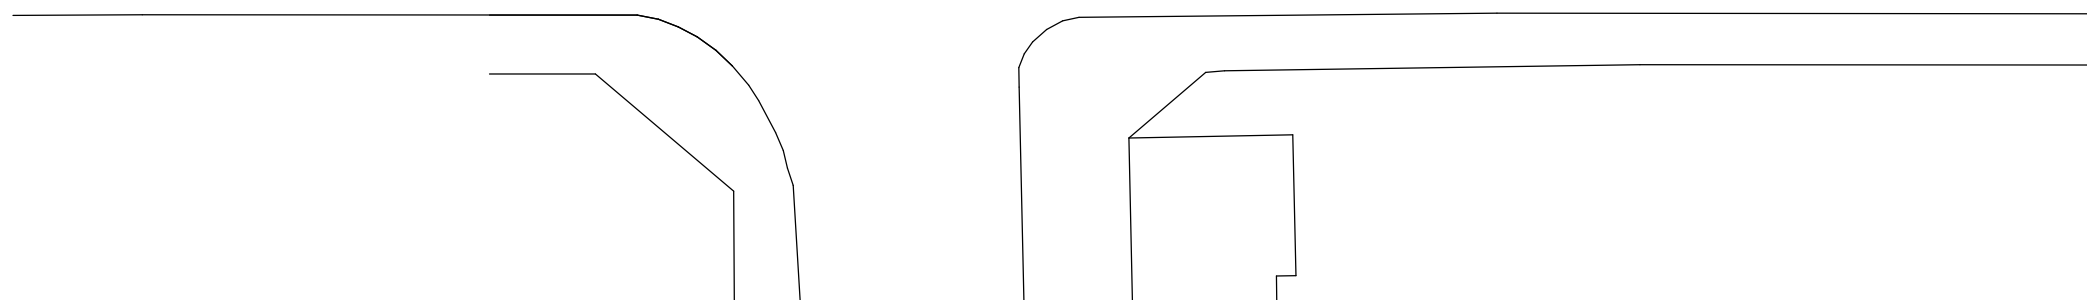

SITE PLAN / BLOCK PLAN

 

Job		SINGLE STOREY EXTENSION 30 ADDISON ROAD READING		pioneer designs ltd 17 Kingswood Court, Reading RG30 2AU 01183475590 / 07725338742 pioneerdesignsltd@gmail.com
Client		MRS R TAMANG		
Drawing		SITE PLAN/ BLOCK PLAN/ LOCATION PLAN		
Date	NOVEMBER 2019	Scale	1: 250 /1:1000	
Dwg. No.		191101-1		Date Revisions