


REV	COMMENTS	DATE

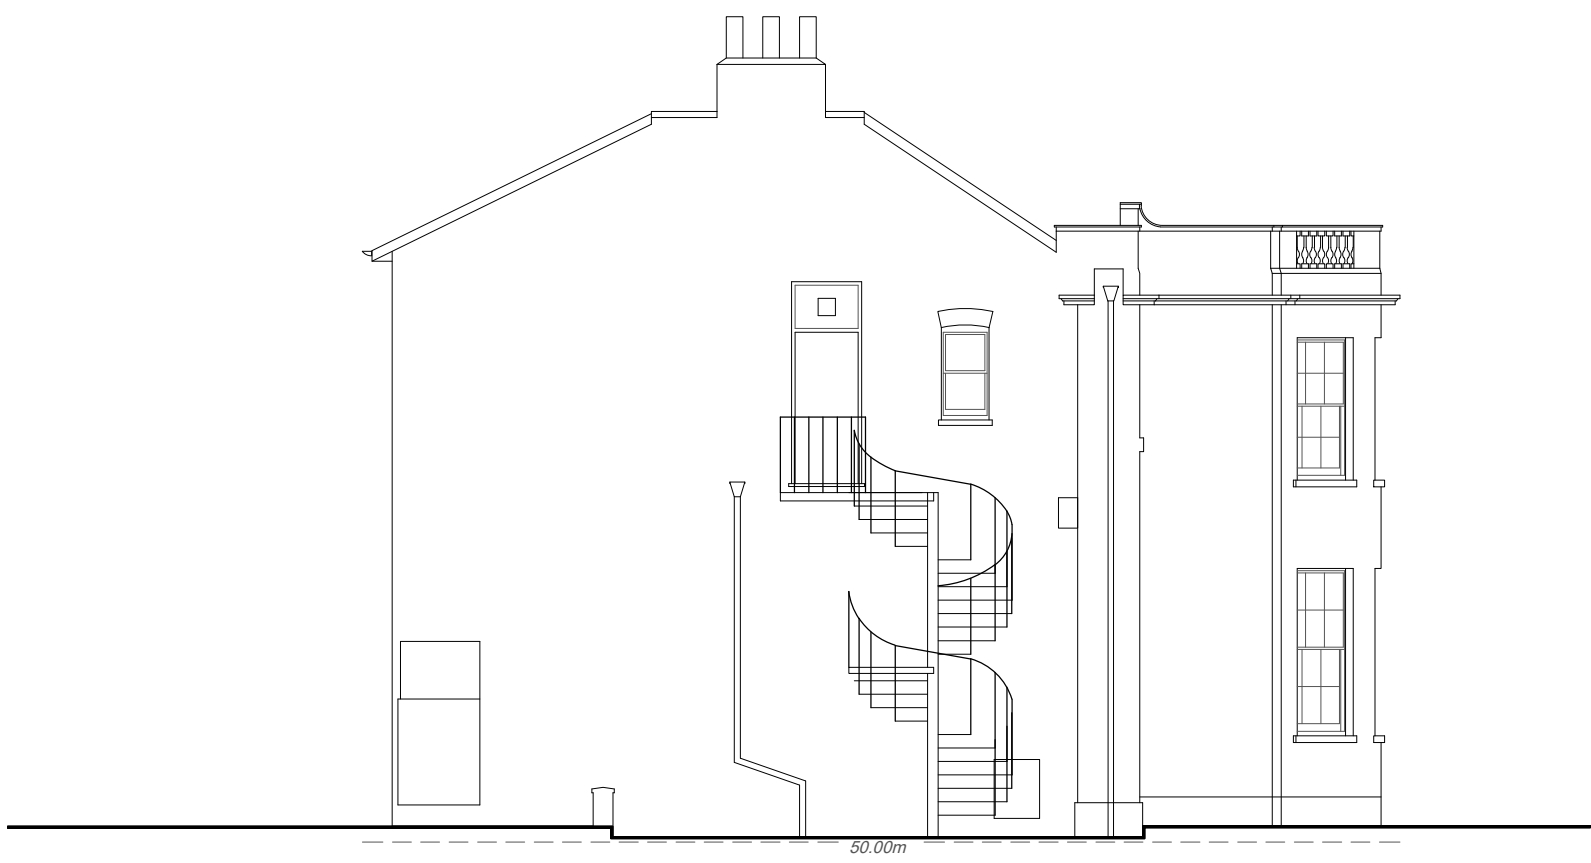

NORTH ELEVATION




EAST ELEVATION



SOUTH ELEVATION




WEST ELEVATION

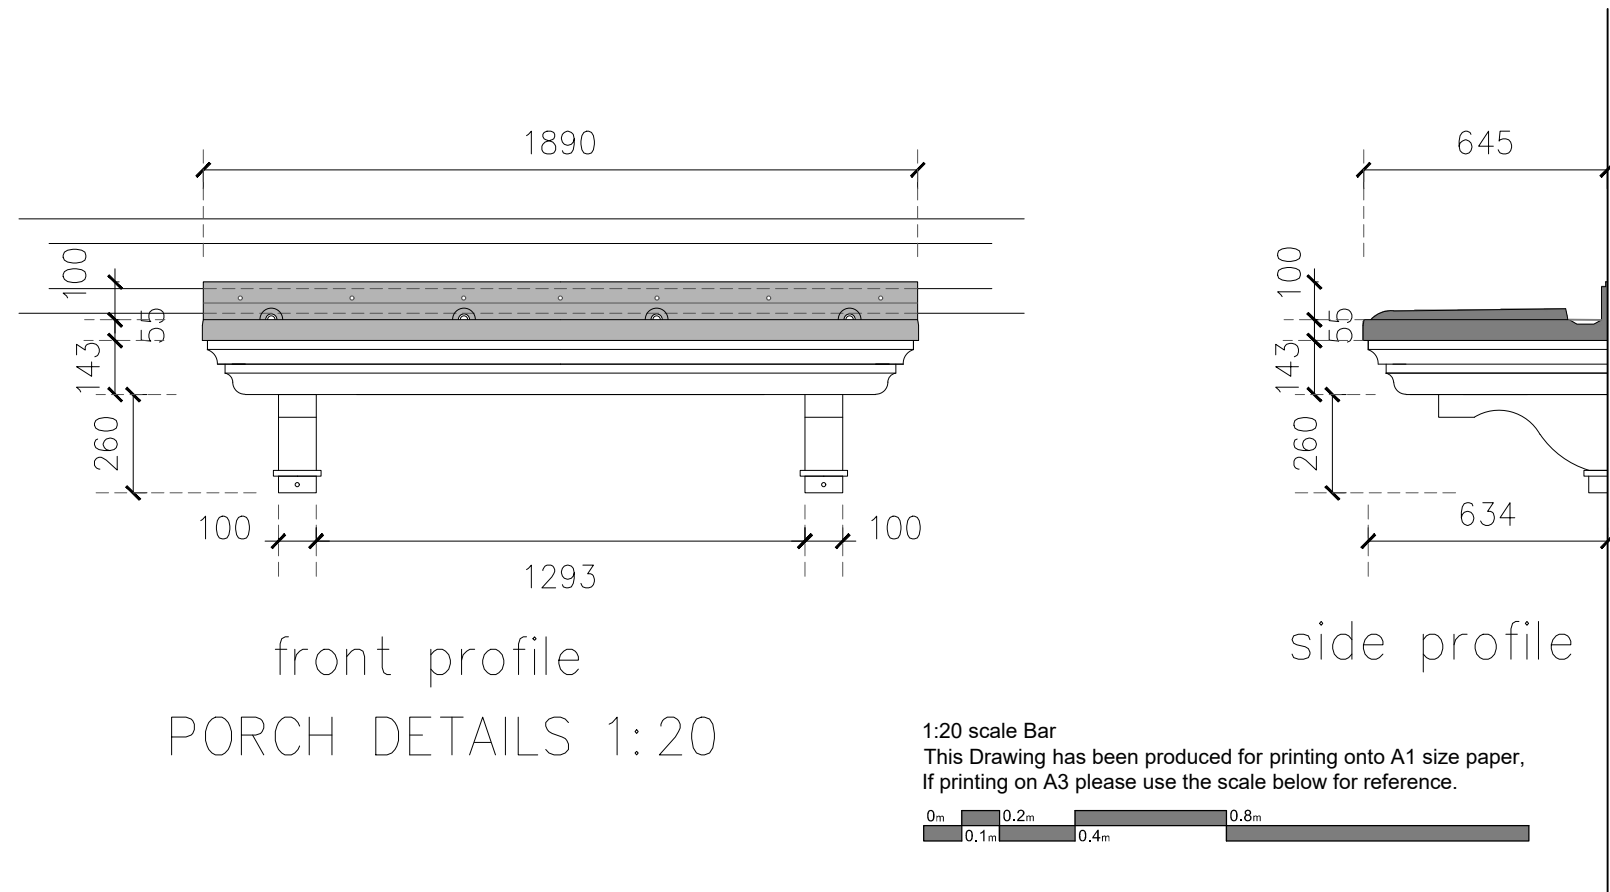

front profile
PORCH DETAILS 1:20

side profile

1:20 scale Bar
This Drawing has been produced for printing onto A1 size paper.
If printing on A3 please use the scale below for reference.

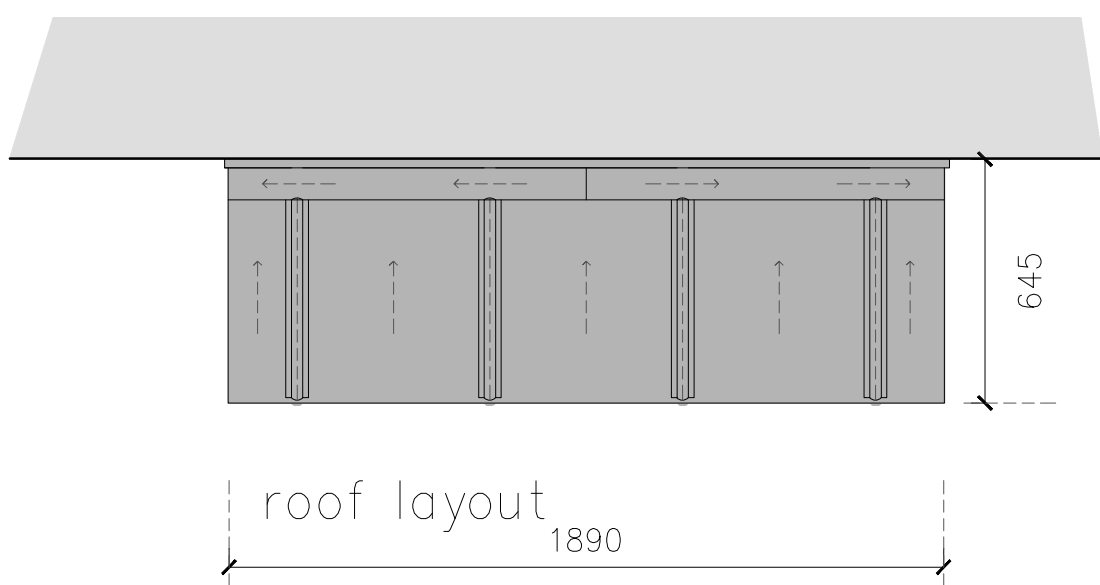

roof layout

1:100 scale Bar
This Drawing has been produced for printing onto A1 size paper.
If printing on A3 please use the scale below for reference.



CLIENT ITS PERSONNEL
PROJECT YEOMANARY HOUSE, 131 CASTLE HILL,
READING RG1 7TA
DRAWING PROPOSED ELEVATIONS

STATUS PLANNING
SCALE 1:100/20 @ A1 DRAWN STL CHECKED NO 3736/202 REV B

DATE NOV 2020

THIS DRAWING MUST NOT BE SCALED UNLESS ISSUED FOR PLANNING PURPOSES. ALL DIMENSIONS ARE TO BE VERIFIED PRIOR TO SETTING OUT, COMMENCING WORK, OR PRODUCTION OF FABRICATION DRAWINGS. REPORT ANY DISCREPANCIES TO THE SUPERVISING OFFICER IMMEDIATELY. ©