




EXISTING PLANS

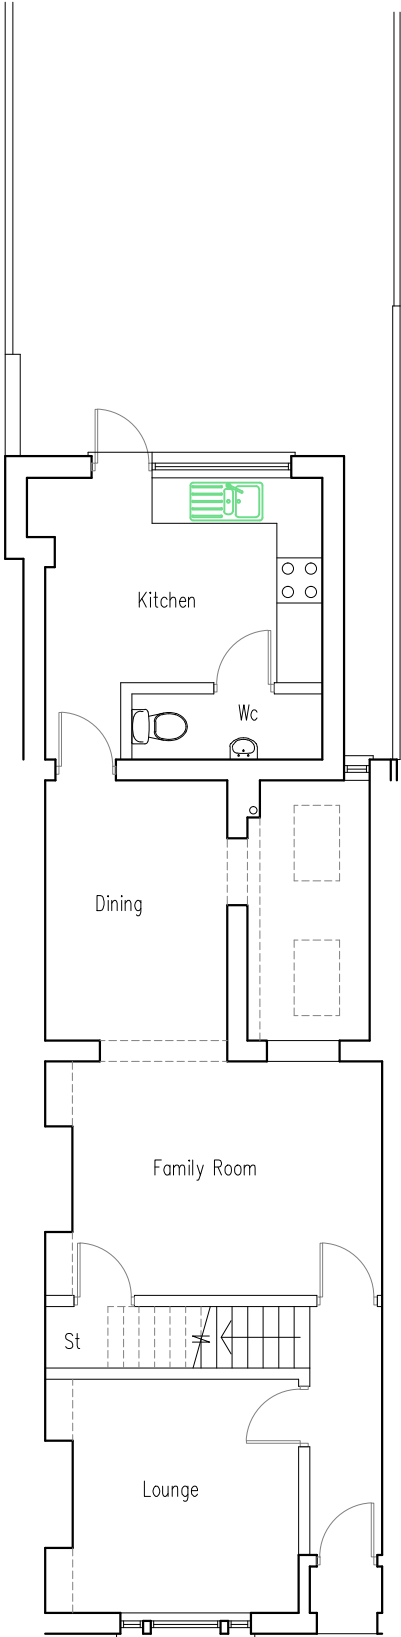

1:100 Existing Ground Floor Plan

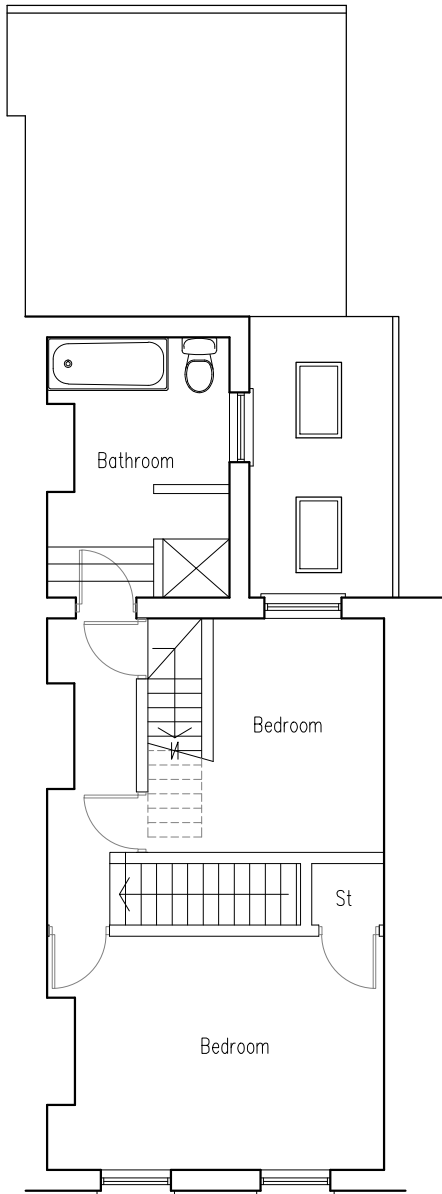

1:100 Existing First Floor Plan

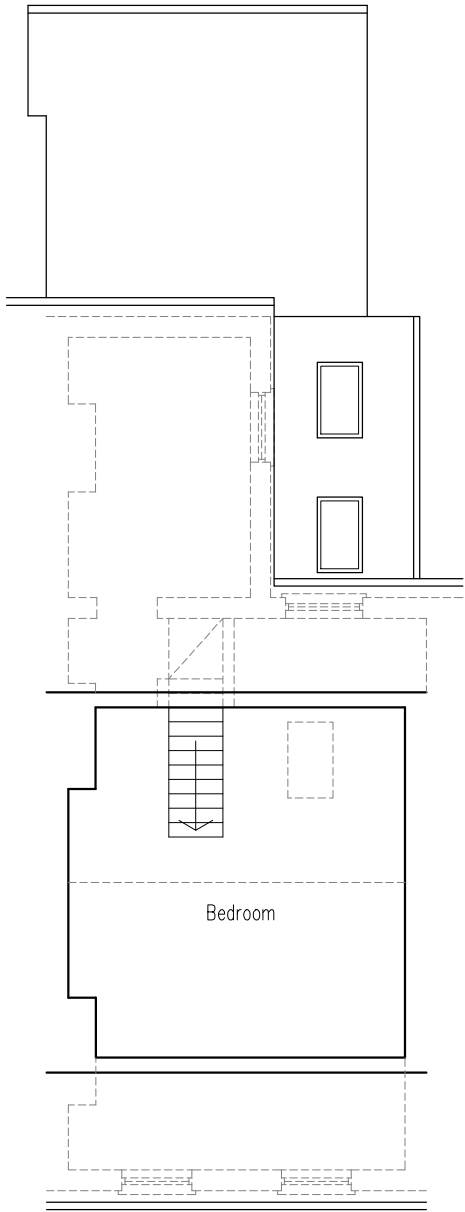

1:100 Existing Second Floor Plan



GROSS INTERNAL AREAS

EXISTING

Ground Floor –62m2
First Floor –41m2
Second Floor –19m2

Total –122m2

PLANNING APPLICATION

Rev.	Revision	Date	Drawn	Checked

3DR
ARCHITECTS

15 Emmbrook road
Wokingham
Reading,
Berks
RG41 1HE

Tel 01189 788 531
e-mail
jon.hughes@3drarchitects.co.uk

Client **Mr & Mrs JONES**

Project **GROUND FLOOR REAR EXTENSION**

Location **24 JUNCTION ROAD**

Title **EXISTING FLOOR PLANS**

Scale	1:100 at A3	Date	06/20	Drawn	JH	Checked	JH
Client no.	Job no.	Drawing no.	Revision				
	DPA 210	04	P1				