



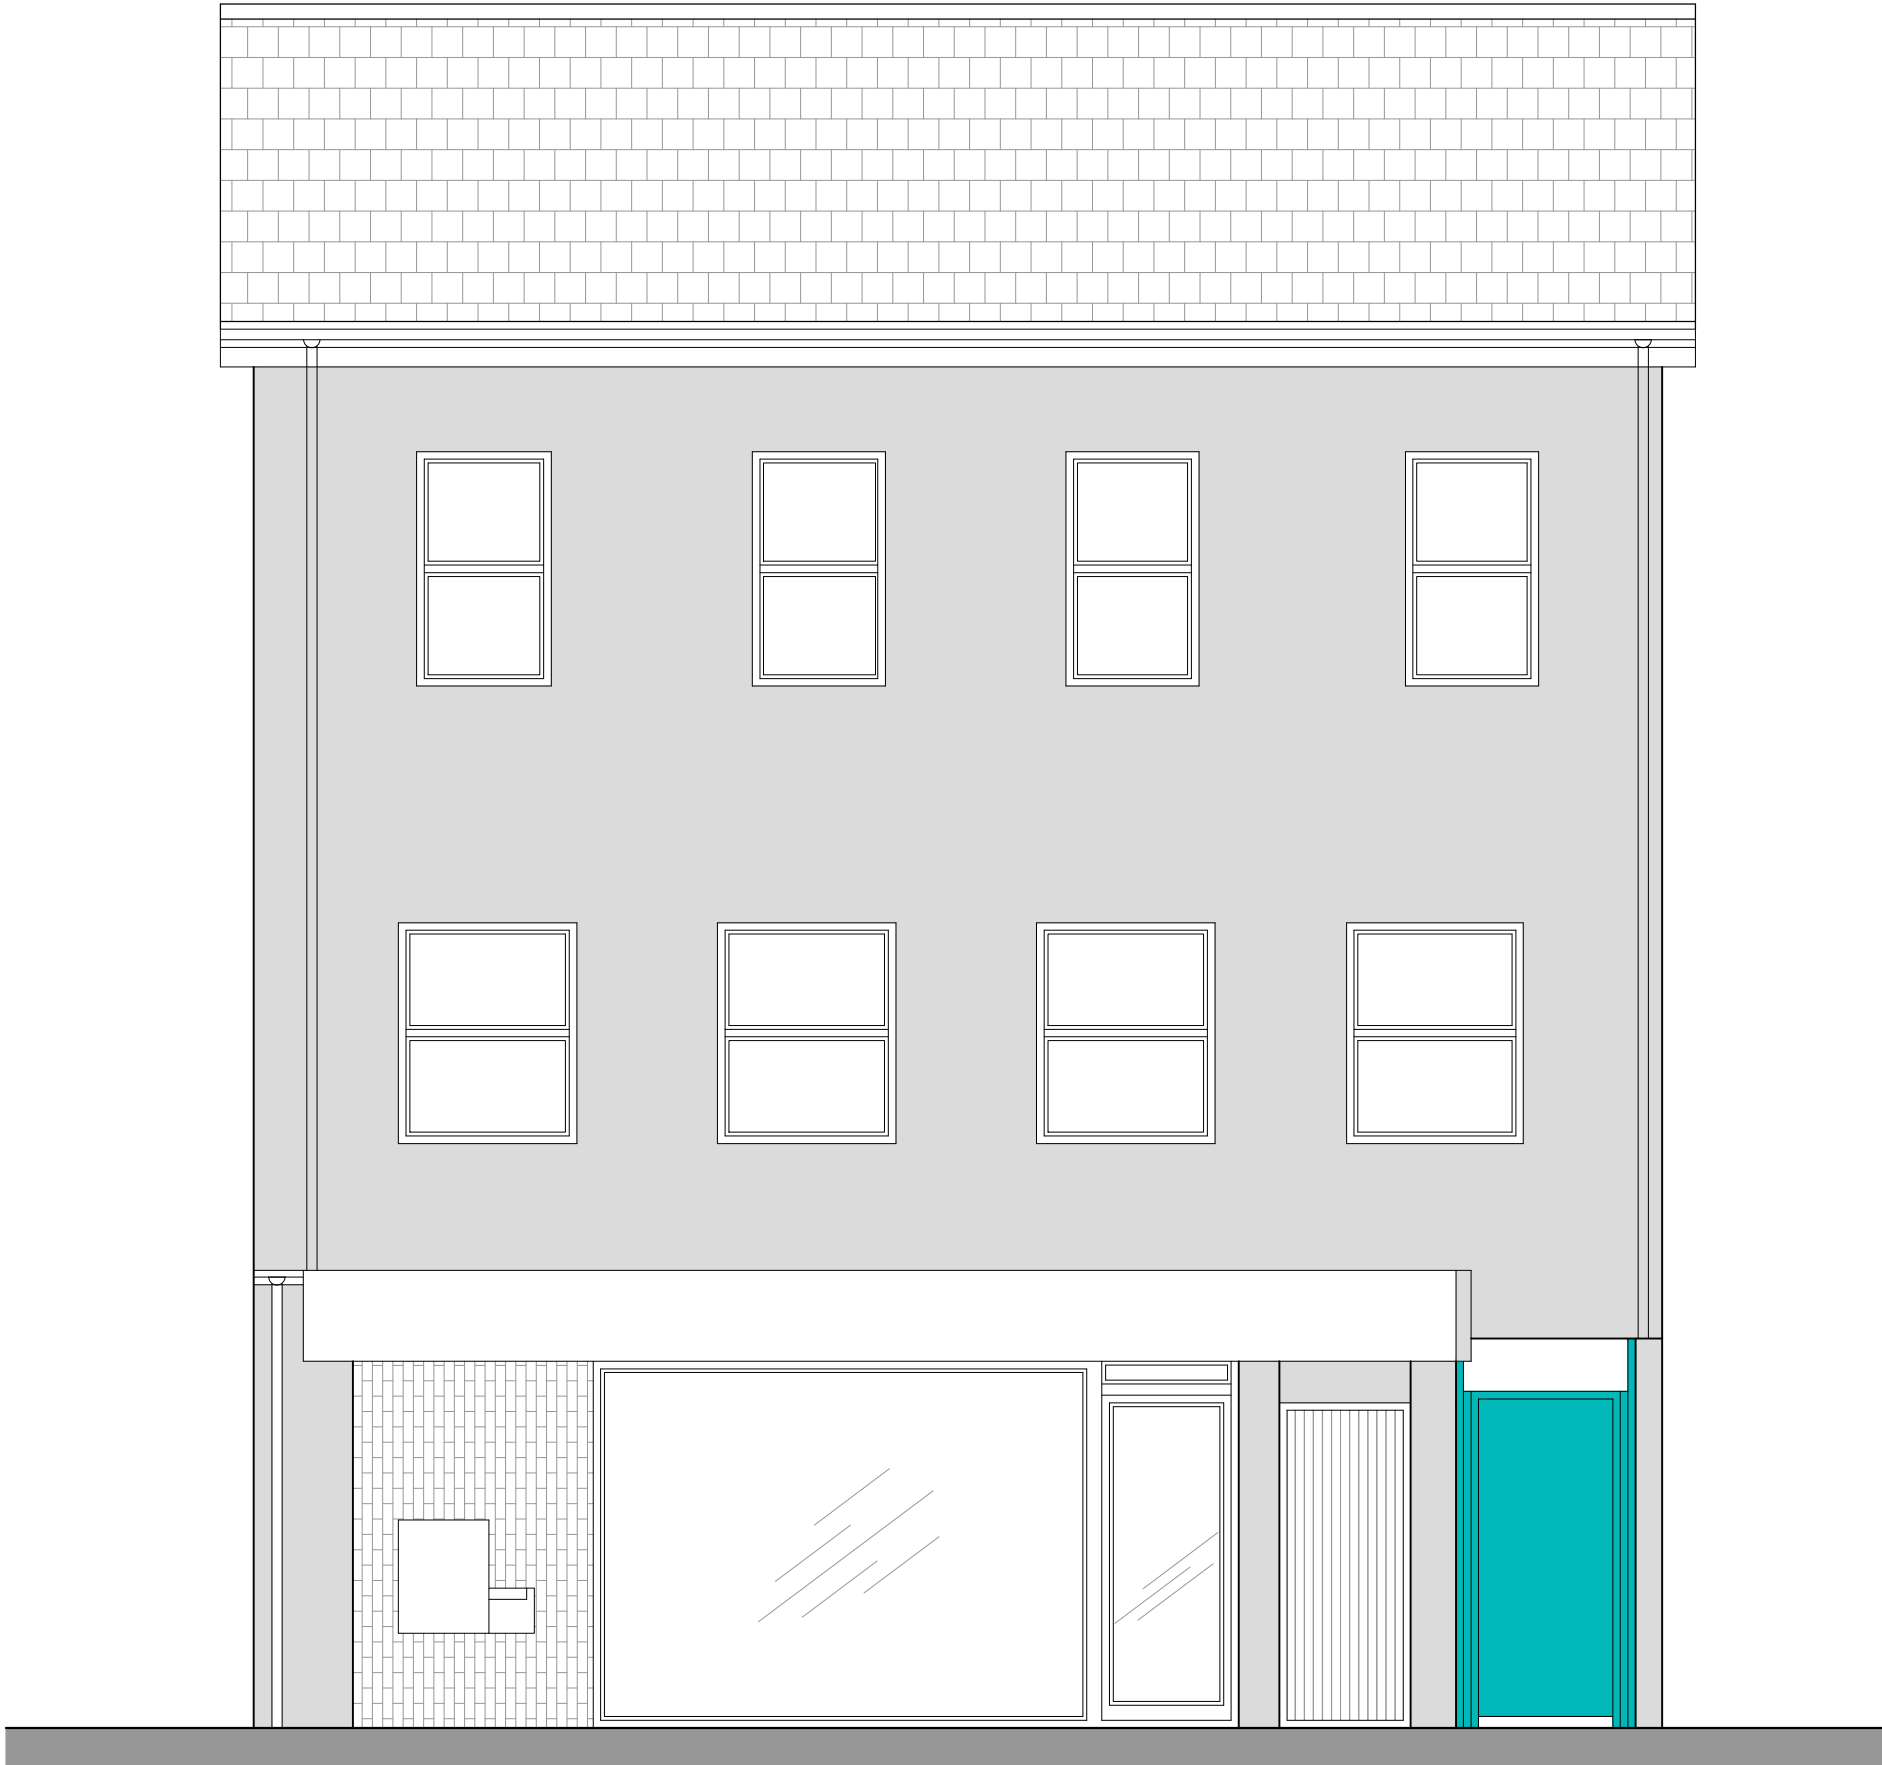


Existing Front Elevation

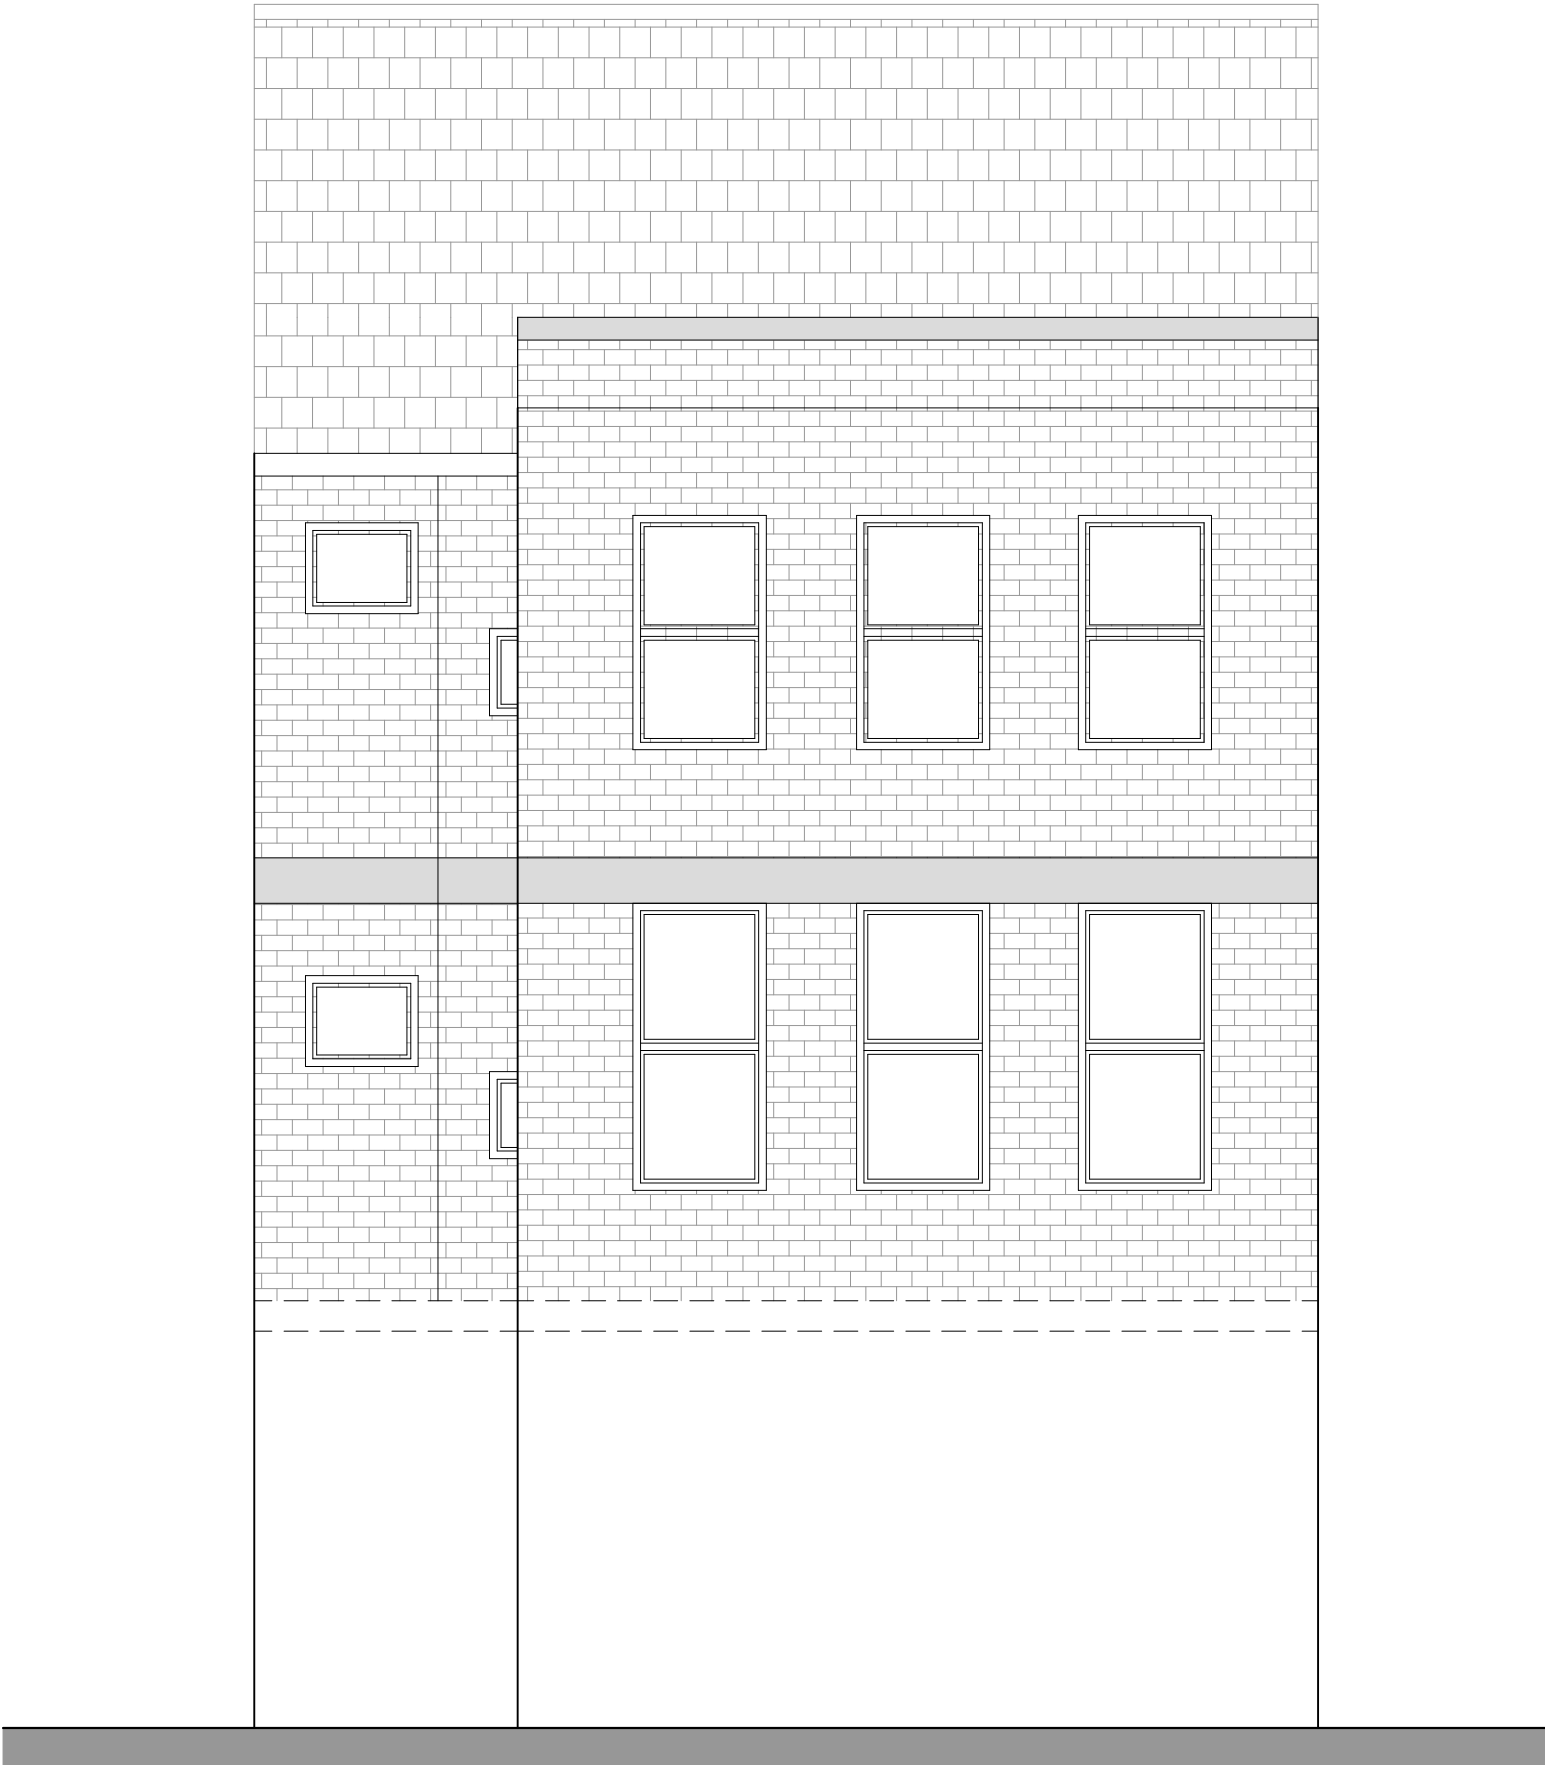

Existing Rear Elevation



Proposed Front Elevation

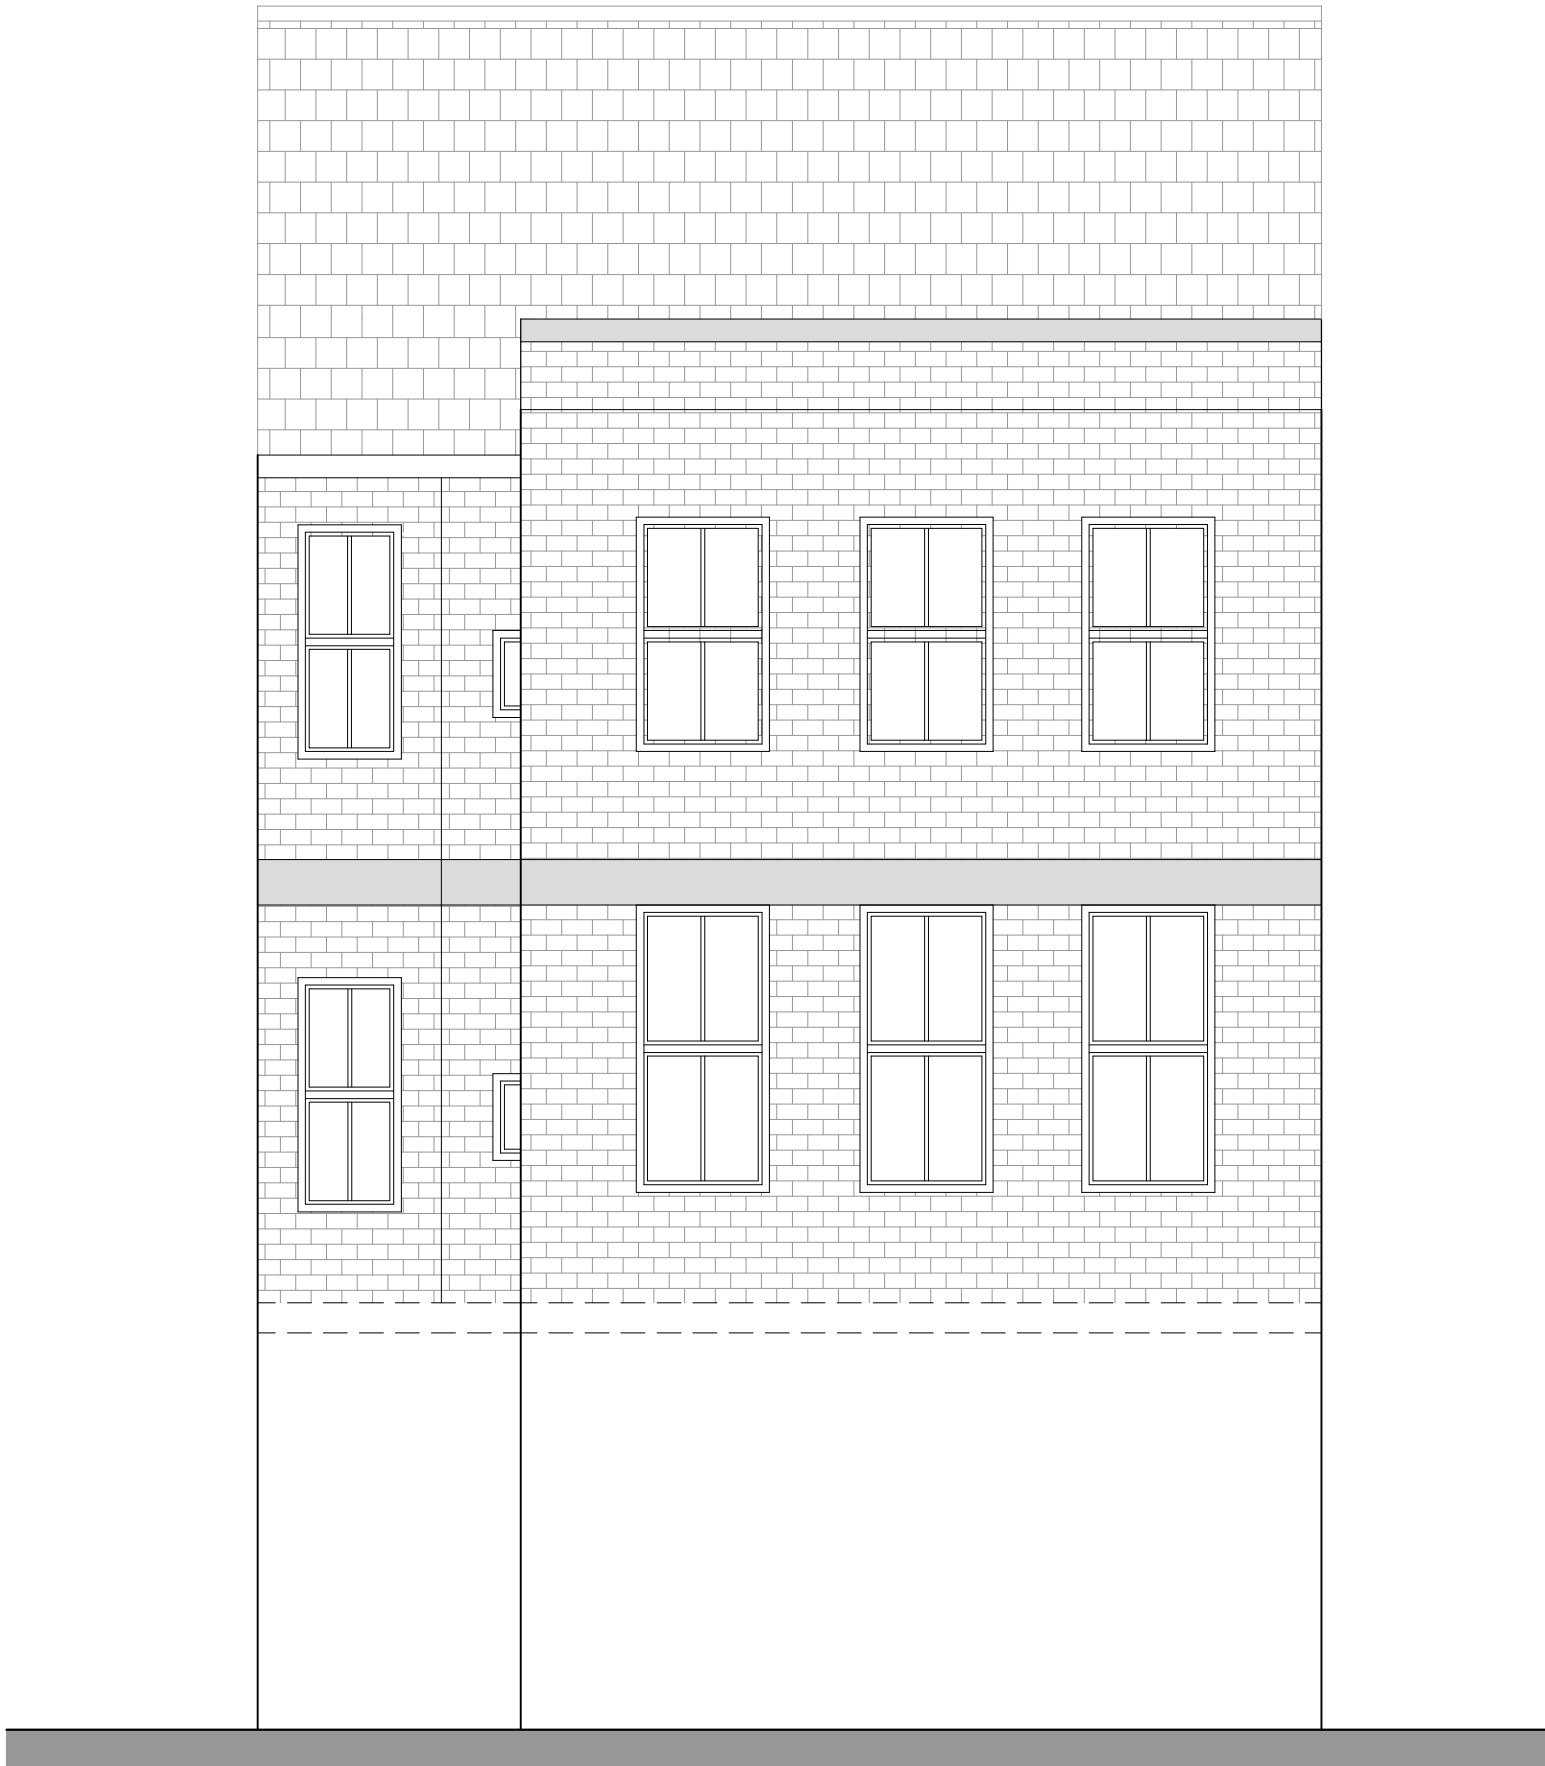


Proposed Rear Elevation

Materials

Walls :- Ground Floor
Stall riser made from black horizontal glazed tile (brick pattern) with white grout.
White/Cream Painted Timber framed Shop Front windows to match render.
Small Glazed Highlight over timber entry.
Residential door to side to be paneled in traditional colour with top panel of glazing; e.g. black, blue ,green , red.

First Floor
Front and Rear Windows to be white painted timberframed box sash windows.

Second Floor
Front and Rear windows to be white painted timber framed box sash windows.

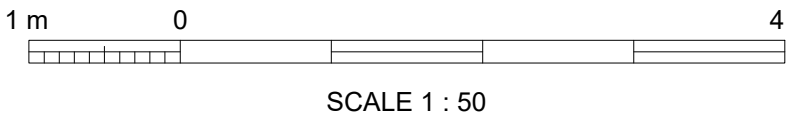

B	26.11.20	JA	DA	JA	ISSUED WITH CONSERV OFFICER'S COMMENT ADDED	
A	24.09.20	JA	DA	JA	ISSUED FOR PLANNING APPROVAL	
REV	DATE	DRN	CHKD	APPD	DESCRIPTION	
DRAWING STATUS						

For Approval



E: info@bluebirdengineering.co.uk
T: 0118 9583 551 F: 0118 9583 563
A: 46 London Street, Reading, RG1 4SQ

CLIENT			Ash Cummings Ltd		
PROJECT		34 St Marys Butt Reading			
TITLE		Existing and Proposed Elevations			
DRAWN		DATE		SCALE	
JA		Sept 20		1:50 @ A1	
DRG NO			REV		
A-1100			B		
© BLUEBIRD ENGINEERING LTD 2013					