




Front Elevation Scale 1:100

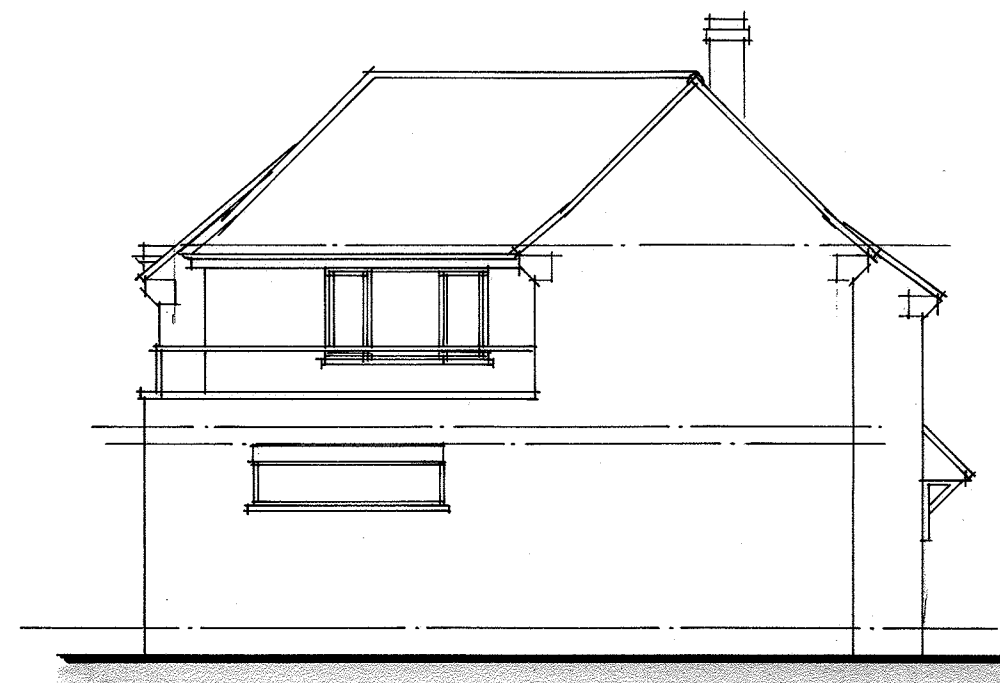


Side Elevation




Rear Elevation





Side Elevation

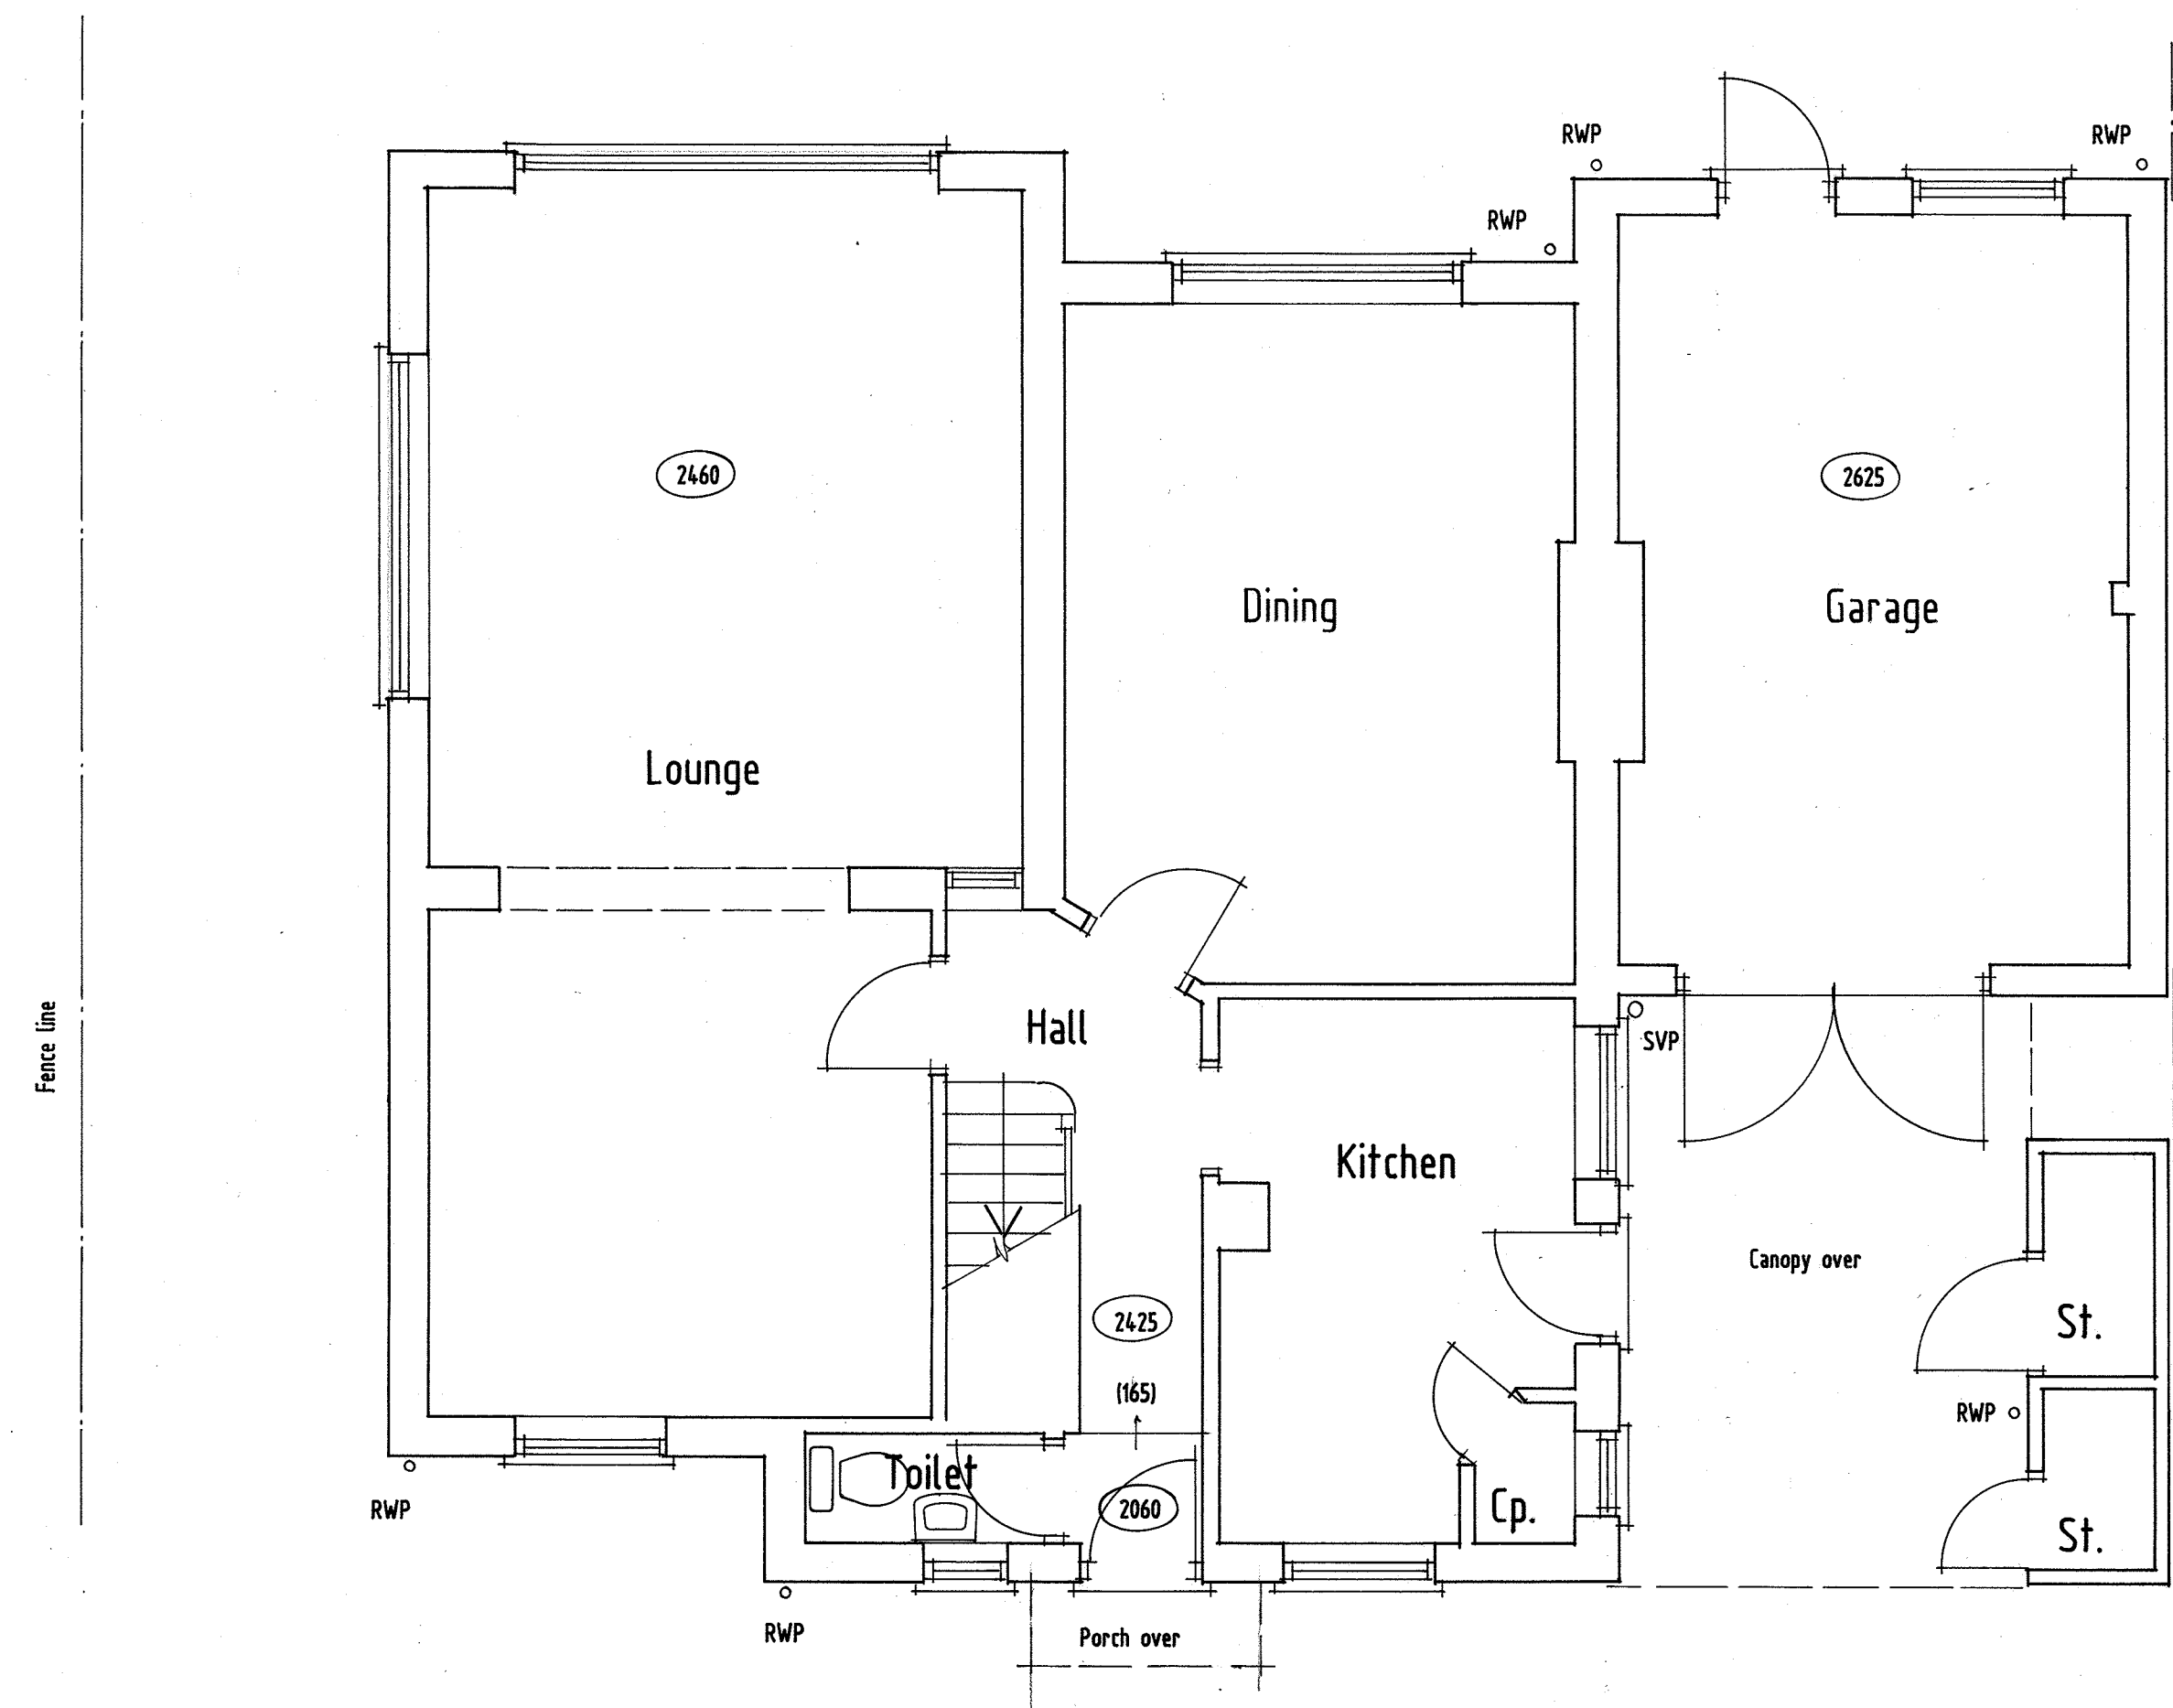

Ground Floor Plan Scale 1:50

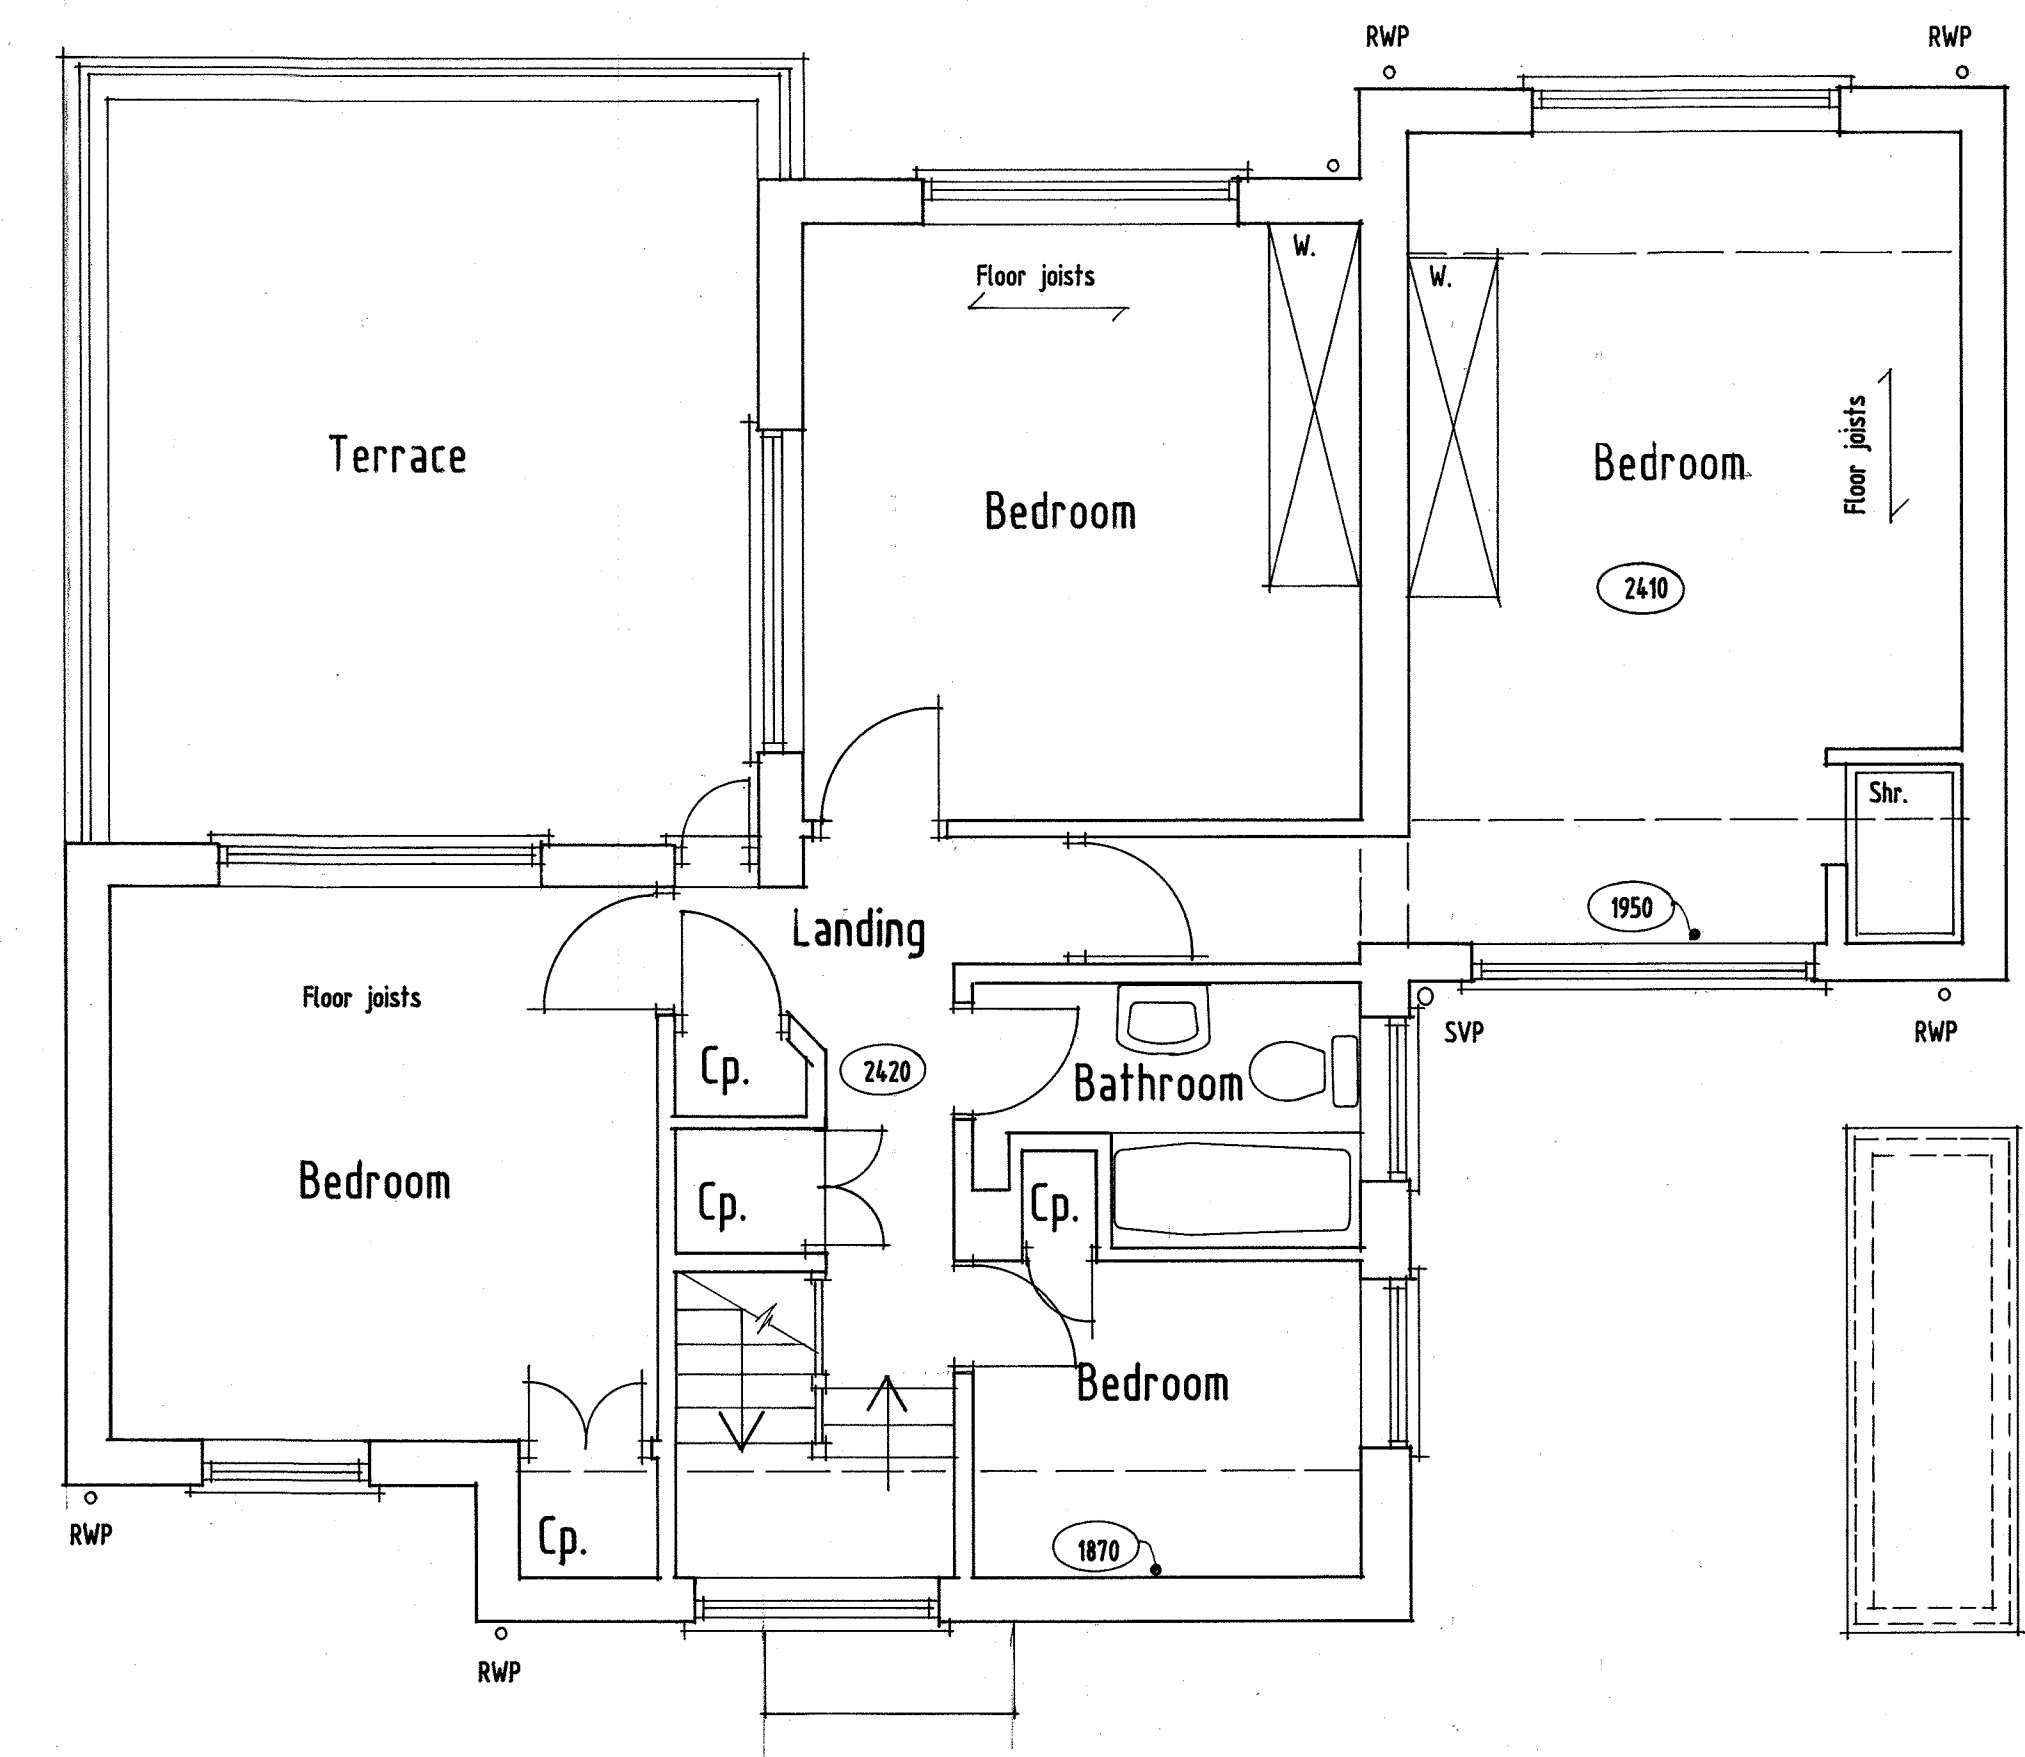

First Floor Plan

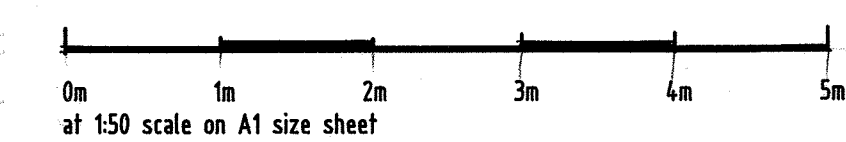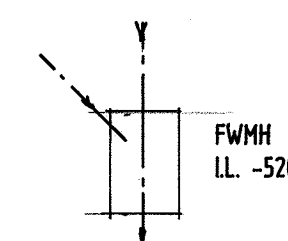

PROPOSED ALTERATIONS TO
'SUMMERFIELD' RIVER ROAD
CAVERSHAM READING BERKS.
Scale as shown Feb 21 Drg. 01

SURVEY - Plans & Elevations



Unit 16 Woodlands Business Park
Woodlands Park Avenue Maidenhead Berks SL63UA
Tel 01628 436827 Email stuart@skddesign.co.uk