



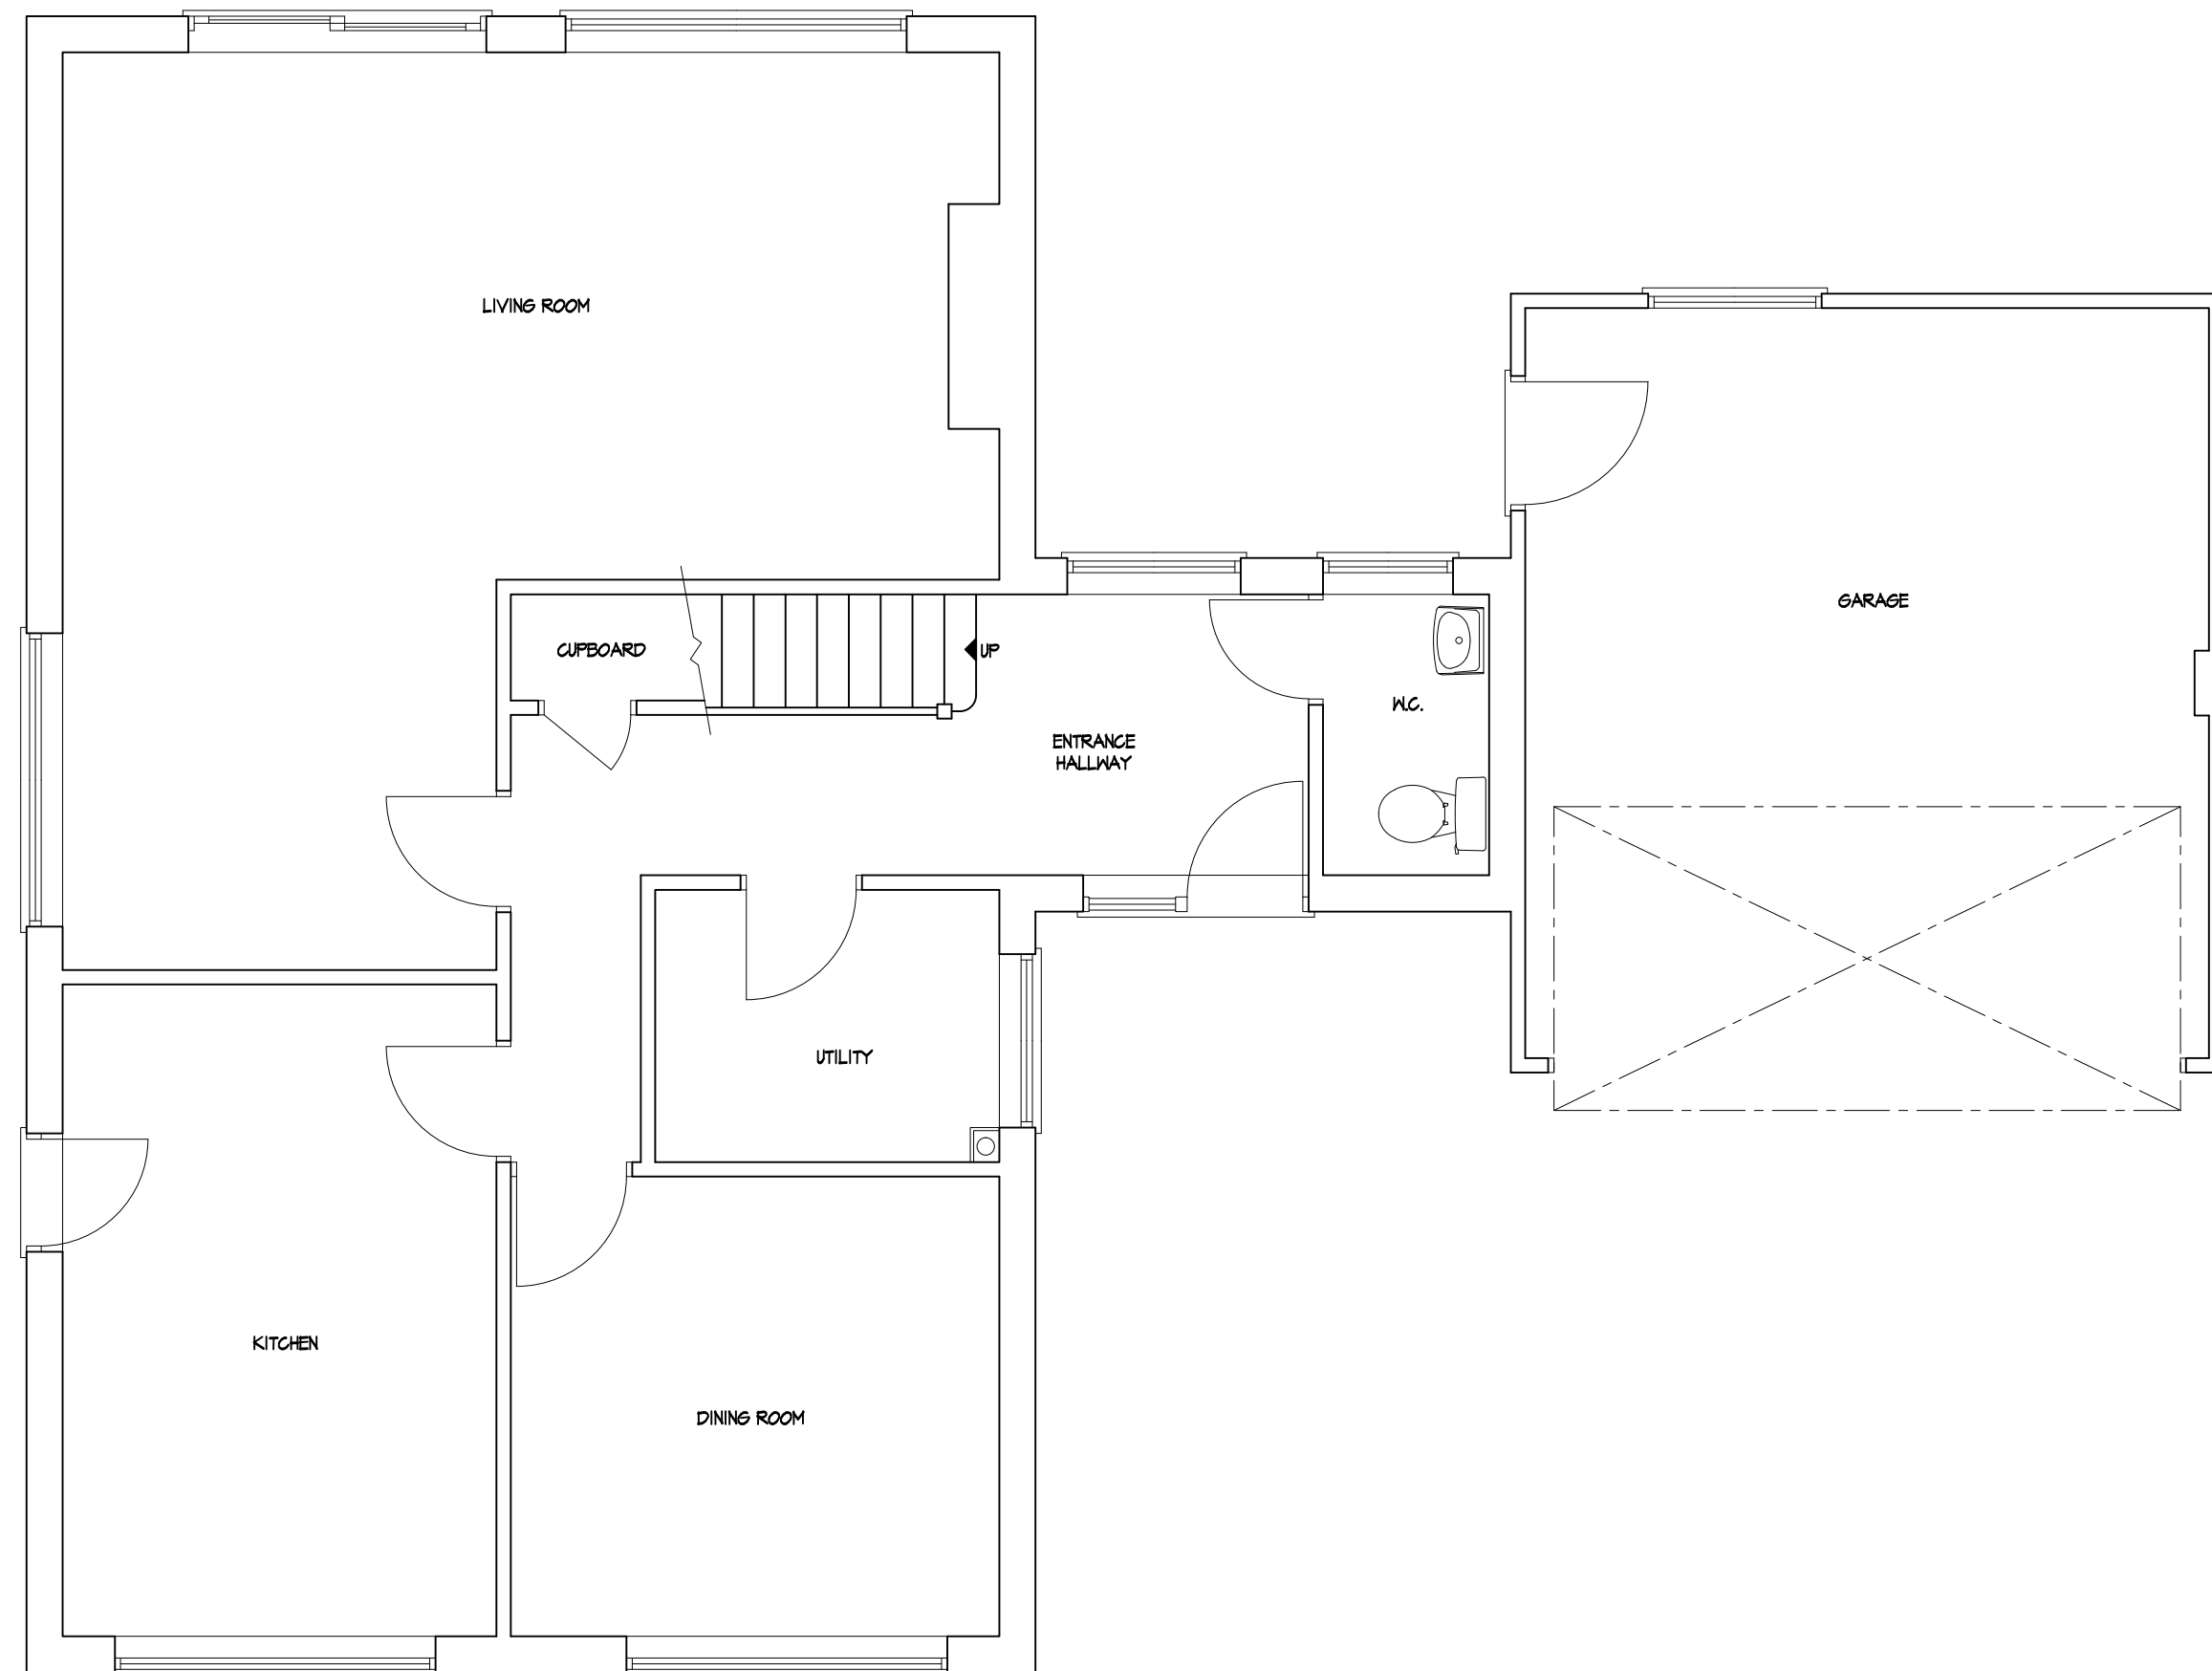

EXISTING GROUND FLOOR PLAN

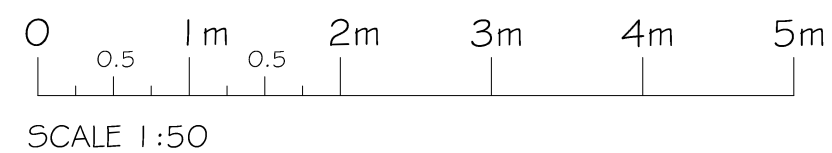

PROJECT PROPOSED DEVELOPMENT AT ; 7 OAKHAM CLOSE READING RG31 6LD											
TITLE EXISTING GROUND FLOOR PLAN											
 CREATIVE DESIGN & STRUCTURE Ltd. HENSON HOUSE NEWTOWN ROAD HENLEY-ON-THAMES RG9 1HG Tel 01491 411922 info@creativedesignandstructure.co.uk www.creativedesignandstructure.co.uk											
DRAWN HC		SCALE @ A2 1:50									
DATE JUNE 2018											
DRAWING No.		REV.									
18718-01		<table><tr><td></td><td></td><td></td><td></td></tr><tr><td></td><td></td><td></td><td></td></tr></table>									