

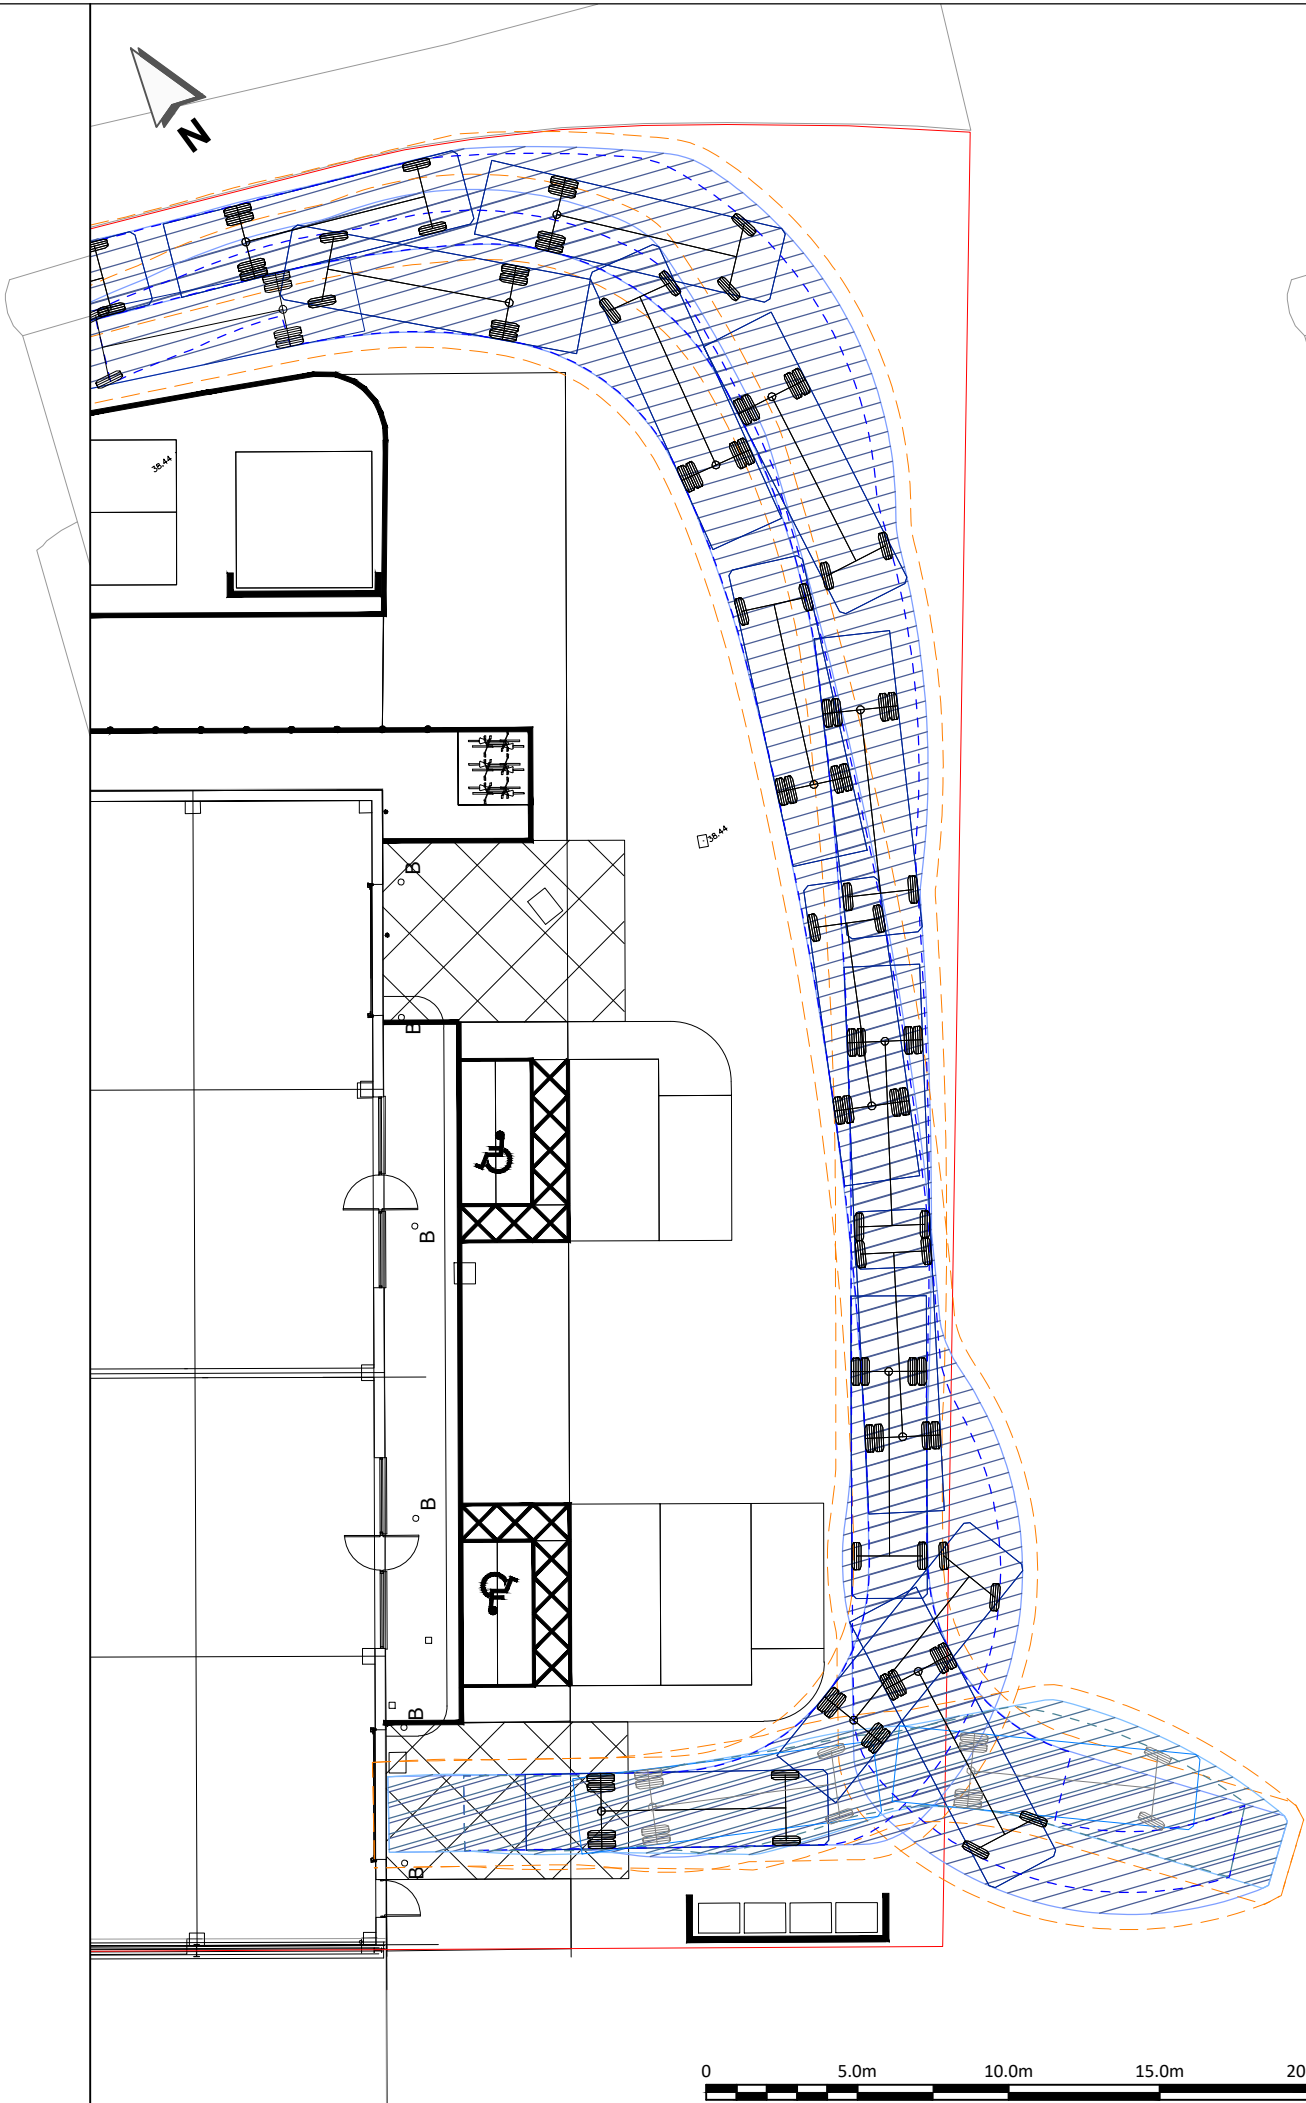


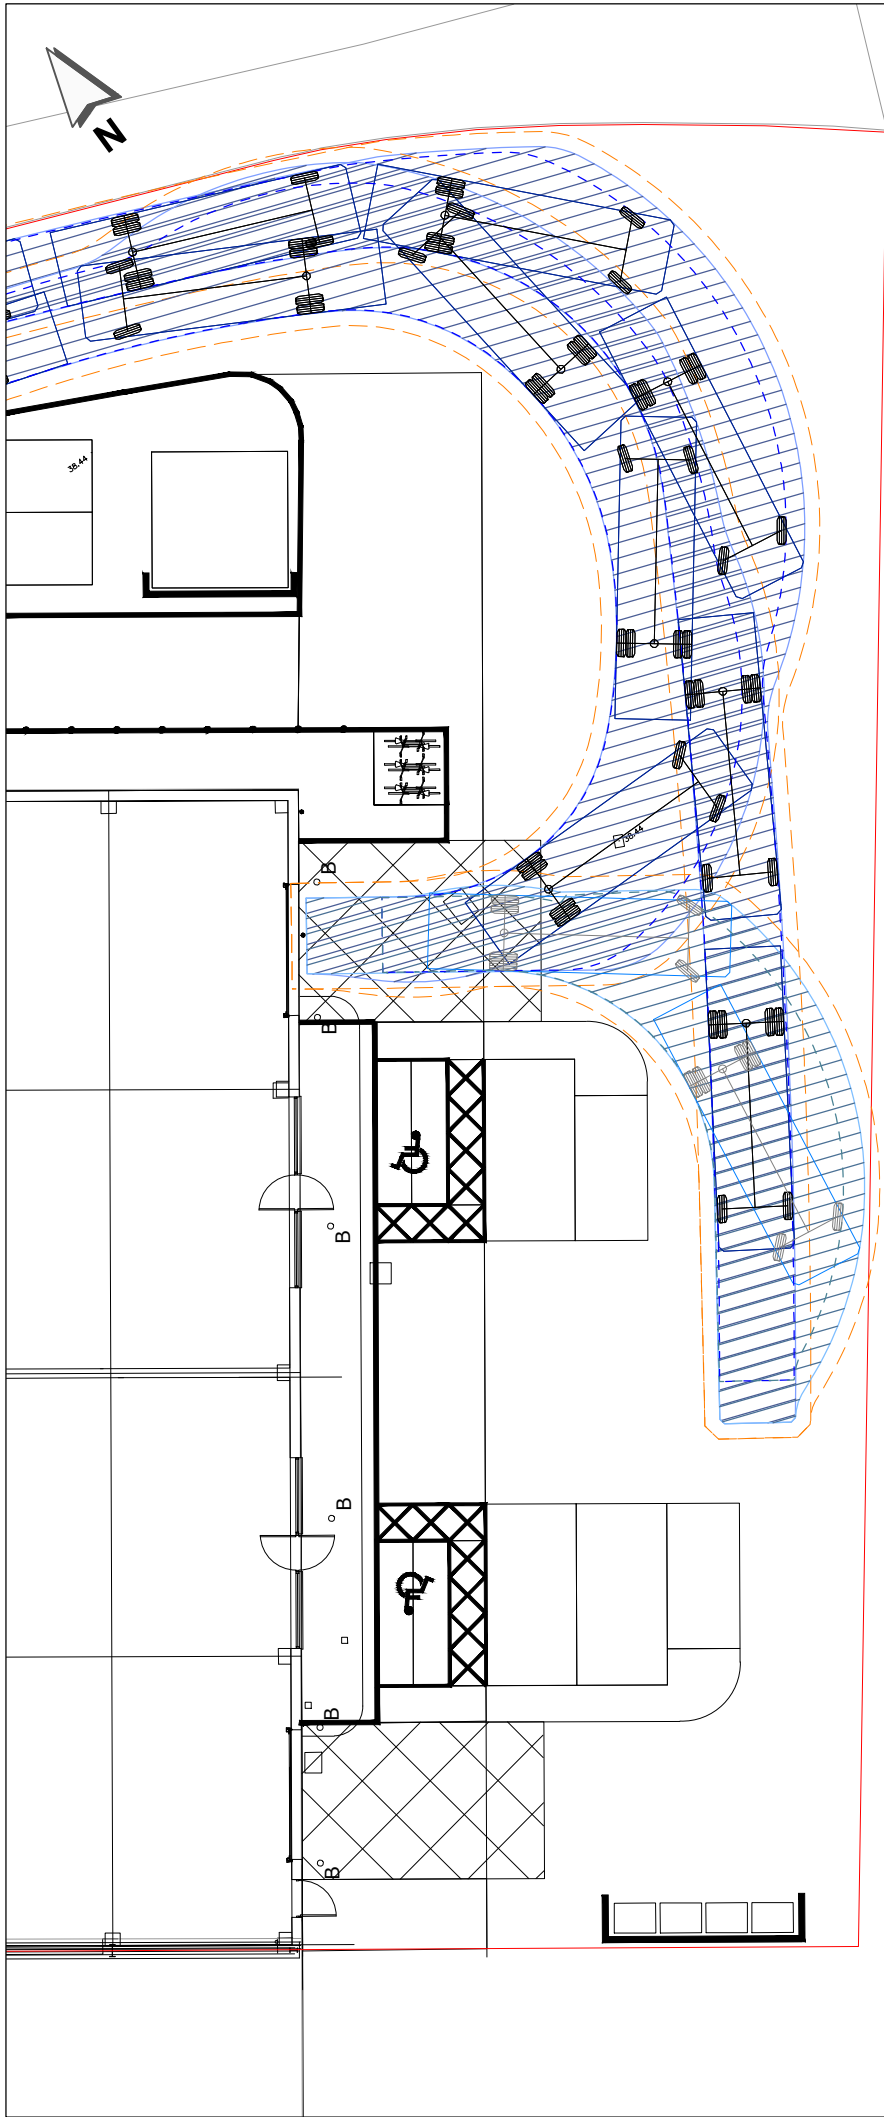

- NOTES:**
- THIS DRAWING IS BASED ON '20-078-P008 Proposed Site Plan - Option 2 rev F DC.DWG' PROVIDED BY STEPHEN GEORGE + PARTNERS LLP ON 11/09/20.
 - ALL DIMENSIONS IN METRES UNLESS OTHERWISE SPECIFIED.
 - DO NOT SCALE FROM THIS DRAWING.

KEY:

PROPOSED KERB

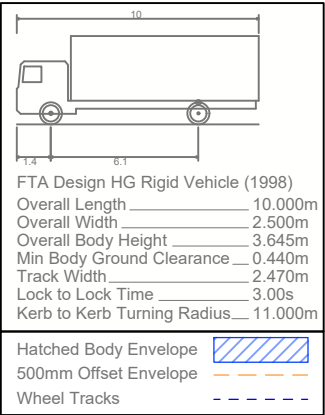

P3	14/09/20	BASE UPDATED	FMW		
P2	08/09/20	BASE UPDATED	FMW		
P1	29JUL20	BASE UPDATED	FMW	JZC	AKC
P0	17JUL20	ORIGINAL ISSUE			
REV	DATE	DESCRIPTION	DES	CHK	APP

steer

www.steergroup.com

Client: **HATHAWAY OPPORTUNITY
FUND GENERAL PARTNER LTD**

Project Title:
STADIUM WAY, READING

Drawing Title:
**PROPOSED GROUND FLOOR LAYOUT
SWEEP PATH ANALYSIS**

Status:
WORK IN PROGRESS

Size: A3	Scale: 1:250	Suitability S0	Rev. P3
--------------------	------------------------	--------------------------	-------------------

Drawing No.
23902901-STR-HGN-100-DR-D-00111

DATE: 11/09/2020 CAP REFERENCE: \\ajp\shared-net\Draws\Locality\Projects\23901\23901-16-40-Drawing\23902901-STR-HGN-100-DR-D-00111 - 00111