



Location Plan 12 Midwinter Close Tilehurst

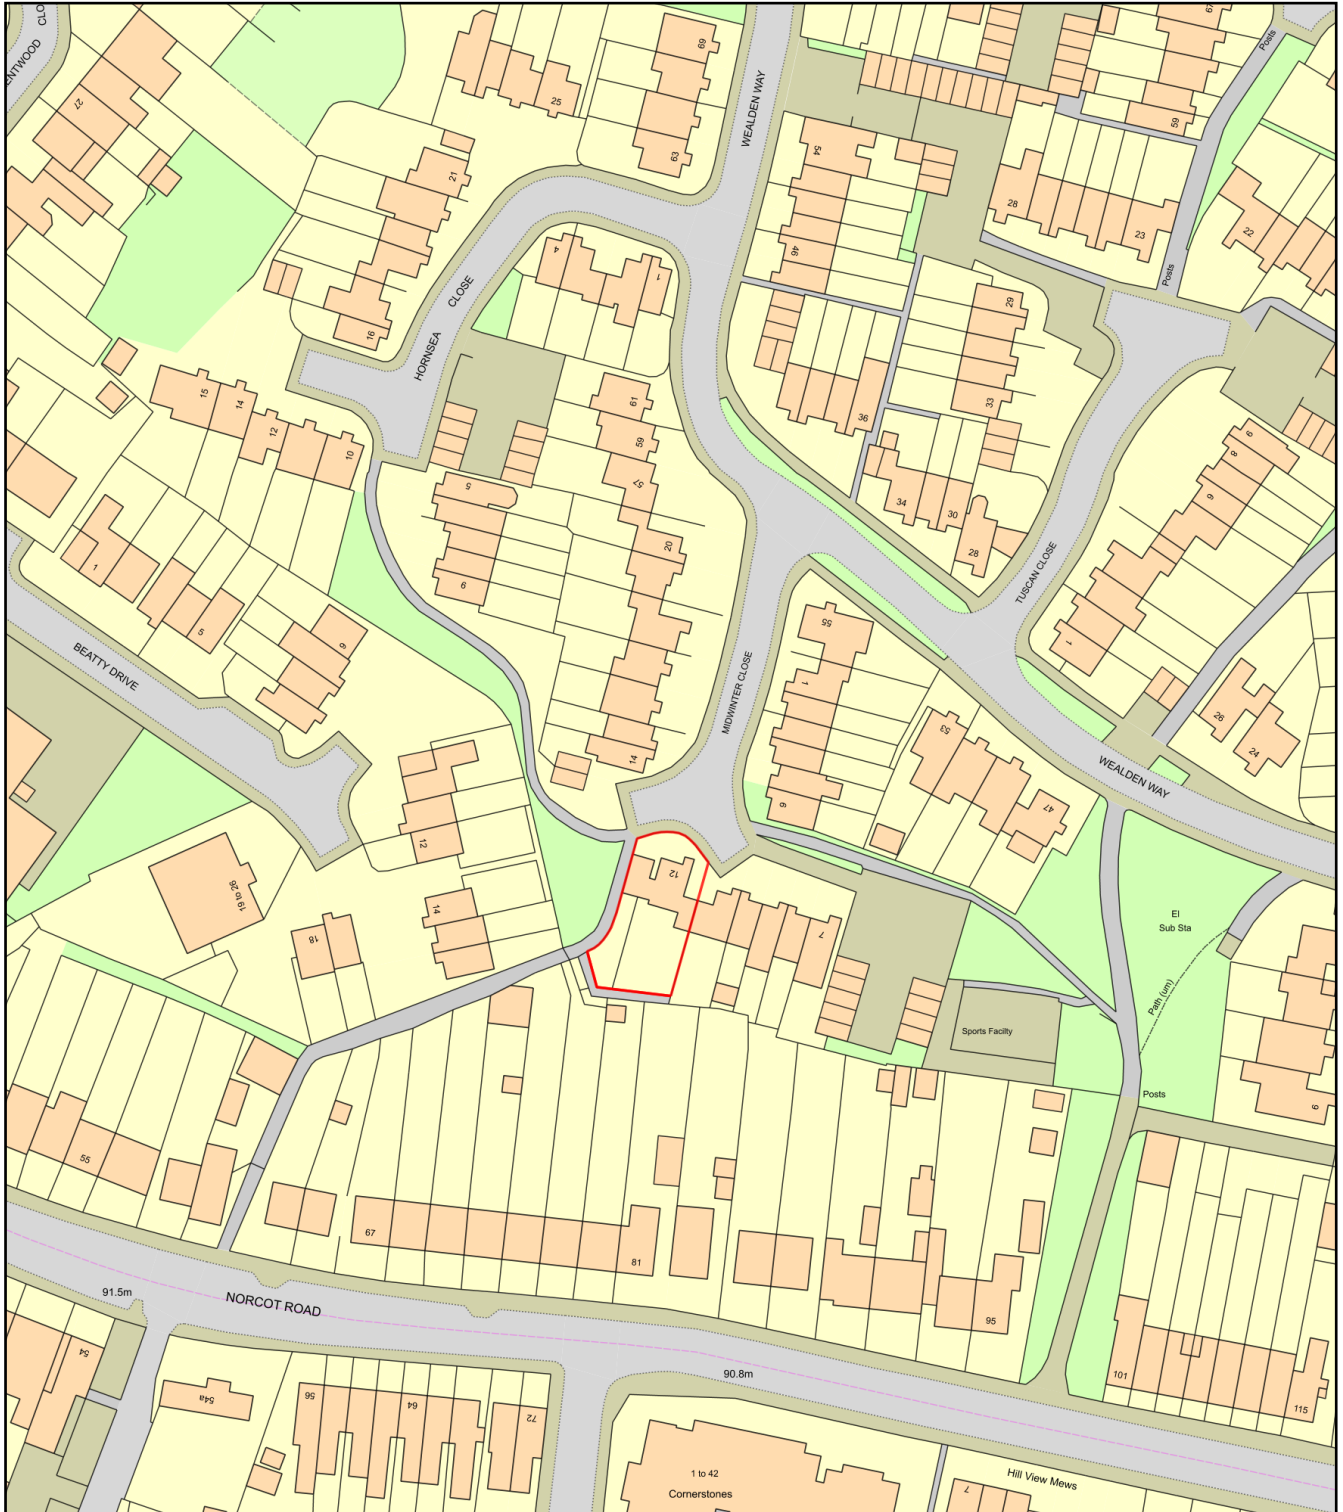

0 50
Metres

 

Plan Produced for: Floor Plans Express

Date Produced: 25 Aug 2020

Plan Reference Number: TQRQM20238134329990

Scale: 1:1250 @ A4