



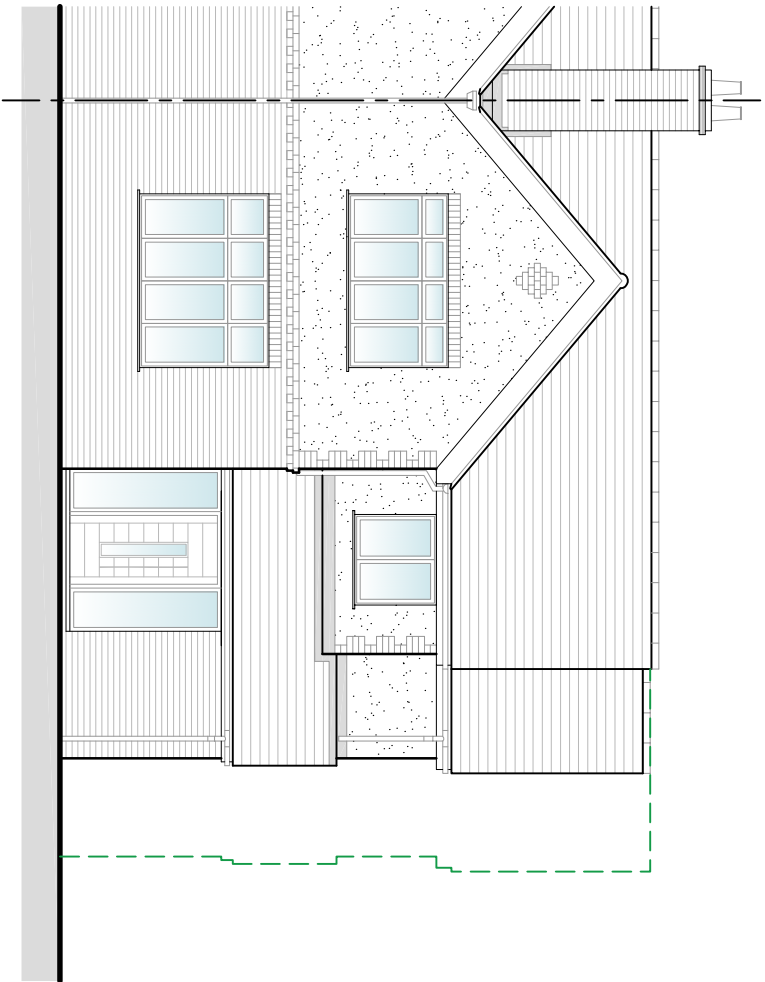


Front Elevation

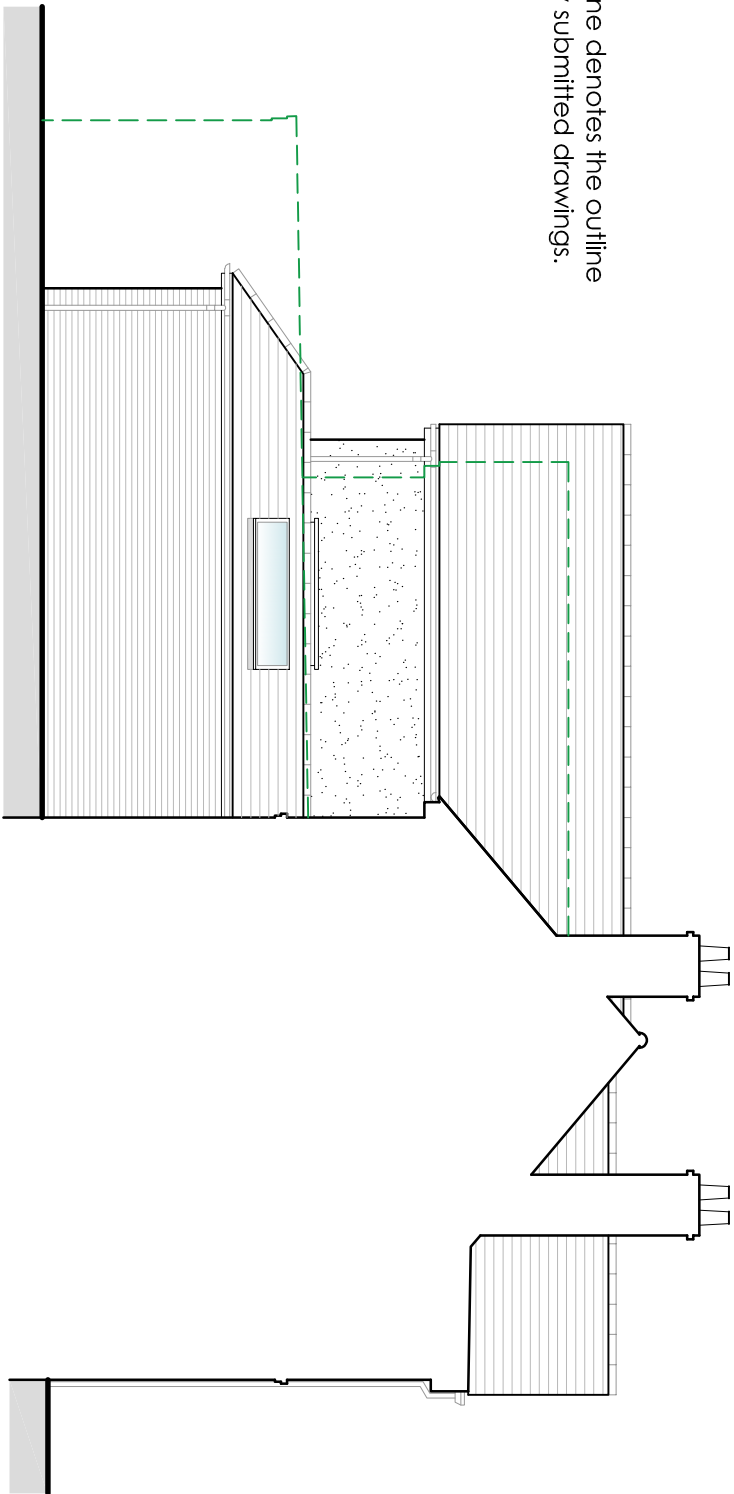


Sectional Elevation

NOTE:
Green dashed line denotes the outline
of the previously submitted drawings.

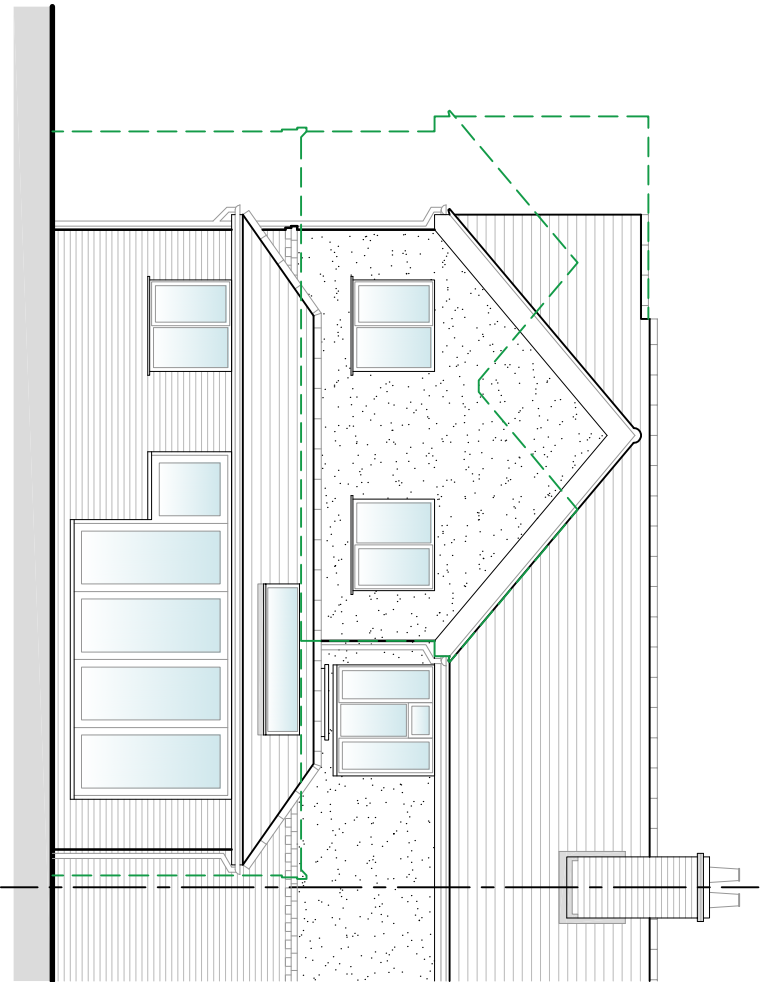

Rear Elevation

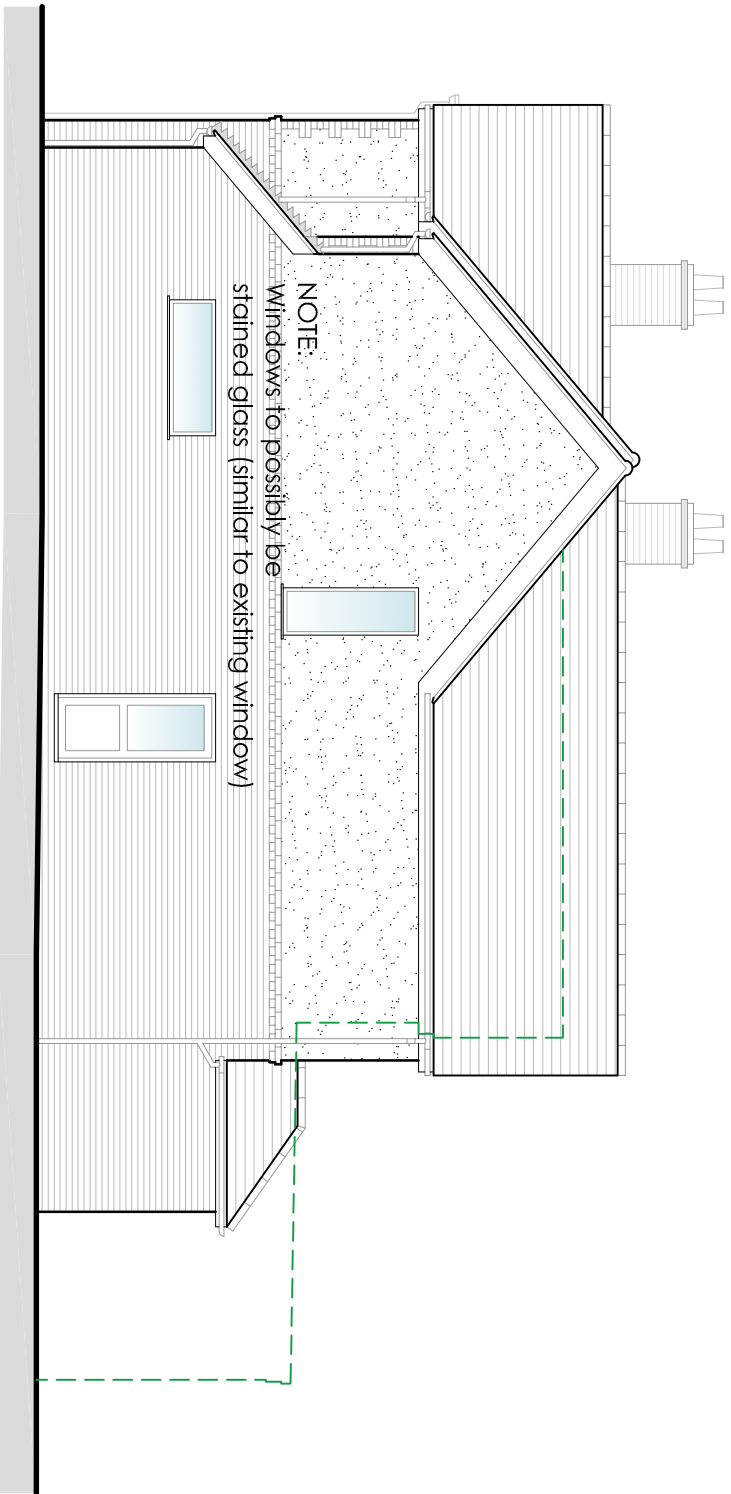

Side Elevation

rob leary architecture 127 Worthing Road, Basingstoke, Hampshire. RG22 6NL rlarchitecture@live.co.uk 07919 070760		0m1m2m3m4m5m Scale 1:100 0m10m25m Scale 1:500 0m20m50m Scale 1:1250		Rev: A	Date: 26.01.21	Description: Key revisions as below: Depth/width of single-storey rear extension reduced and new partial pitched roof over.	Drawn: RL	Project: Proposed Extensions and Alterations to 34 Holybrook Crescent, Reading, Berkshire, RG30 3LN.		Status: Planning (Not For Construction)
				Client: Mrs K and I Buckwell-Nuft				Date: August 2020		
		Drawing: Proposed Elevations		Scale: 1:100		Drawn: RL		Drawing No: 2007 - P105	Rev: A	