


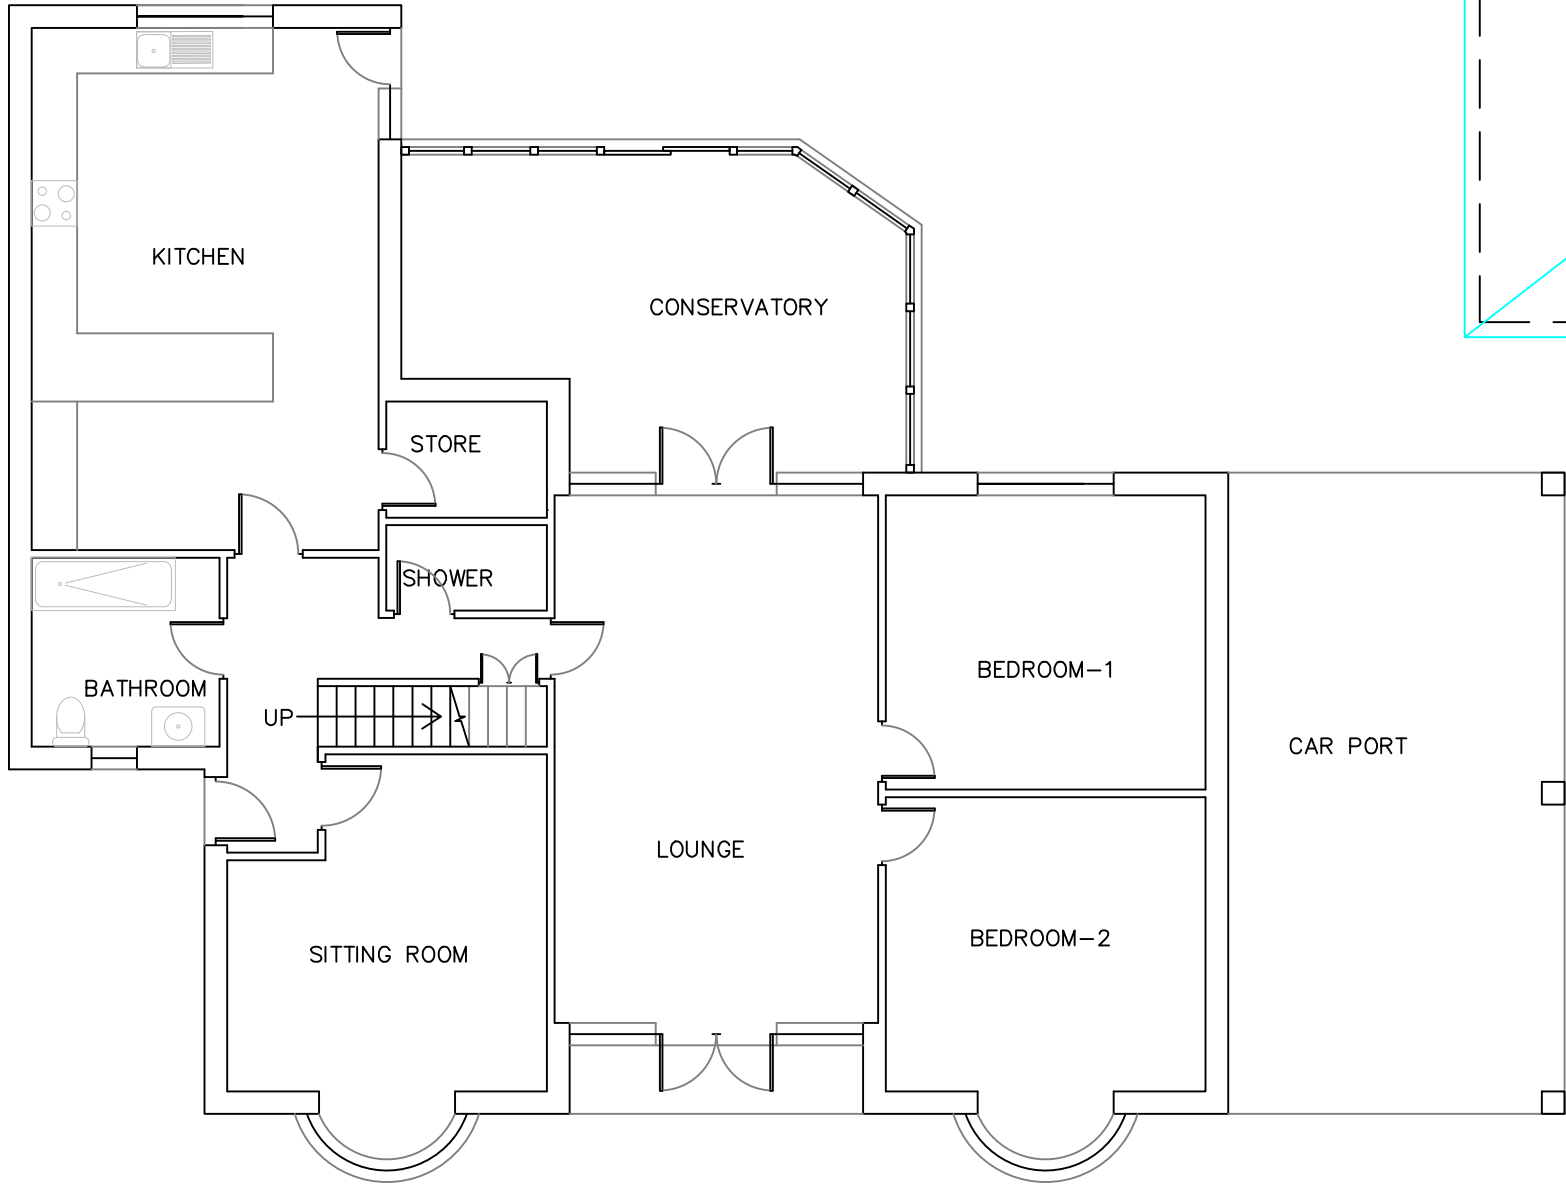


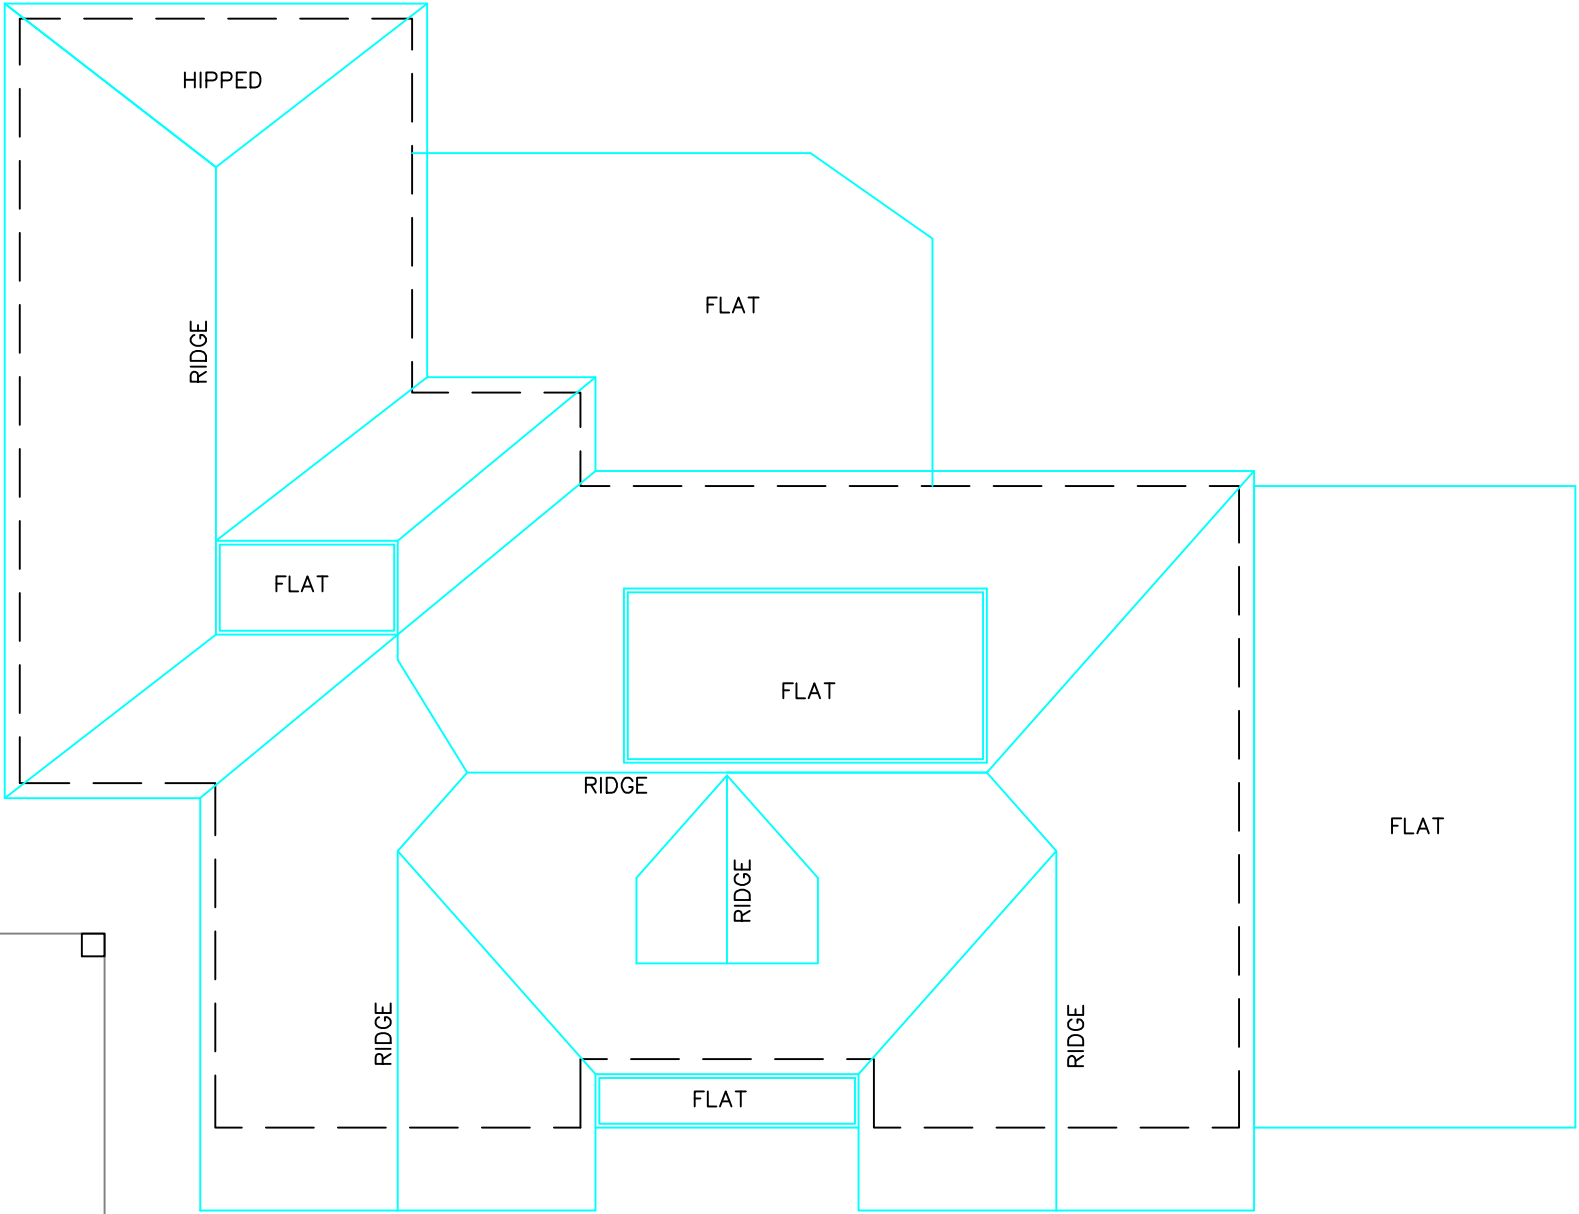

EXISTING GROUND FLOOR PLAN

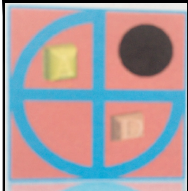

EXISTING ROOF PLAN

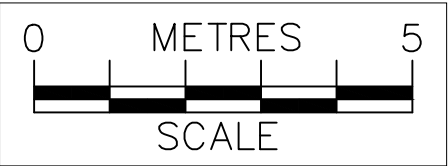

PROJECT:
PROPOSED SINGLE STOREY REAR EXTENSION

**282 Henley Road
Caversham**

DRAWN BY:	P.S.
DATE:	01/06/2020
SCALE:	1:100@A3
FILENAME:	20020

DRAWING TITLE:	
EXISTING FLOOR PLANS	
DRAWING NUMBER:	HR-02

ArchDezine Limited
archdeziner7@gmail.com