


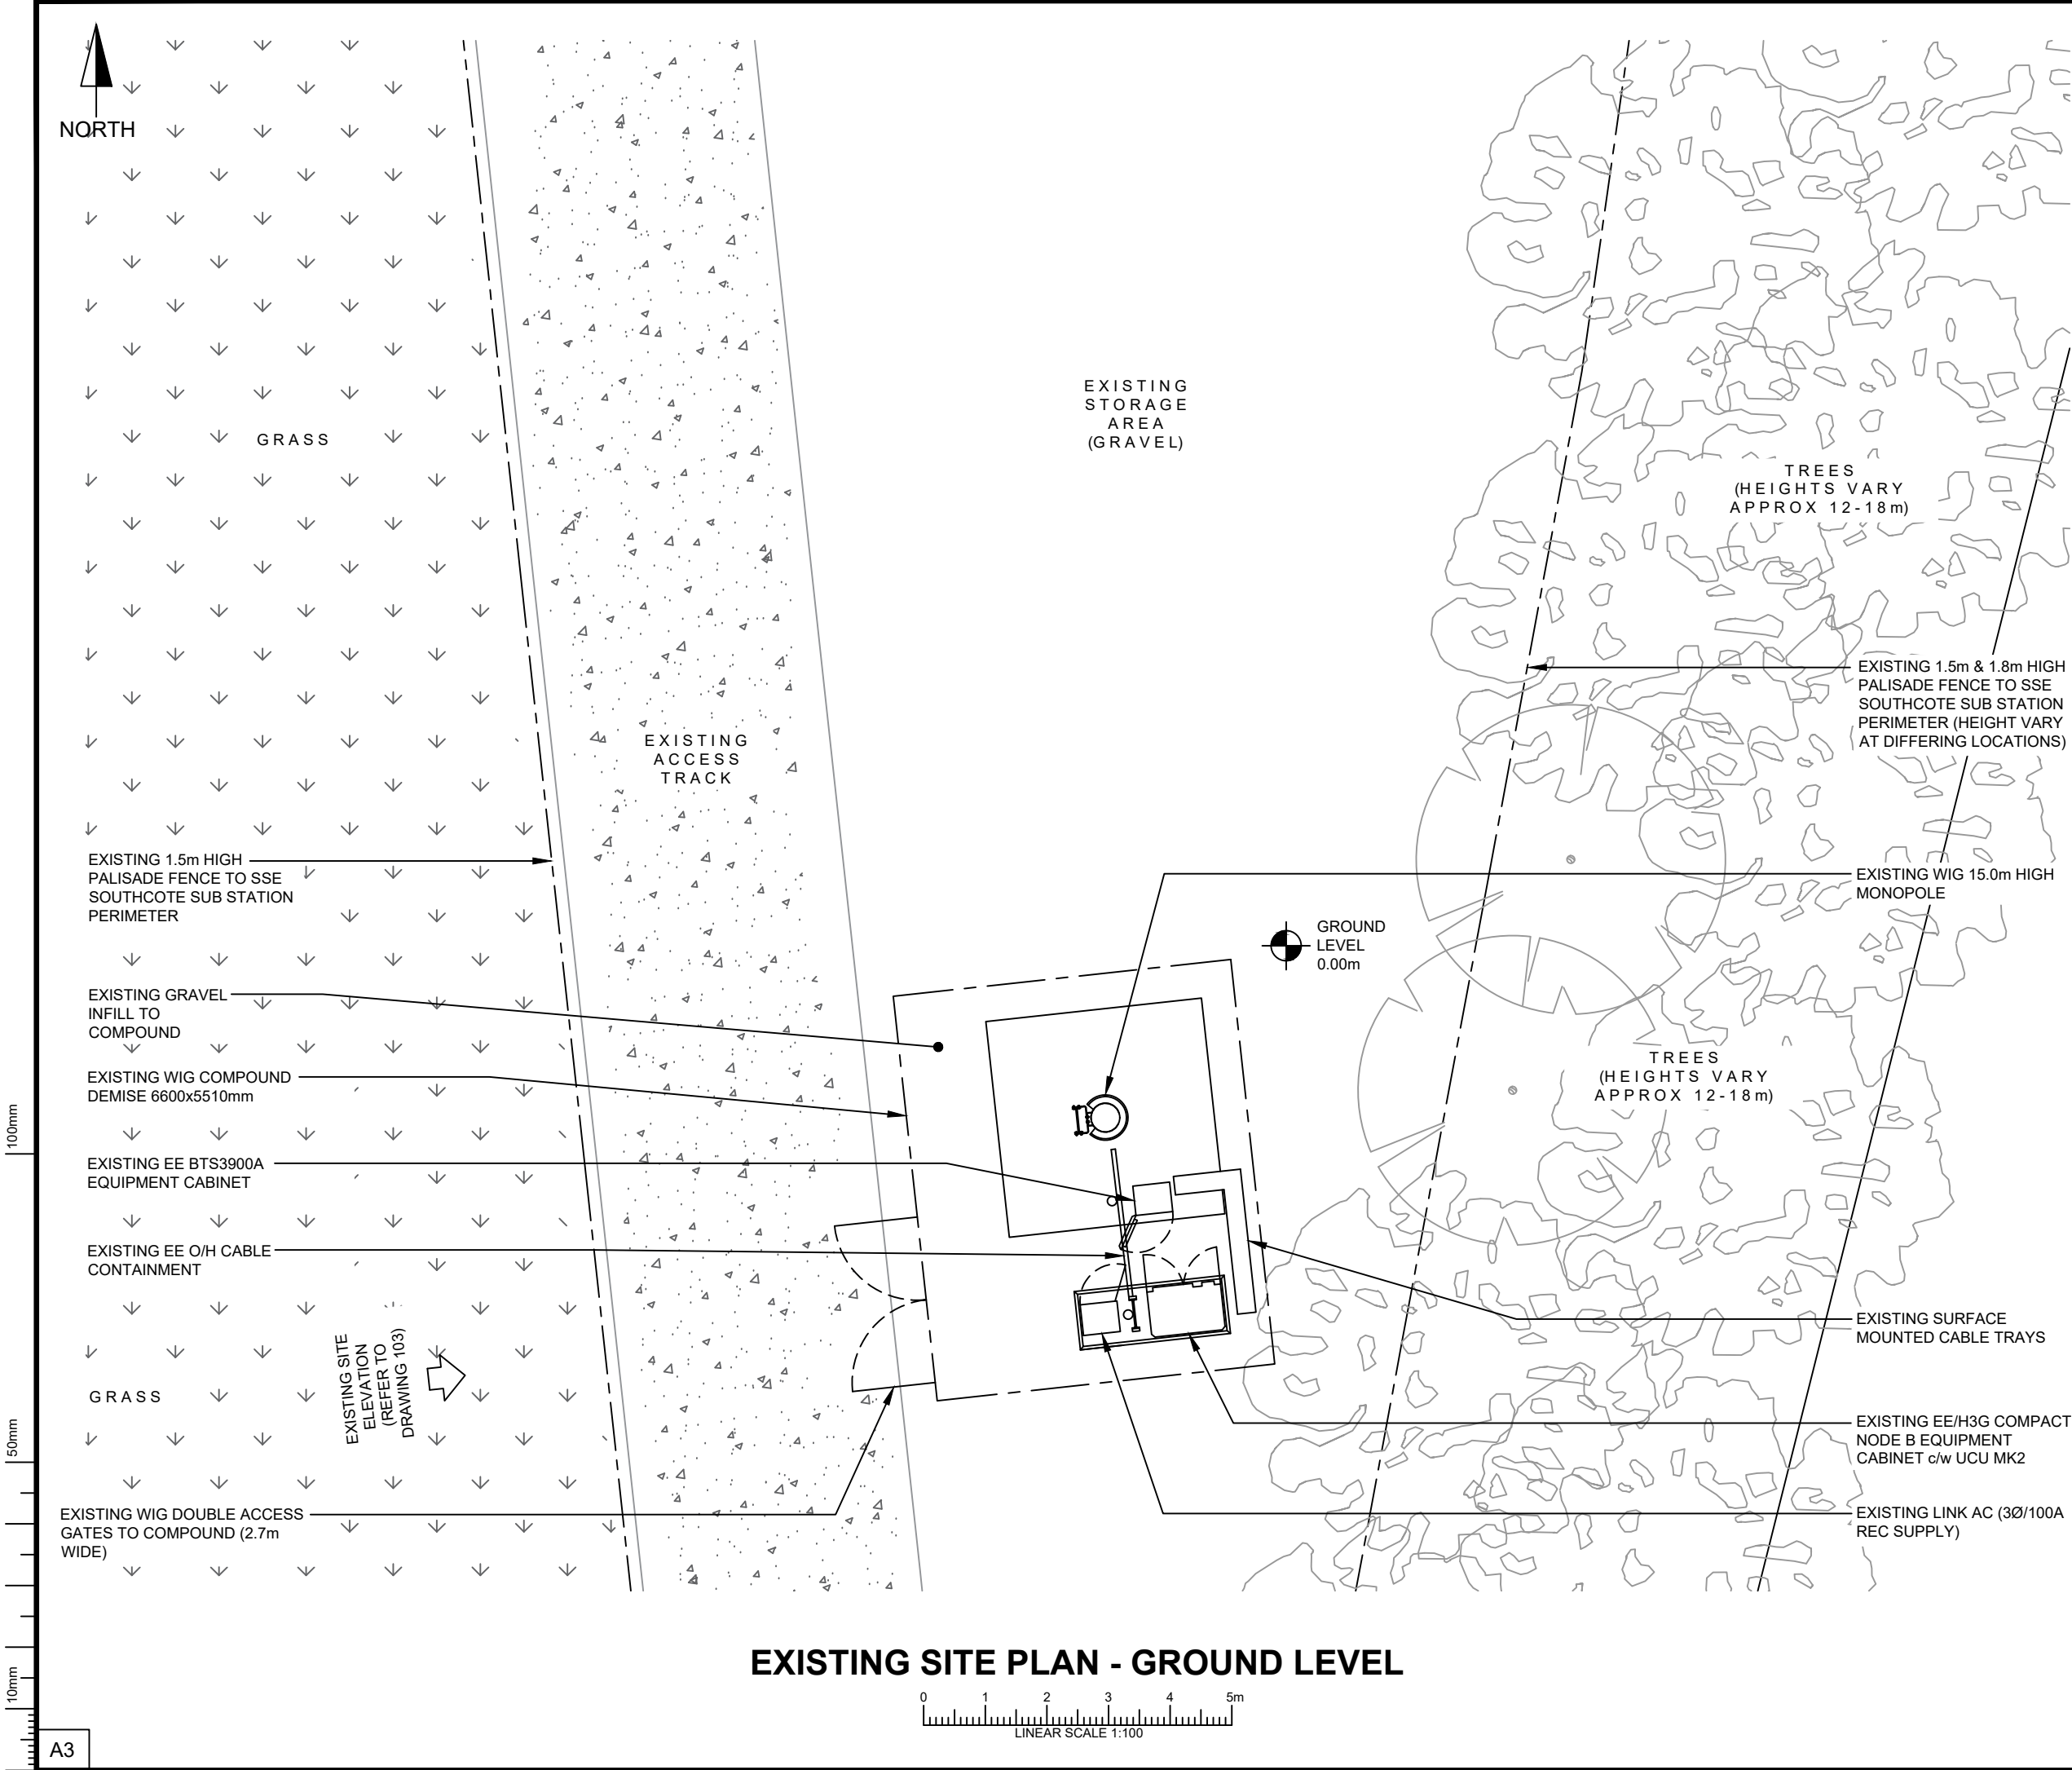

ALL DIMENSIONS ARE IN mm UNLESS NOTED OTHERWISE

N.G.R	E 468249	N 171265
-------	----------	----------

NOMINATION REFERENCE: N/A

CONCESSION/FIXIT REQUIRED?

YES

NO

REASON FOR CONCESSION/FIXIT: N/A
ICNIRP assessment in accordance with TD54000 v6.0 - Step 1.0 guidelines (Single Operator)

ICNIRP DETAILS
IN ACCORDANCE WITH TD54000 v6.0 - Step 1.0 GUIDELINES

SITE DESIGN CATEGORY	GROUND LEVEL PUBLIC ACCESS TOWER WORKER ONLY ACCESS
----------------------	--

ICNIRP CONTROL MEASURE (IF REQUIRED):
NO CONTROL MEASURE REQUIRED

DEPENDENCIES FOR DETAILED DESIGN/BUILD

ASBESTOS SURVEY	YES	NO
CHERRY PICKER SURVEY	YES	NO
COMMS SERVICE ALTERATION	YES	NO
GDC/STRUCTURAL CALCULATIONS	YES	NO
GEOTECH AND/OR TRIAL DIG	YES	NO
ICNIRP CONTROL MEASURES	YES	NO
INTRUSIVE SURVEY	YES	NO
MEWP/SCAFFOLD REQUIREMENTS	YES	NO
REC SERVICE ALTERATION	YES	NO
STAT SEARCHES	YES	NO
GPRS REQUIREMENT	YES	NO
TENSILE PROOF TESTS	YES	NO
TOWER CLIMB	YES	NO
THIRD PARTY TRANSMISSION	YES	NO

COLOUR CHART

BLACK	TEXT, EXISTING BUILDINGS, TOWERS, STRUCTURES, TREES, ETC.
BLUE	PROPOSED INSTALLATION

E	NGR AMENDED	RP	RN	26.02.2020
D	EE S1 ANTENNA BEARING UPDATE	MF	RN	04.02.2020
C	GENERAL UPDATES	KW	PR	16.01.2020
B	UPDATED TO TD30001 REV 3.0	MF	PR	17.10.2019
A	FIRST ISSUE	MF	PR	07.06.2019
REV	DESCRIPTION OF REVISION	BY	CH	DATE

DESIGN CONSULTANT	WIG PROJECT NUMBER
IMPLEMENTAL LTD	B-R267-5-T&A

Wireless Infrastructure Group

EE	MBNL	H3G
51320	WBE001	RG4428

SITE NAME AND ADDRESS

SOUTHCOTE
BURGHFIELD ROAD
SOUTHCOTE
RG30 3NB

DRAWING TITLE:
EXISTING SITE PLAN - GROUND LEVEL

PURPOSE OF ISSUE:
APPROVAL & PLANNING

DRAWING NUMBER:
102

SCALE: AS SHOWN @ A3	DRAWN: MF	DATE: 07.06.2019	REV:
CHECKED: PR	DATE: 07.06.2019	APPROVED: MP	DATE: 07.06.2019

E