



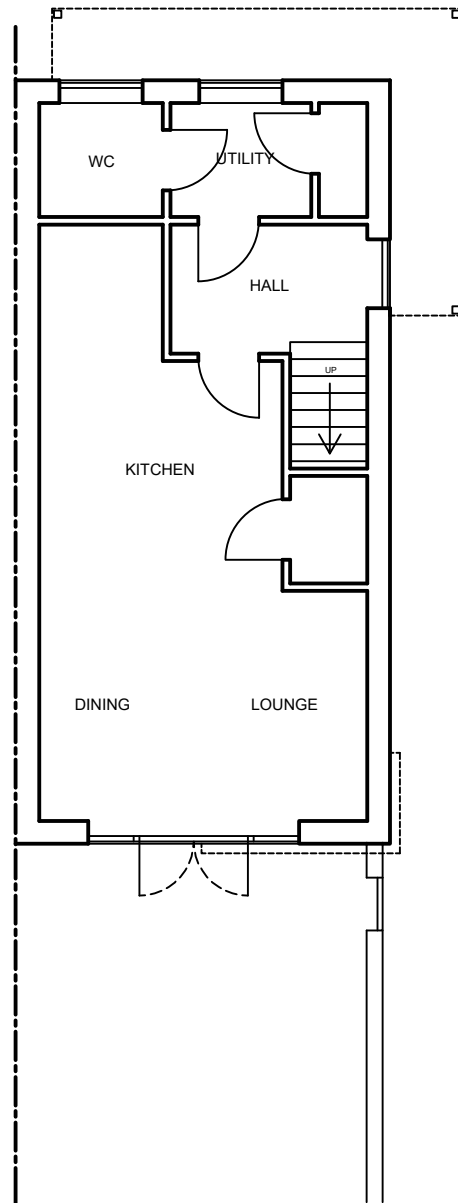

Rear Elevation



Right Hand side Elevation

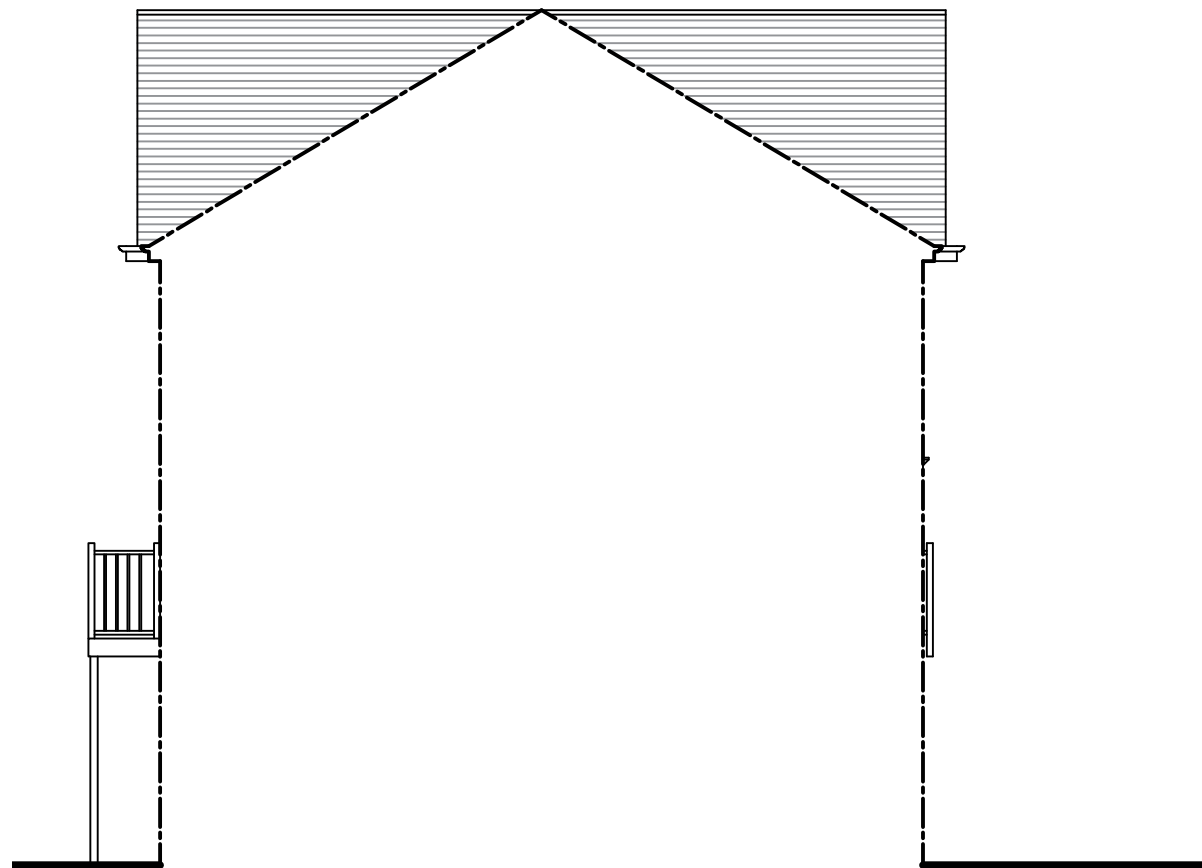

Left Hand side Elevation

Notes:
Any drawings or plans depicted make no allowance for the provision of any tie bars within the roof of the proposed conservatory. This can only be determined once the roof is put into manufacture.

These drawings are the property of Anglian Home Improvements and must not be used, distributed, loaned or copied without the express permission of Anglian Home Improvements.
All dimensions are in millimetres (mm) unless noted otherwise.
Do not use for base laying purposes
Produced on A3 paper

Rev.	Date	Description	Initials



Drawing title: Existing Plan and Elevations		
CONTRACT No. : 900-04917		Page 1 of 2
Proposed: PVCu Orangery at: 22 CONNECTICUT STREET READING BERKSHIRE RG2 6AN		
Drawers initials: SDr	Scale : 1:100	Date: 26/08/20

