


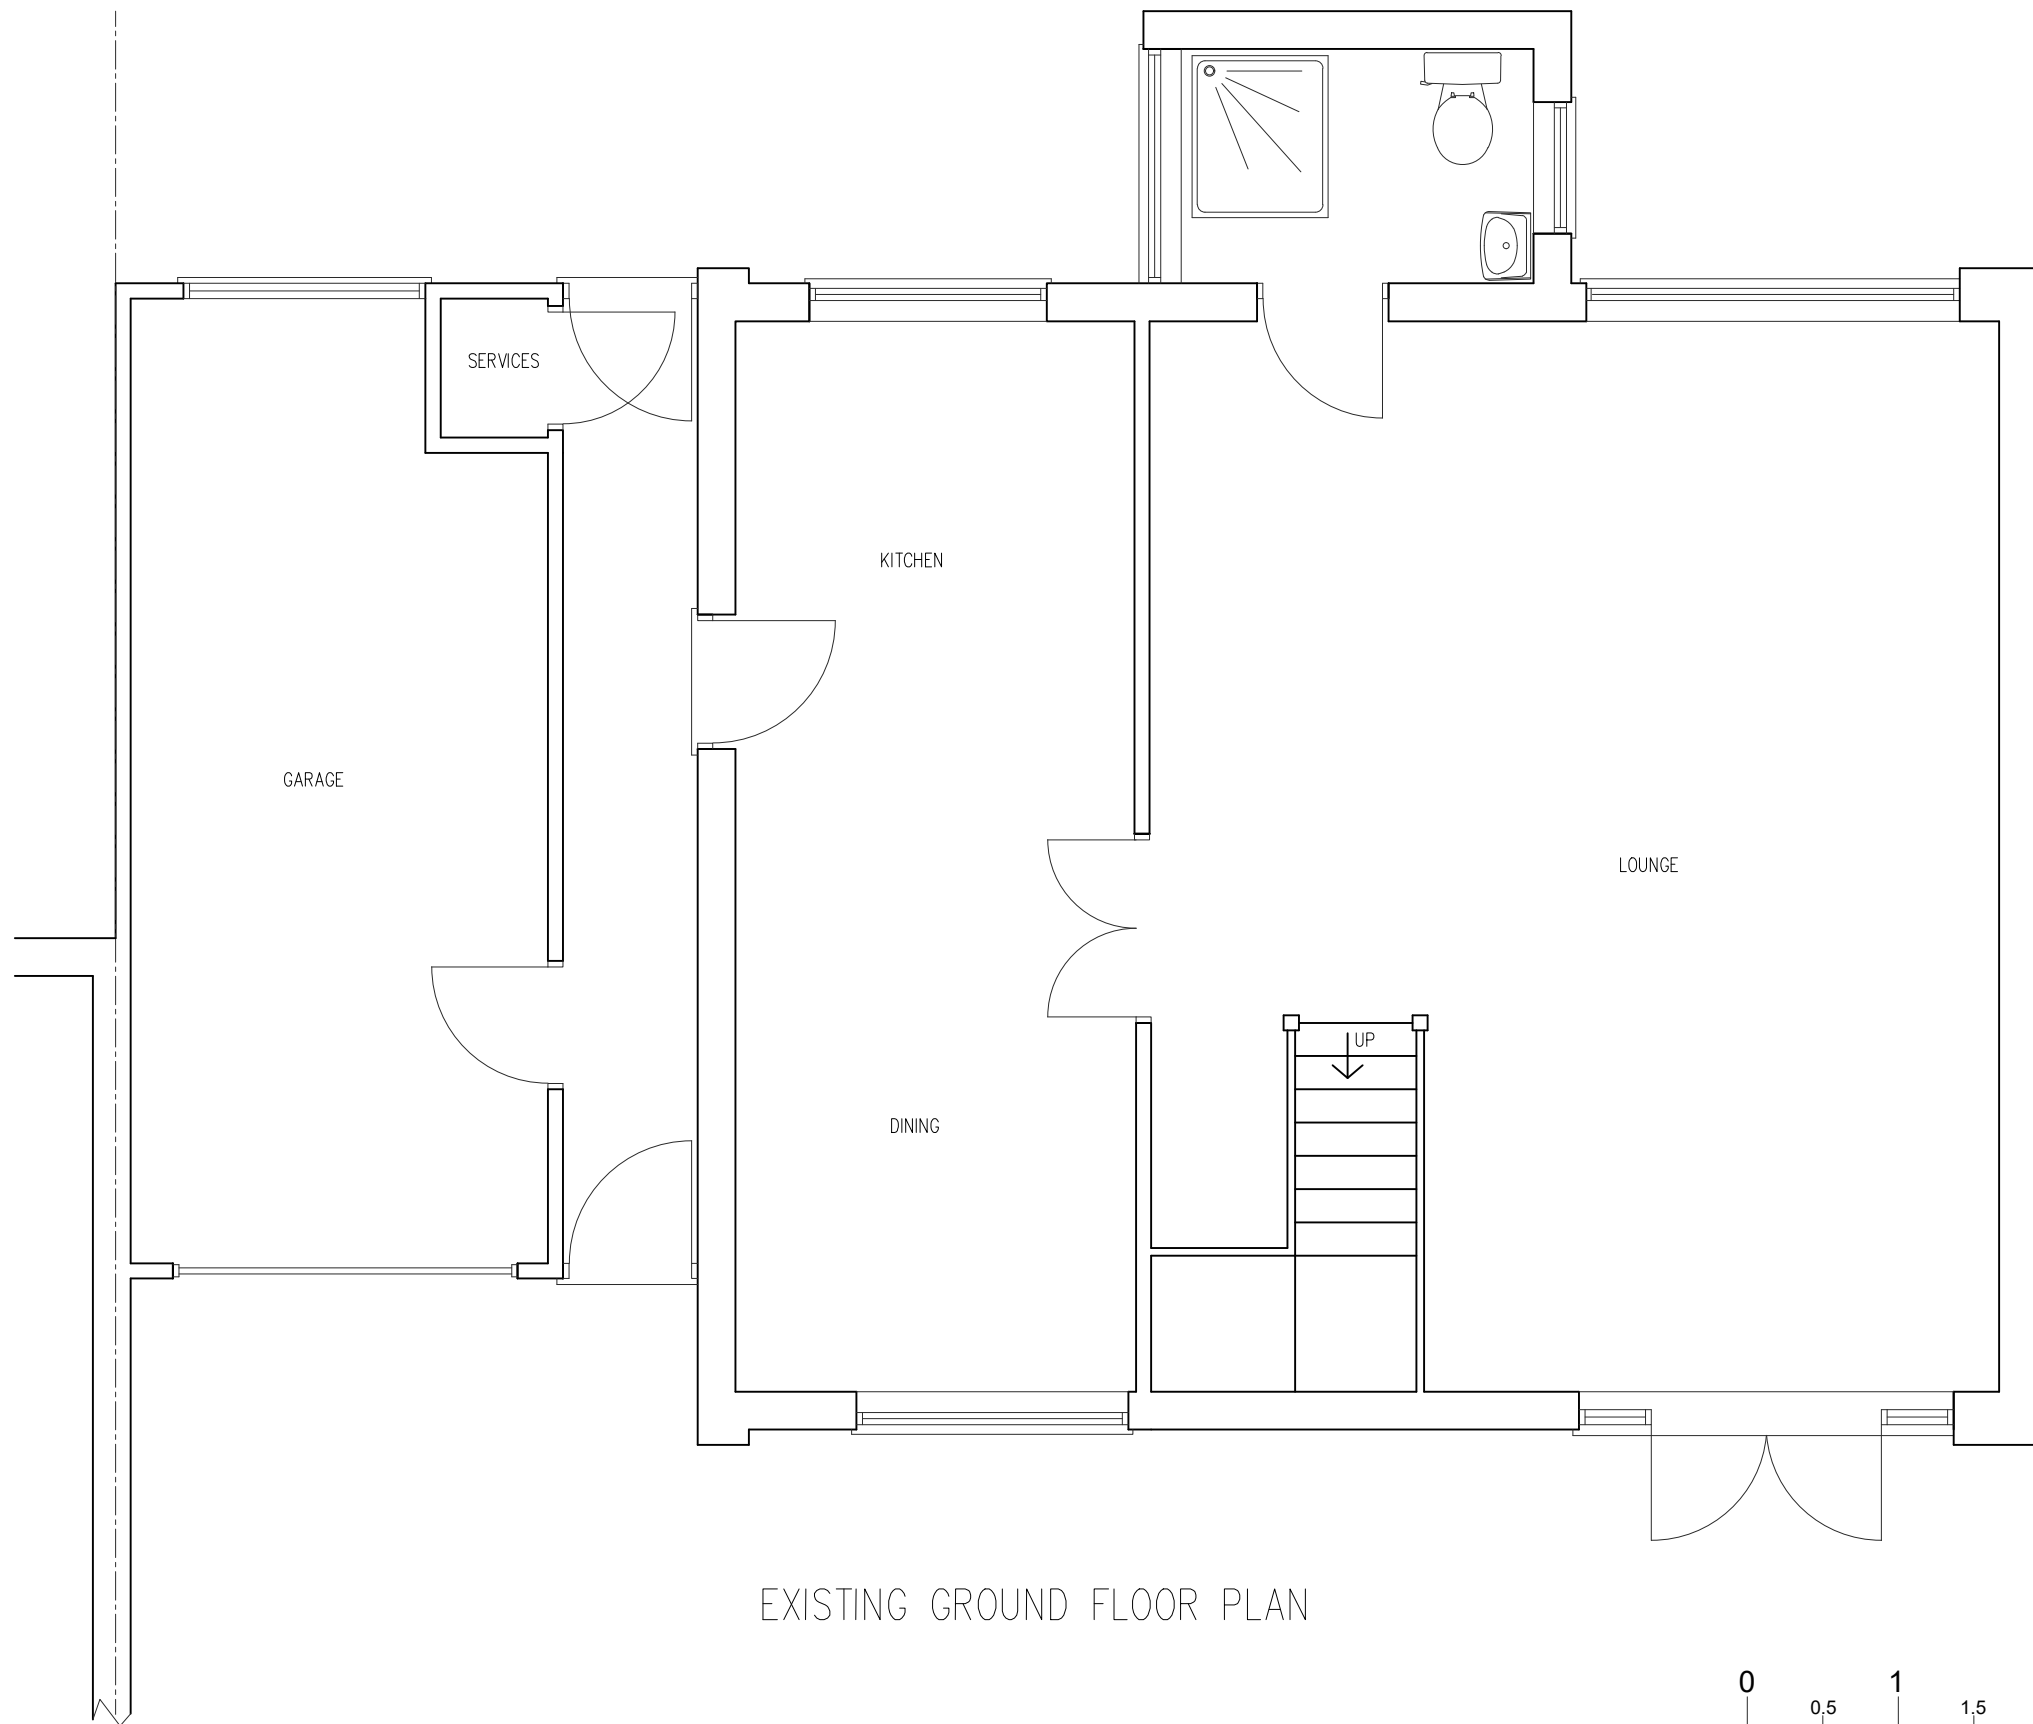

PROJECT: 11 ELSTOW AVENUE CAVERSHAM RG4 6RX	DRAWING TITLE: EXISTING GROUND FLOOR PLAN		CREATIVE DESIGN & STRUCTURE	UNIT 1, HENSON HOUSE, NEWTOWN ROAD HENLEY-ON-THAMES, RG9 1HG TEL: 01491411922	DRAWN: E.R	DRAWING NO. 34520-01	REV.
					SCALE: 1:50 @ A3		
					DATE: DEC 2020		
					STATUS:		