



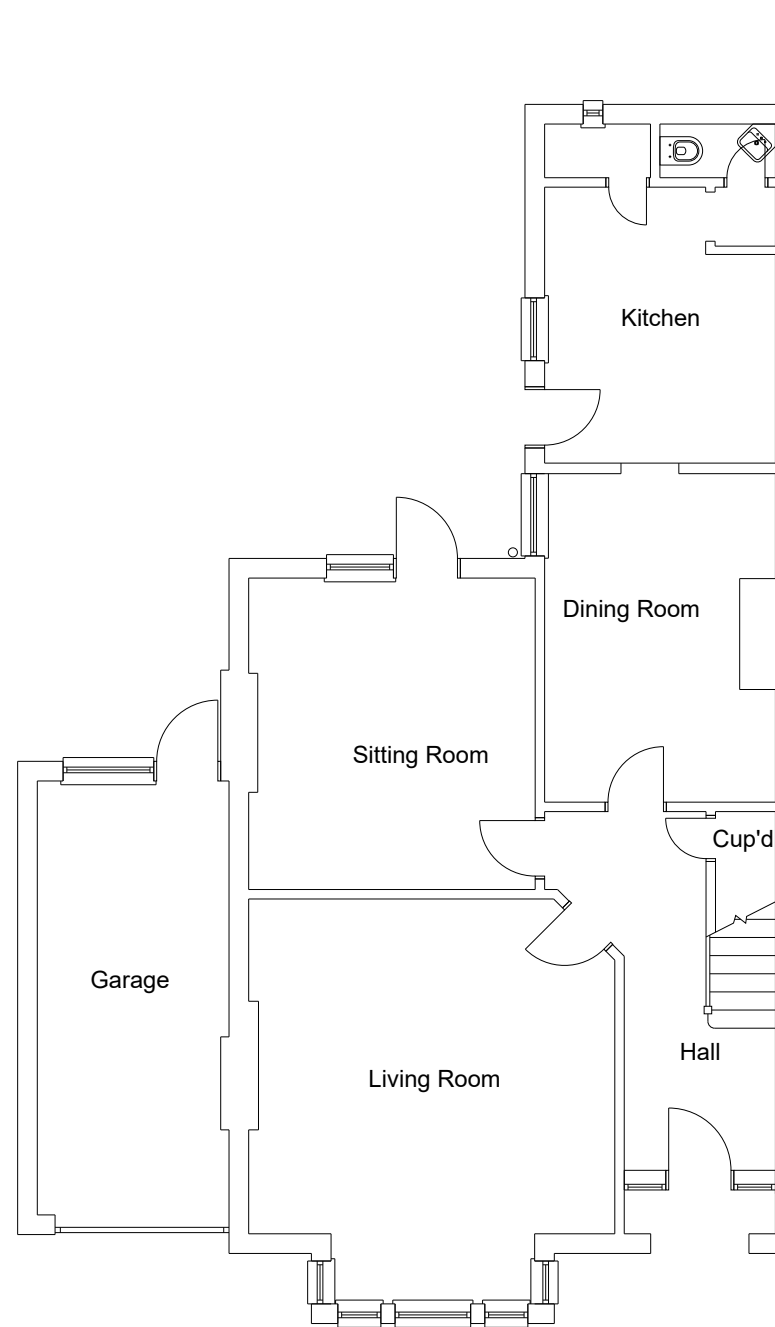

Existing Ground Floor Plan

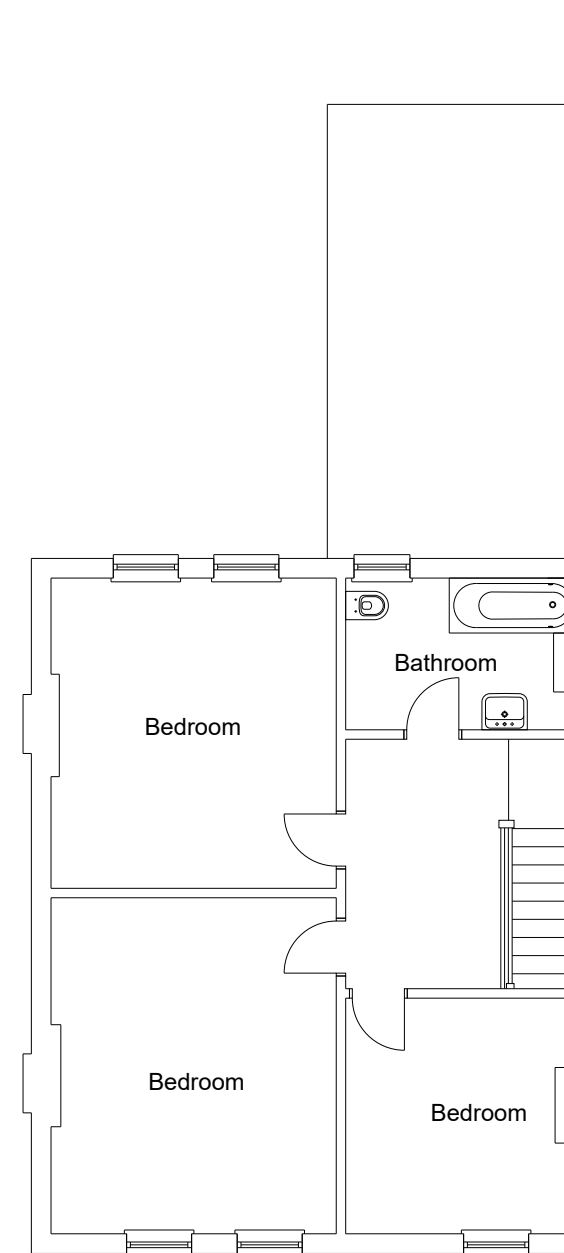

Existing First Floor Plan

Rev	Date	Description




FLUENT
ARCHITECTURAL DESIGN SERVICES

69-71 WINDMILL ROAD, SUNBURY,
MIDDLESEX, TW16 7DT
TEL: 0800 0438838
E-MAIL: INFO@FLUENT-ADS.CO.UK
WEB: FLUENT-ADS.CO.UK

18 Harrogate Road, Caversham

Existing Floor Plan

 

Scale 1:100 @ A3	Dwg No. FLU.1096.02
Date 18.12.19	Rev
Drawn S. Girn	