



Rev.	Date	Note	Author	Checked

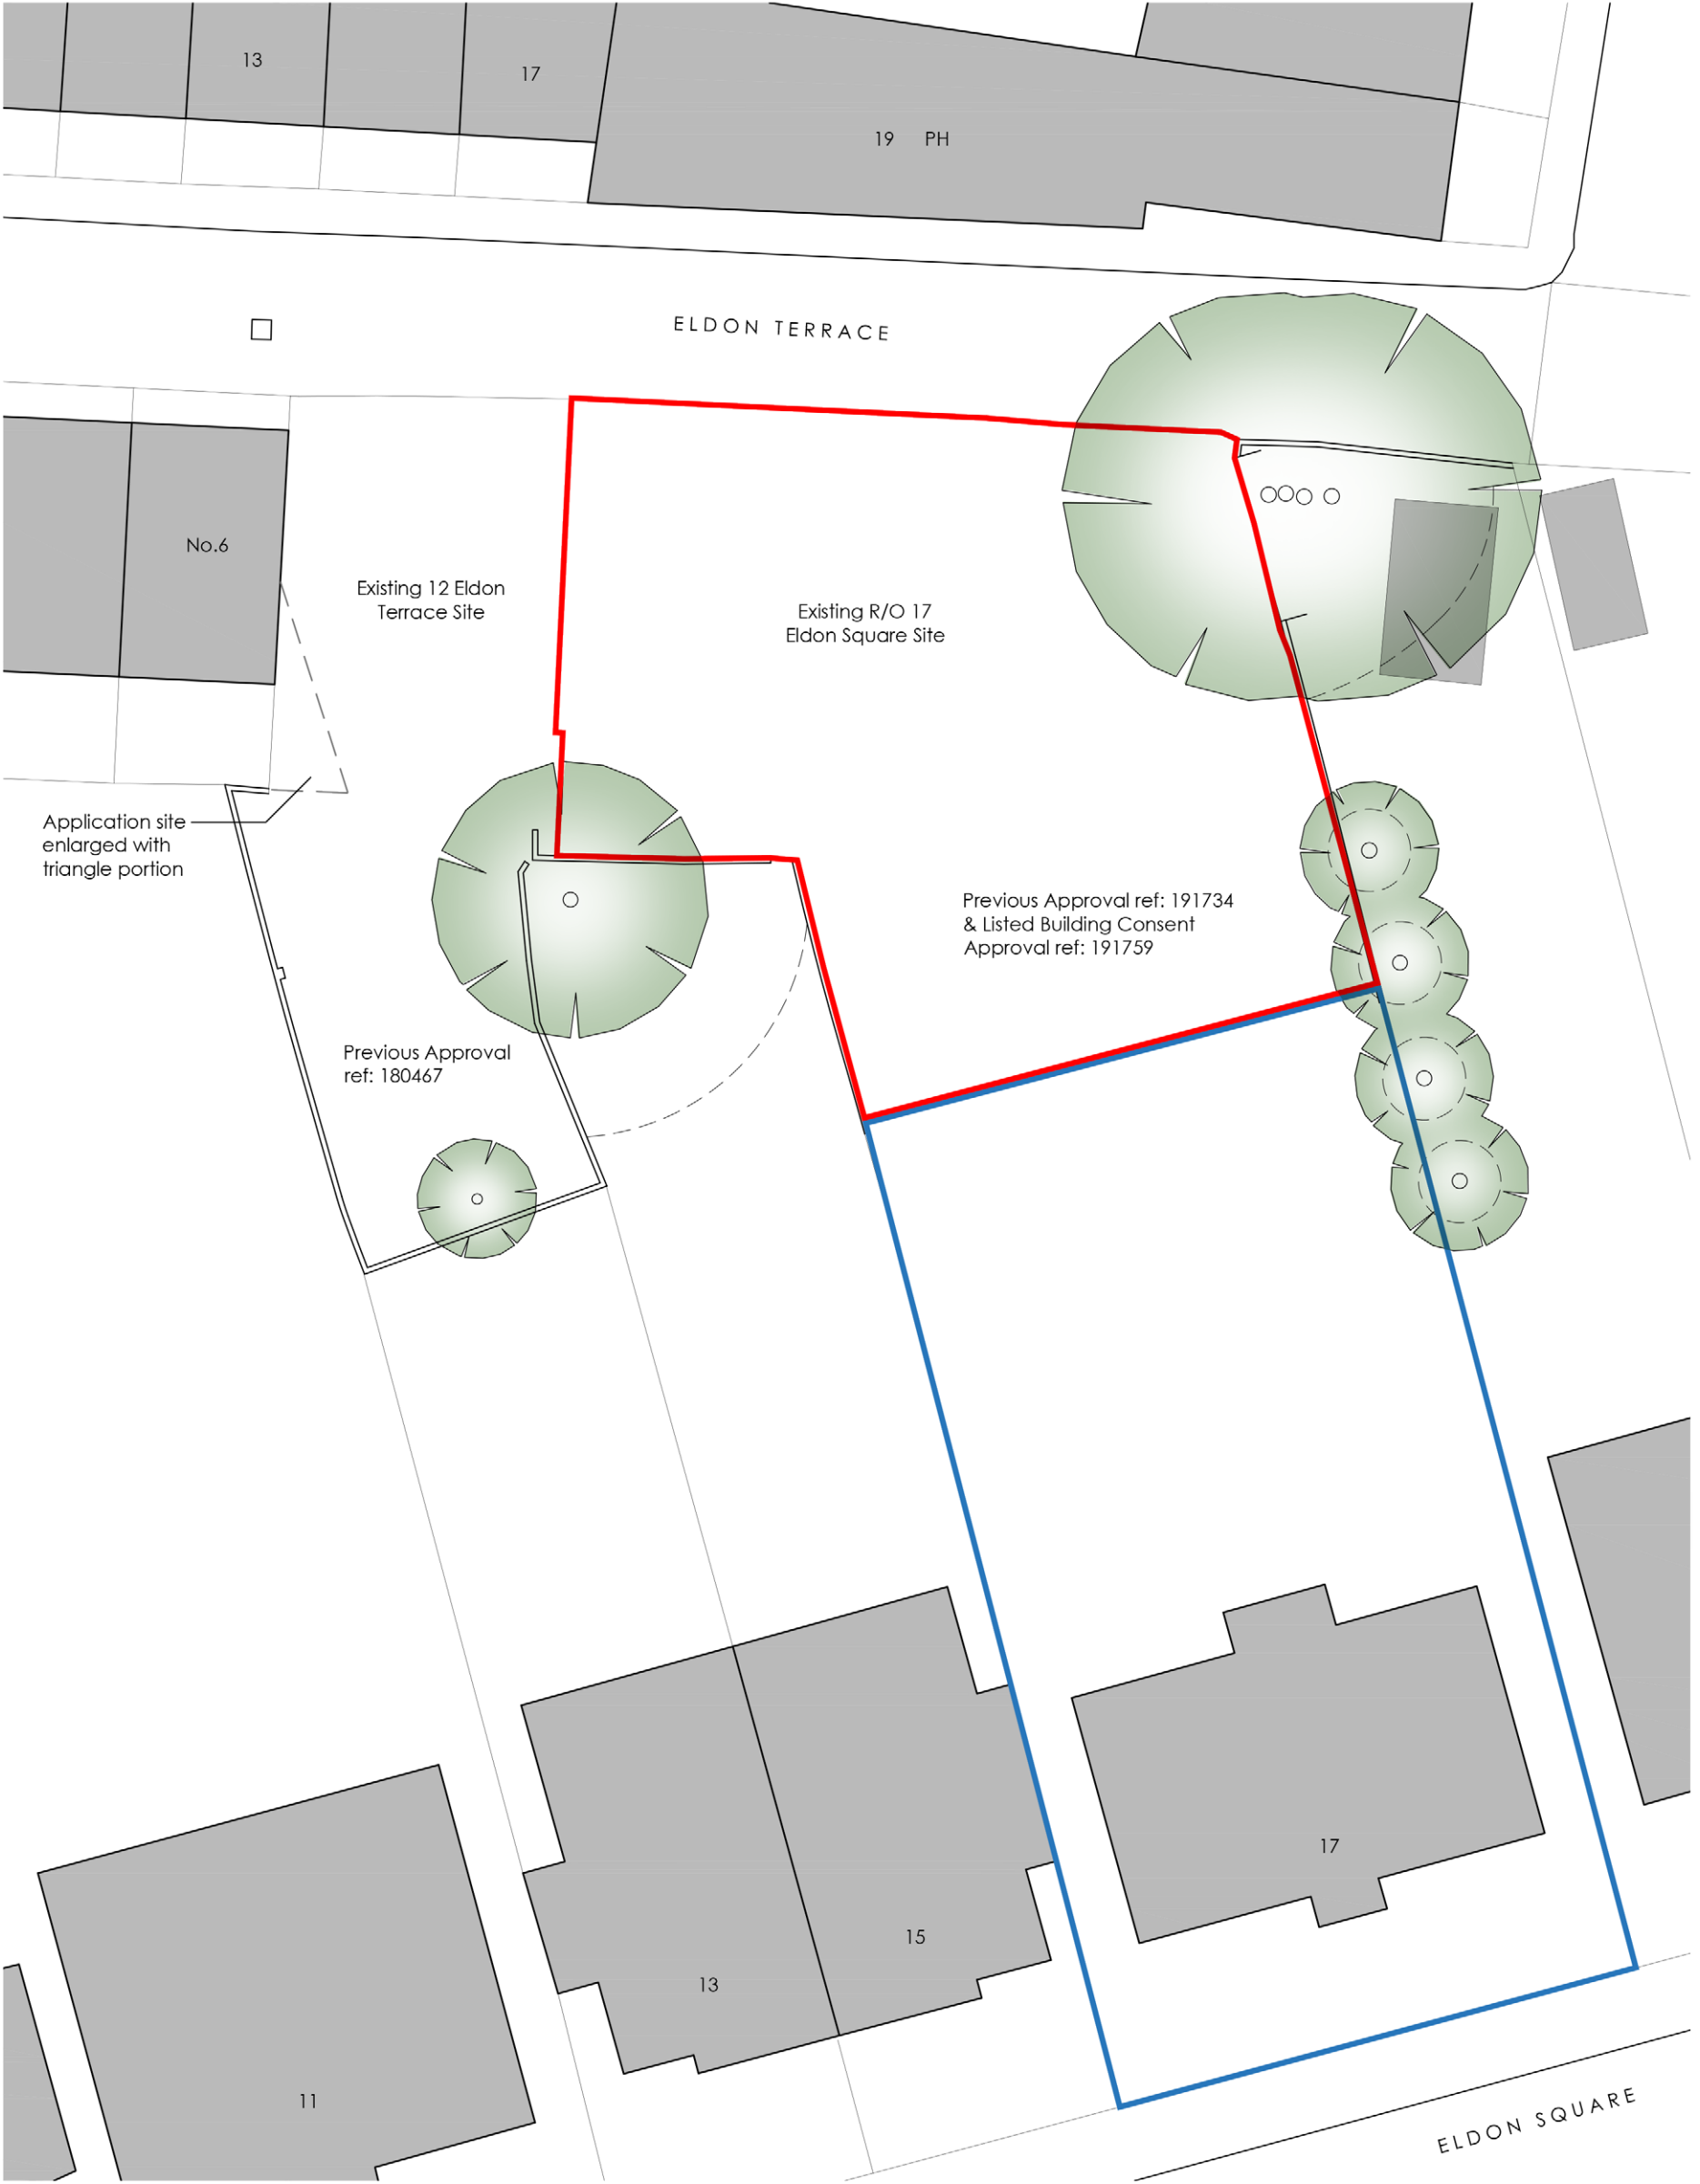

EXISTING SITE PLAN 1:200

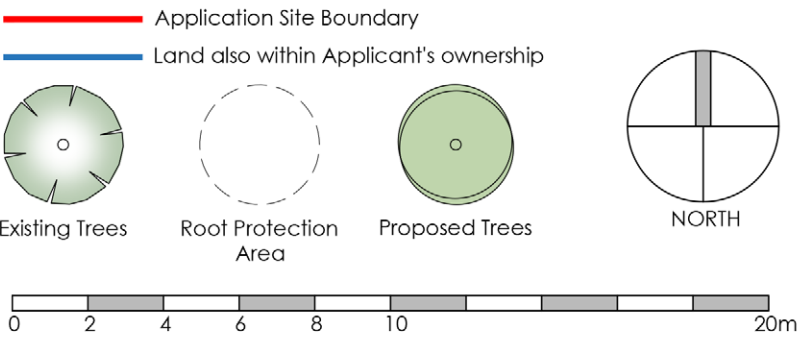

Project	Residential Development Eldon Terrace Reading RG1 4DP			Drawing	Existing Site Plan	
Client	Eldon Homes Ltd.			Job-Dwg Number	19008-PL-38	Rev. -
Status	Planning			WESTON + CO ARCHITECTS Wattington house 44 Wattington Street Reading, RG1 4RJ T. 0118 375 0252 www.weston-co.com		
Scale	1/200	Sheet Size	A3			
Author	MW	Checked	CTW	Date	28/07/2020	