





WEST (Front) ELEVATION
SCALE 1:100

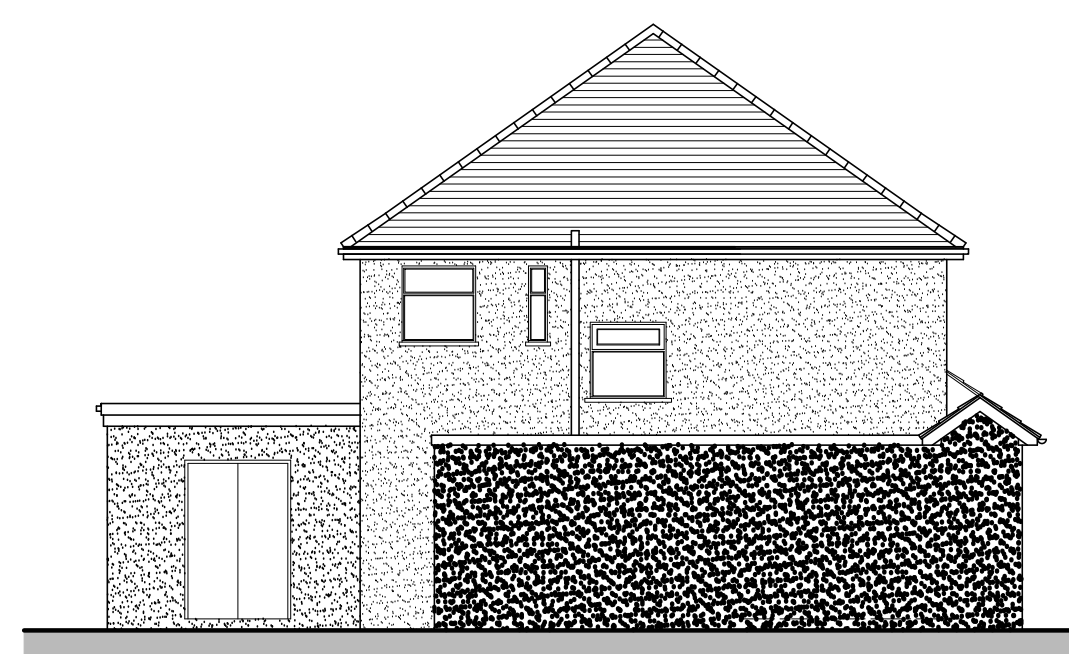


EAST (Rear) ELEVATION
SCALE 1:100




NORTH (Side) ELEVATION
SCALE 1:100

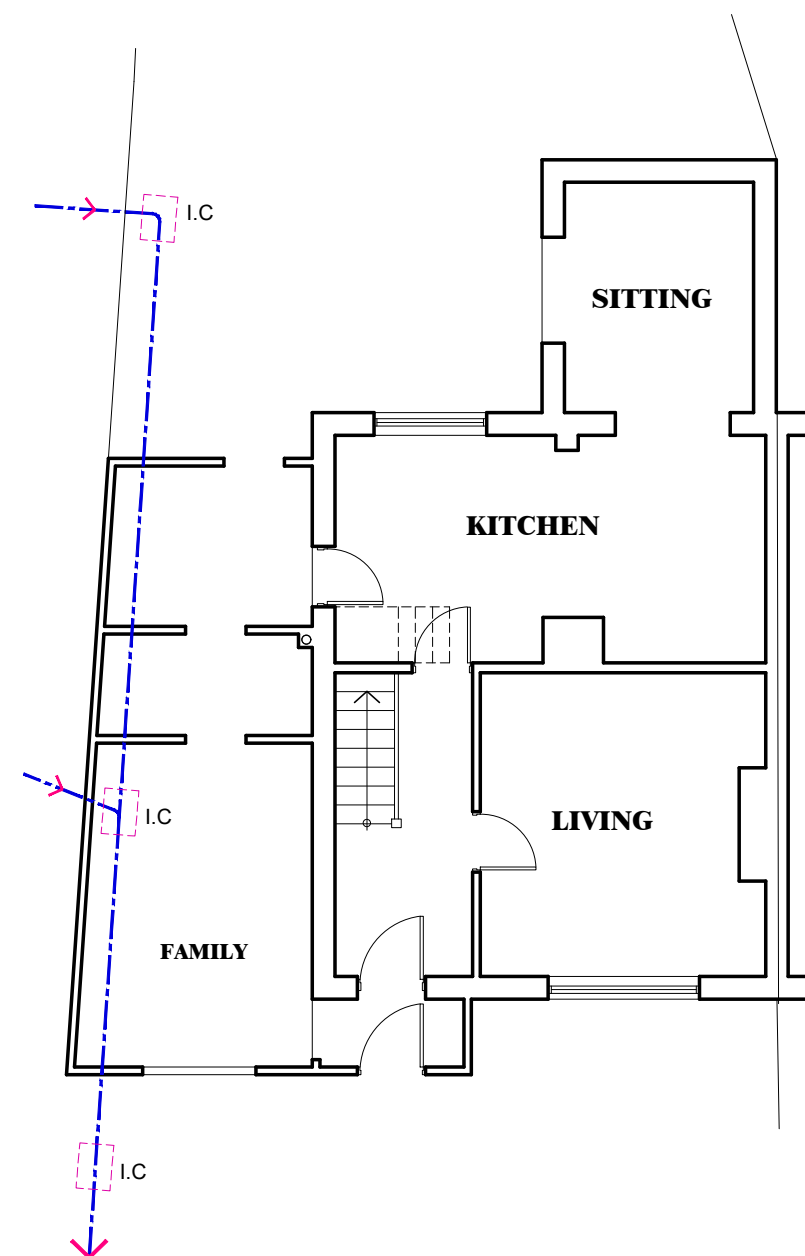


GROUND FLOOR PLAN
SCALE 1:100

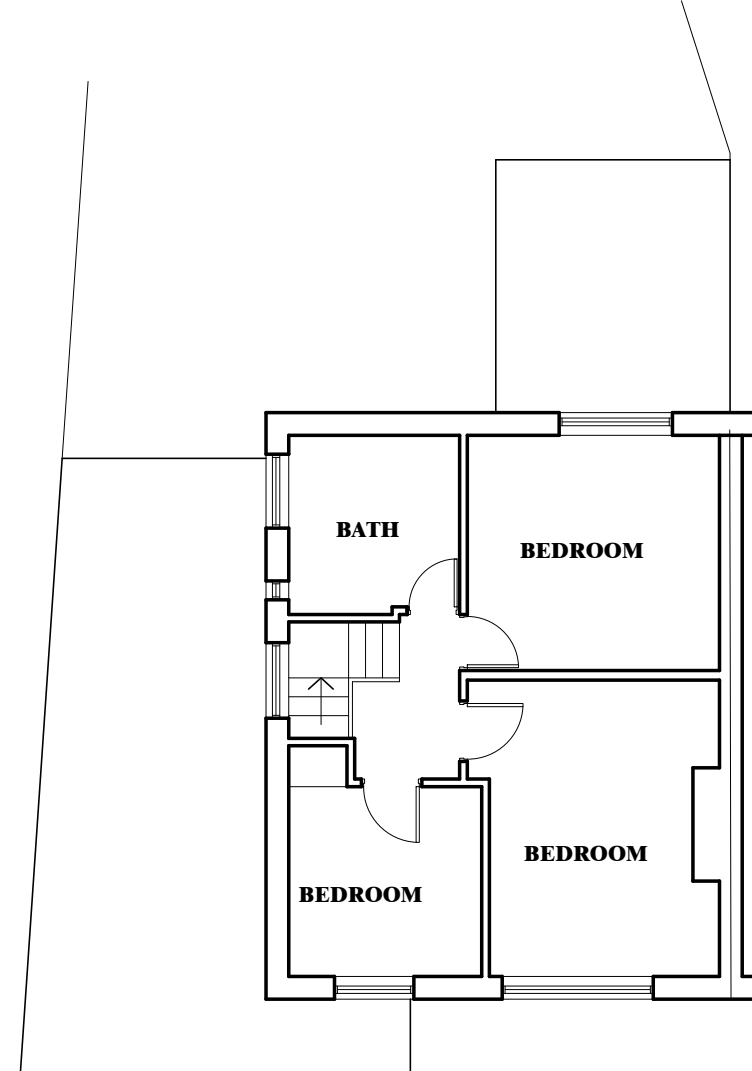

FIRST FLOOR PLAN
SCALE 1:100

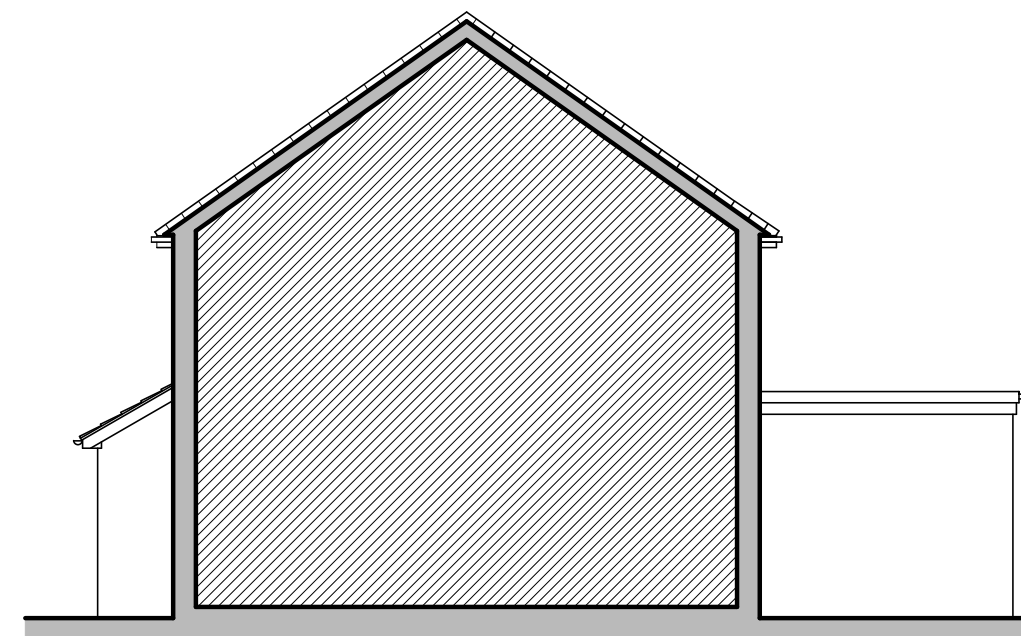

SOUTH (Side) ELEVATION
SCALE 1:100

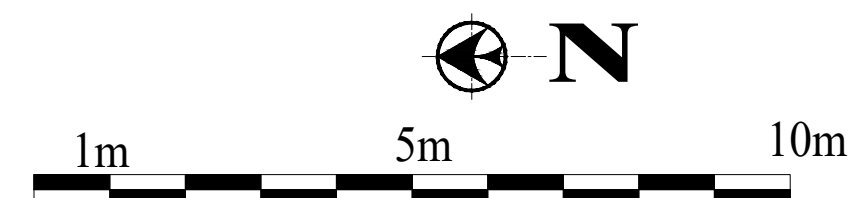

© MEKKARA Architectural Consultants - THIS DRAWING AND DESIGN
REMAINS THE COPYRIGHT AND INTELLECTUAL PROPERTY OF
MEKKARA Architectural Consultants. SHALL NOT BE COPIED OR
REPRODUCED IN ANY FORMAT WITHOUT APPROVAL.



Client
Mr. M. MANSOOR

Job Title
PROPOSED EXTENSION
5 FOXHAYS ROAD
READING, RG2 8ND

Drawing Title
EXISTING
FLOOR PLANS & ELEVATIONS

Scale
1:100 on A2
Date
JAN 2021
Drawn By
RMC

Job No	Drawing NO	Rev.
0121-02	110	-