



3G / 4G Antenna ID	Existing 3G Bearing
uA1	0°
uB1	120°
uC1	240°

NOTES:
1. ALL DIMENSIONS IN MM UNLESS OTHERWISE NOTED.

Master:	MBNL / EE / H3G:	Project:	ATAP	Purpose of Issue:	Planning	Issue:	E
M005	MBNL	ATAP	Planning	E	Revision / Upgrade Description: Design liability transferred from Beacon Communications Services to Implemental Ltd. - 12/05/2020. Drawings updated to H4a Config		
Date:	12/05/2020	Drawn:	D.Mercer	Checked:	R.Noel	Approved:	M.Pirrie
Master:	MBNL / EE / H3G:	Project:	ATAP	Purpose of Issue:	Planning	Issue:	D
M004	MBNL	ATAP	Planning	D	Revision / Upgrade Description: Code Compliance Amend		
Date:	28/06/2019	Drawn:	A.Ward	Checked:	T. Clifford	Approved:	M. Venner
Master:	MBNL / EE / H3G:	Project:	ATAP	Purpose of Issue:	Planning	Issue:	C
M003	MBNL	ATAP	Planning	C	Revision / Upgrade Description: H3G Tripod relocated to lower roof level, EE retained on upper roof (Sector C)		
Date:	11/04/2019	Drawn:	T. Clifford	Checked:	T. Clifford	Approved:	M. Venner
Master:	MBNL / EE / H3G:	Project:	ATAP	Purpose of Issue:	Planning	Issue:	B
M002	MBNL	ATAP	Planning	B	Revision / Upgrade Description: Change from stub tower to roof pod arrangements		
Date:	04/04/2019	Drawn:	A.Ward	Checked:	T. Clifford	Approved:	M. Venner
Master:	MBNL / EE / H3G:	Project:	ATAP	Purpose of Issue:	Planning	Issue:	A
M001	MBNL	ATAP	Planning	A	Revision / Upgrade Description: First Issue		
Date:	13/02/2019	Drawn:	A.Ward	Checked:	T. Clifford	Approved:	M.Venner



Hutchison 3G UK Limited
Star House, 20 Grenfell Road
Maidenhead, SL6 1EH
Tel: 01628 765 500
Fax: 01628 765 501

H3G Base Station Information line:
0845 6043000
Available 8am-8pm Monday to Friday



Hatfield Business Park
Hatfield
Hertfordshire
AL10 9BW

Tel: 01707 315000
Fax: 01707 319001



Mobile Broadband Network Limited
Sixth Floor, Thames Tower, Station Road, Reading, RG1 1LX

Design Consultant & Principal Contractor:



Site Name: THE GLOBE

Site ID: 987047

Address: THE GLOBE
12 PORTMAN ROAD
READING
BERKSHIRE
RG30 1EA


Title: 100 EXISTING SITE PLAN

Project: ATAP


Purpose of Issue: GENERAL ARRANGEMENT

EE Cell ID:	MBNL Cell ID:	3UK Cell ID:
51618	RDG018	RG4276

Master Drawing No: 987047_RDG018_51618_RG4276_M005 Issue: E

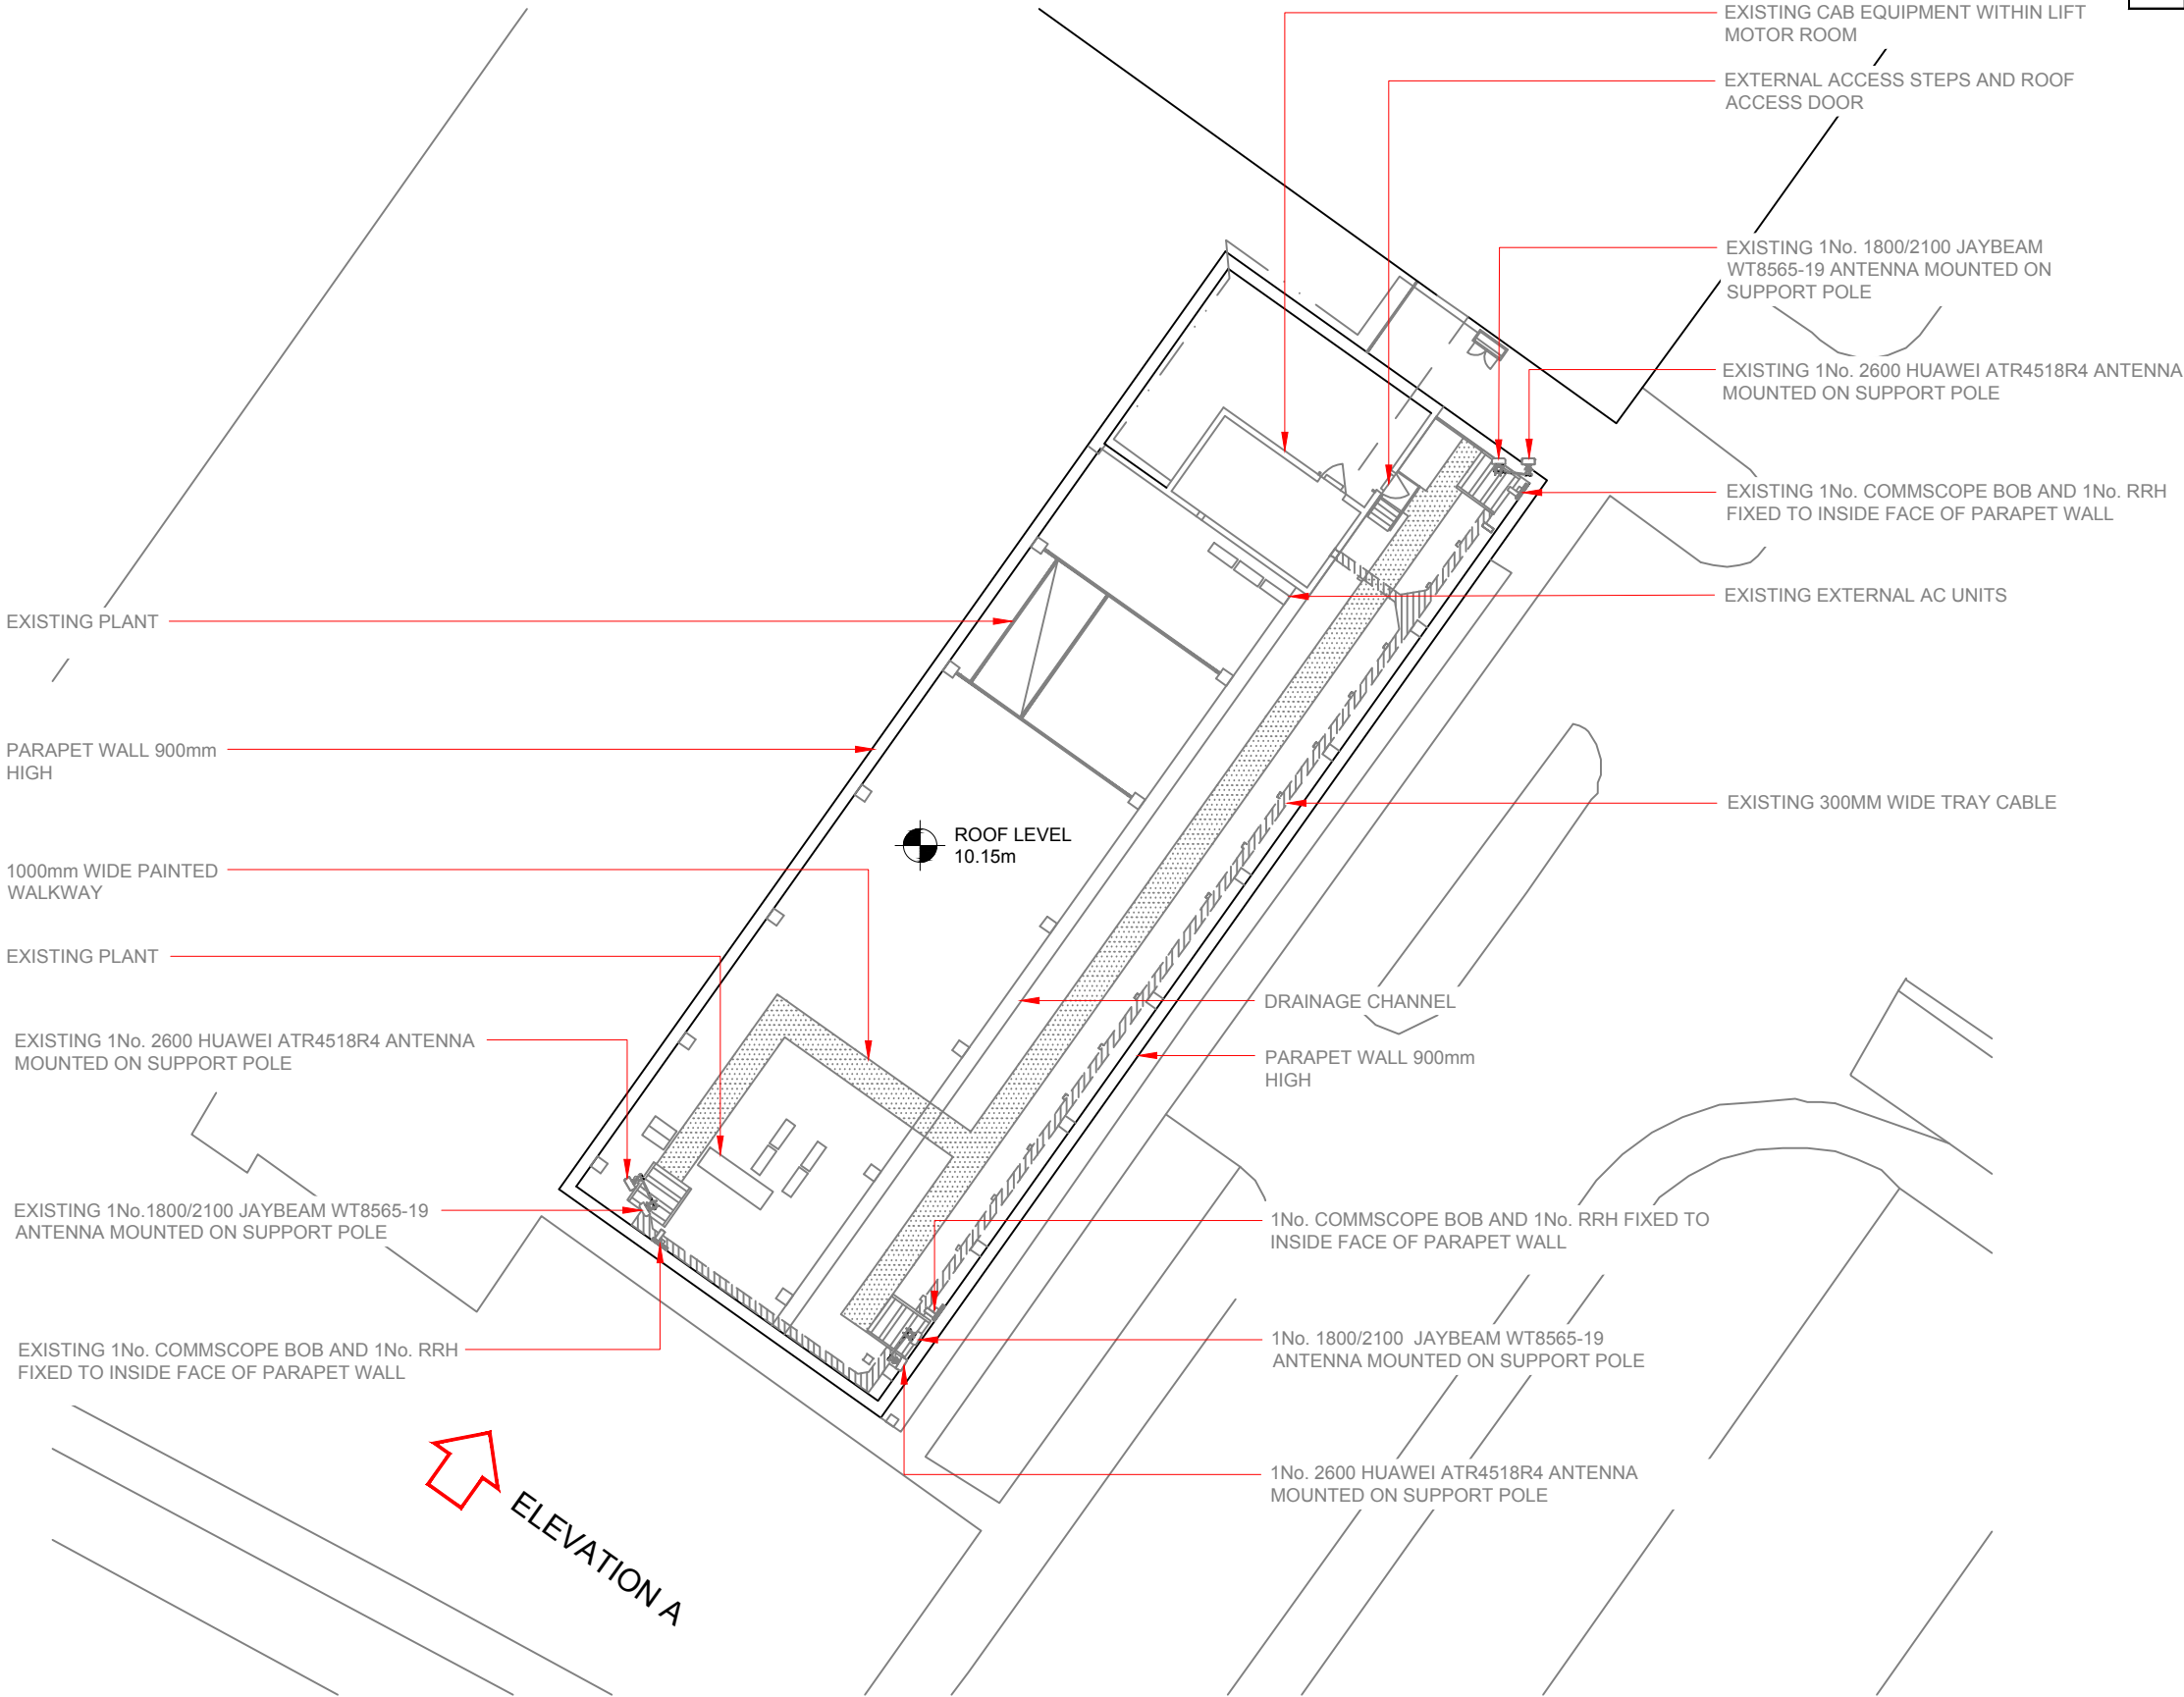

EXISTING SITE PLAN

 

100mm

50mm

10mm