

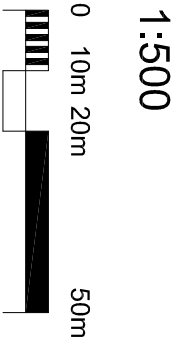


Notes

THIS DRAWING READ IN
CONJUNCTION WITH :

 

1:1250

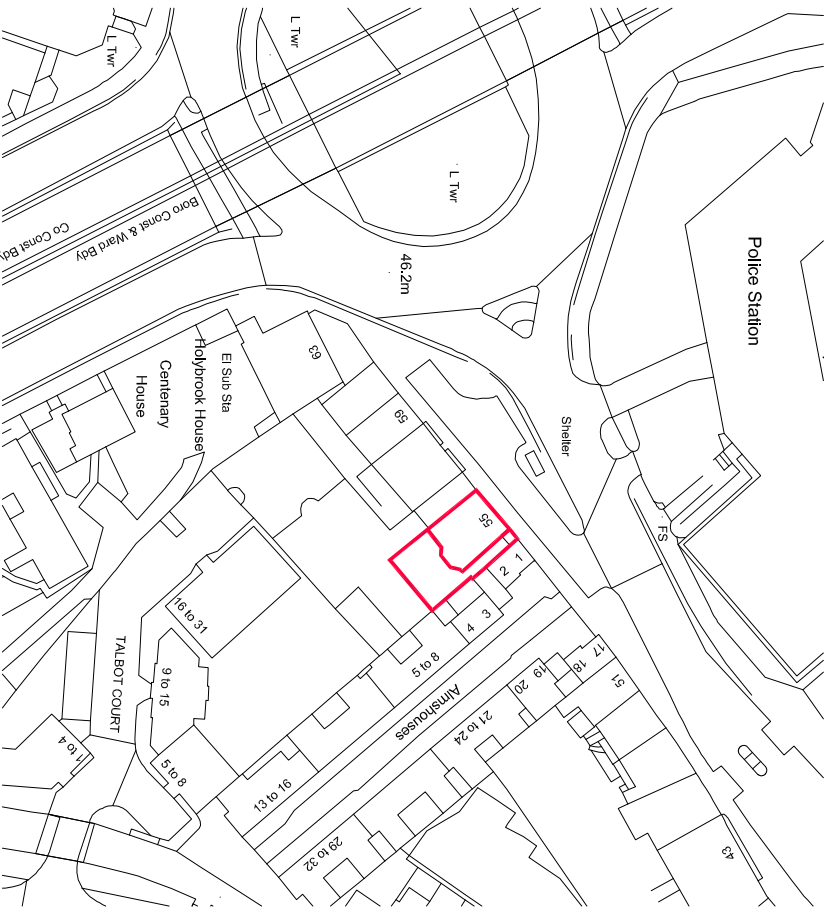

Ordnance Survey, (c) Crown Copyright 2020. All rights reserved. Licence number 100022432

Location Plan

Scale 1:1250 @ A3



Site Plan

Scale 1:1500 @ A3

Rev	Description	Date	Dr by	App by
original by		date created		approved by
TE		21.09.20		-



AHR Building Consultancy Ltd
8th Floor
Clifton Heights
Triangle West
Bristol
BS8 1EJ
United Kingdom
T +44(0)117 9299146
F +44(0)117 9297457
E info@ahr-global.com
www.ahr-global.com

client
FirstPort Retirement Property Services

project
Talbot House, Reading

drawing
Site & Location Plan

project number		scale
2020.00022.035		As Shown @A3
drawing number	rev	issue status
101	-	Planning

This drawing is to be read in conjunction with all related drawings.
All dimensions must be checked and verified on site before
commencing any work or producing shop drawings. The originator
should be notified immediately of any discrepancy.
This drawing is copyright and remains the property of AHR.