




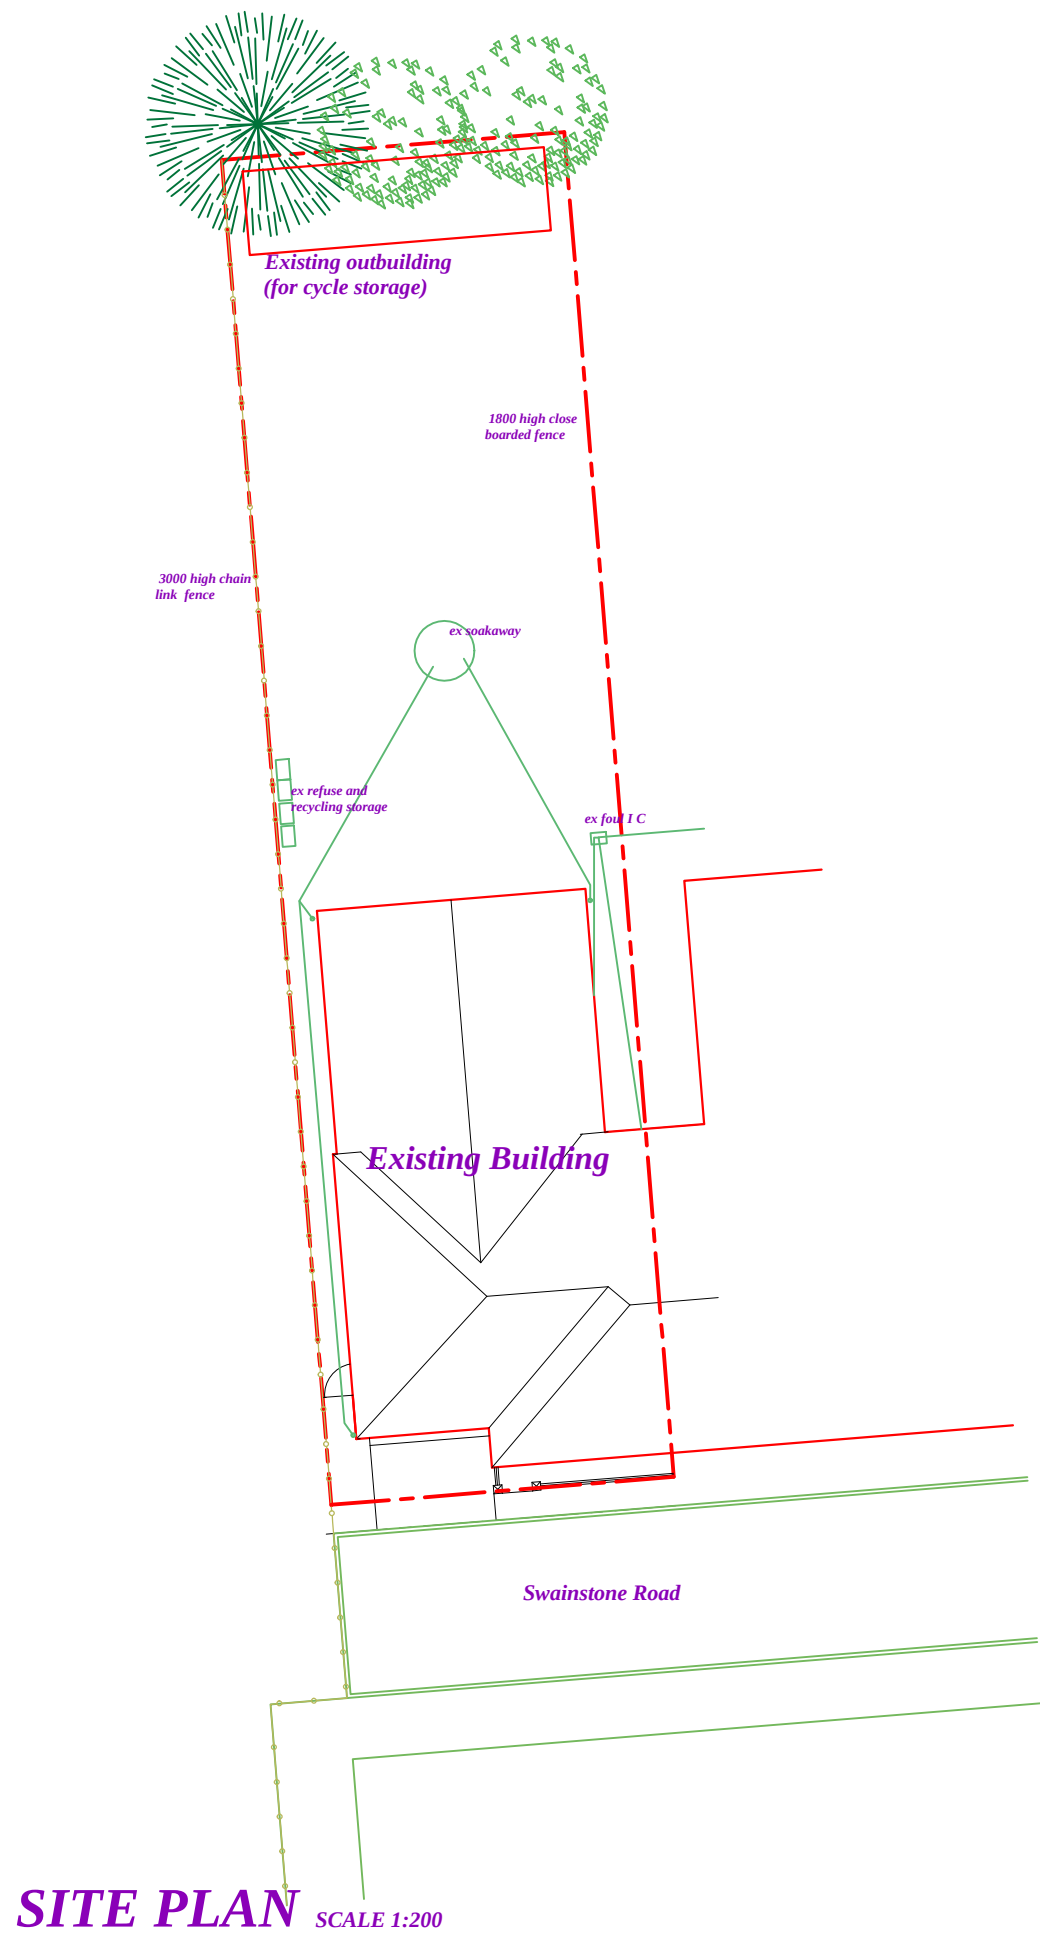

SITE PLAN SCALE 1:200

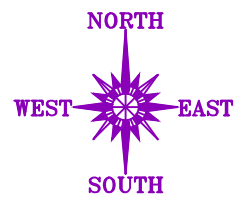

A3 size paper . Drawn at 1:200 scale. Print at 1:1 scale.

 

LOCATION PLAN SCALE 1:1250

Project
69 SWAINSTONE ROAD, READING, BERKSHIRE.
Drawing
EXISTING SITE & LOCATION PLANS

Date NOVEMBER 2015 Scale 1:200 Drawing No **D1239-01**

Colin Dawson Associates
Architectural Design and Building Surveying

Malvern House,
1 Malvern Way
Twyford Reading Berkshire RG10 9PY

01189343322
cdadesign@ntlworld.com