


- No. Note
- 1 All dimensions to be verified on site by GENERAL CONTRACTOR prior to any work, setting out or shop drawings being prepared.
 - 2 © copyright SAUNDERS BOSTON LIMITED. All rights reserved. This drawing remains the property of SAUNDERS BOSTON LIMITED at all times and may not be reproduced or copied in whole or in part without their prior written consent.
 - 3 This drawing and related specifications are for use only in the stated location.
 - 4 This drawing is to be read in conjunction with all other Consultants drawings and specifications.
 - 5 Drainage has not been surveyed and any/all pipe locations and below ground drainage runs are indicative.
 - 6 It is assumed that all works will be carried out by a competent contractor who will be working, where appropriate, to an approved method statement.

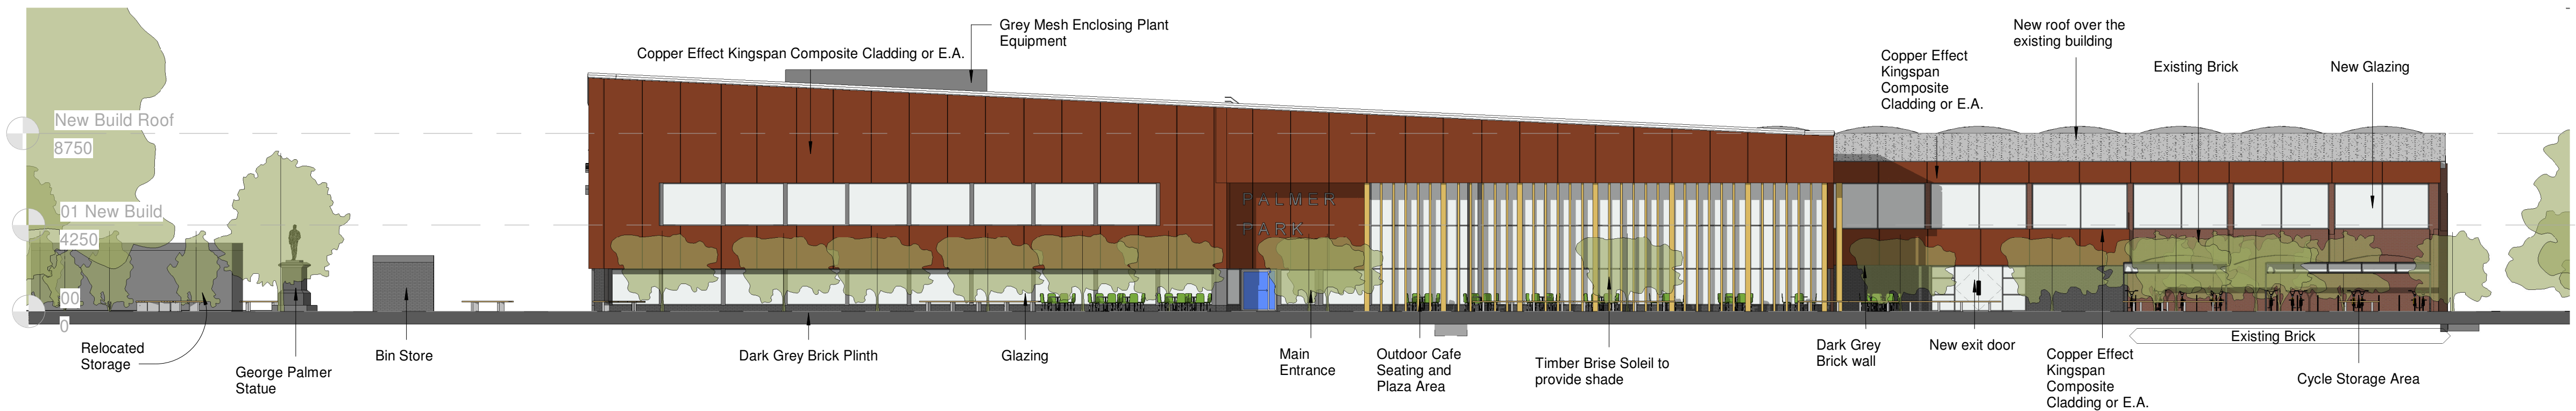

Scale 1:200
0 2 4 6 10m

The existing drawing has been indicatively drawn up and it's not based on survey drawings


Proposed South-West Elevation

1 : 200

PRECEDENTS




COPPER EFFECT COMPOSITE CLADDING

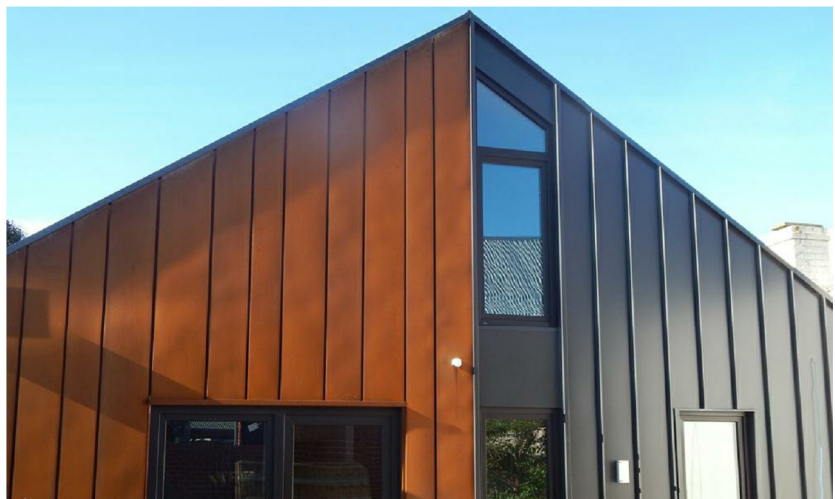

TIMBER BRISE SOLEIL




DARK GREY BRICK

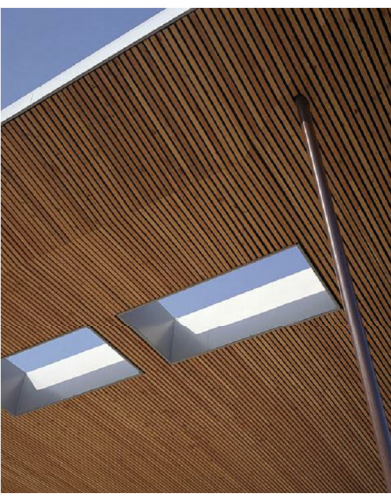

TIMBER CANOPY

WINDOWS: DARK GREY PPC ALUMINIUM
DOORS: DARK GREY PPC ALUMINIUM
CURTAIN WALLING: DARK GREY PPC ALUMINIUM
LOUVRES: DARK GREY PPC ALUMINIUM

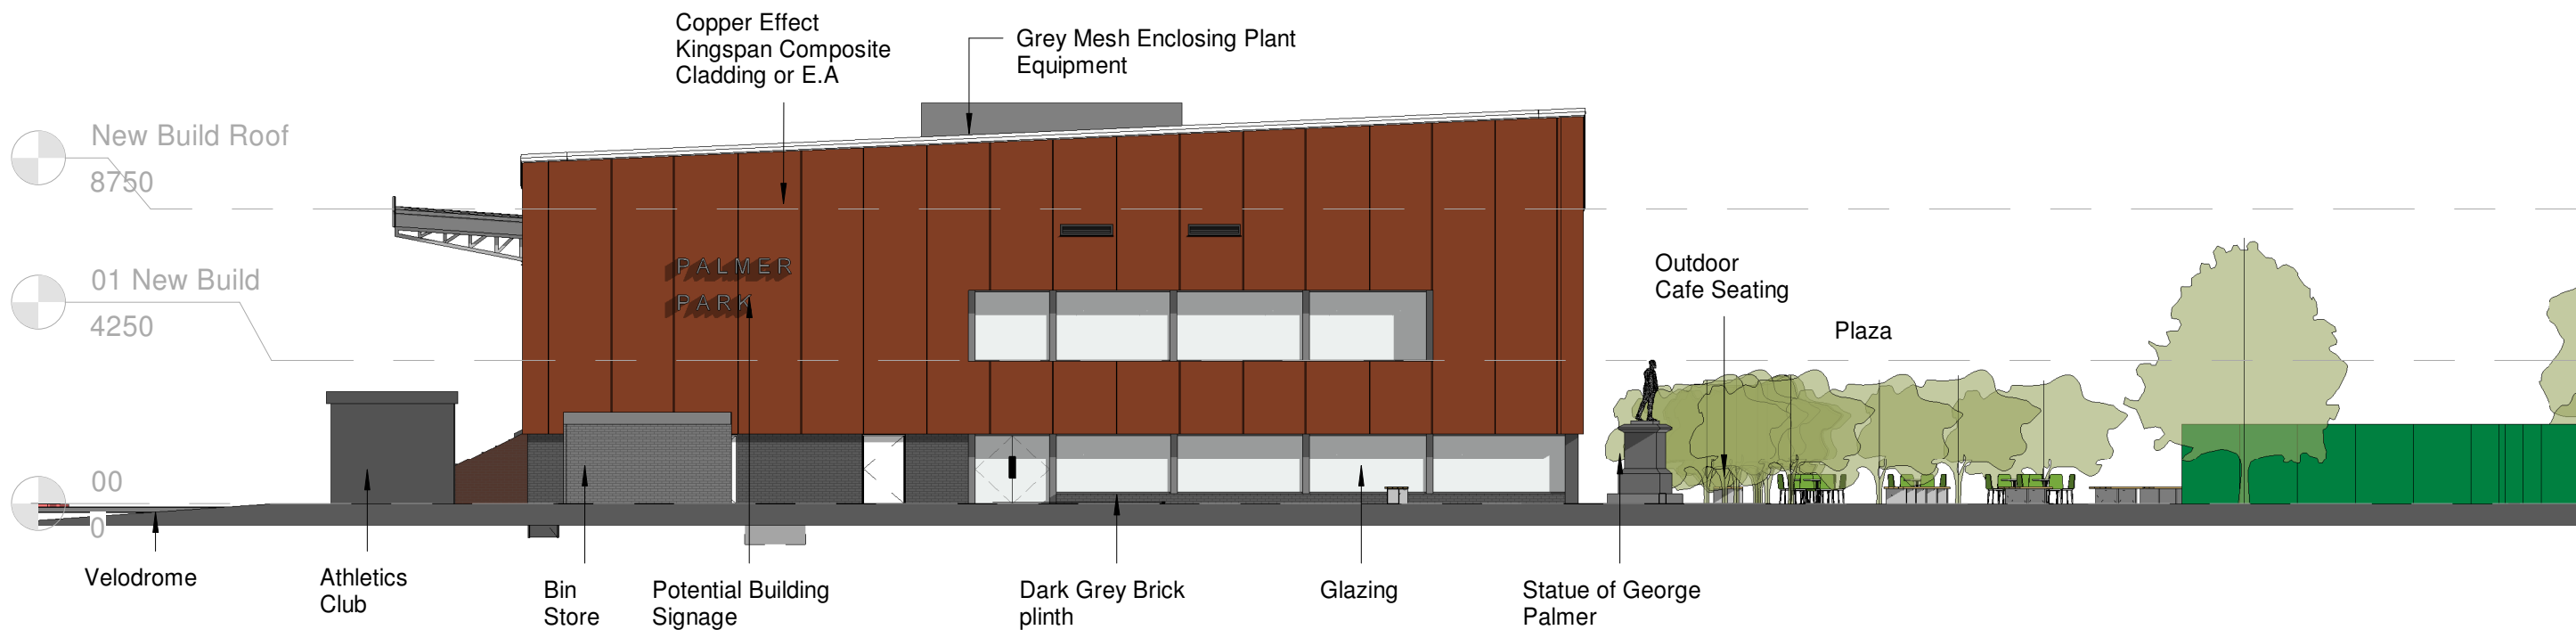

Proposed North-West Elevation

1 : 200



**Saunders
Boston
Architects**

Eastern Gate House, 119 Newmarket Road,
Cambridge CB5 8HA
T:01223 367133
office@saundersboston.co.uk

The Generator, The Gallery, King's Wharf
The Quay, Exeter EX2 4AN
T:01392 348627
www.saundersboston.co.uk

PLANNING

SBA Project Code
1789

Drawn
TZ

Checked
CW

Date
29/03/19

Suitability
Code
S2

Scale
1 : 200 @A1

project originator zone level type role number
1789-SBA-PP-ZZ -A-2004

Revision
P2

P2 Issued for Planning 19/03/21 CW TZ
P1 Issued for Comment 15/03/21 CW TZ
No Revision Date Chk Auth

Client
GLL
Job
Reading Palmer Park Sport Centre
Drawing
Proposed South-West and North-West Elevations