




- Key:
- Existing vehicular route
 - Existing pedestrian route
 - Application Development Area
 - Applicant Ownership Boundaries

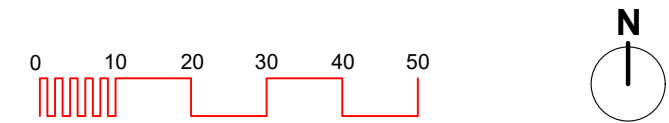

rev	description	date	by
P1	planning issue	02.10.19	mc
P2	scale amended to 1:1250	10.10.19	mjc
P3	revised planning issue with red and blue lines updated	22.08.20	wo

Notes

1 This drawing is © copyright Hampshire County Council 2012. No unauthorised reproduction permitted. All rights reserved.

2 No dimensions are to be scaled from this drawing

3 This map is reproduced from Ordnance Survey material with the permission of Ordnance Survey on behalf of the controller of Her Majesty's Stationery Office © Crown Copyright. Unauthorised reproduction infringes Crown Copyright and may lead to prosecution or civil proceedings. (100019186), (2012)

Planning Issue

 Hampshire County Council				HCC Property Services, Castle Avenue, Winchester SO23 8UJ tel: (01962) 847801		 Property Services	
PROJECT E03700 Phoenix College - Conversion of Hamilton Road Children's Centre to SEN School				SHEET CONTENTS Location Plan			
SCALE 1:1250 @ A1 1:2500 @ A3		DATE 10.10.19		DRAWN. WN		CHKD. MJC	
DRAWING No. E03700-A-1000				REVISION P3			
FILE REF. E03700-A-7100 Existing Site Plan							