



Copyright in design and this drawing is the property of Resi.

Reproduction in whole or in part is forbidden without written sanction of Resi.

All dimensions to be cross-checked on site prior to completing a Building Regulations package, structural engineering, the party wall process and construction.

Print to scale (as actual size)

NOTES

CAD drawings provided by client. Resi Ltd cannot be responsible for any discrepancies or inaccuracies with client provided existing information, which may affect setting out, the planning application and/or construction

Revision

Rev	Notes	Date
-	Planning Issue	27/05/2020

KEY

	Boundary lines
	Proposed walls
	Existing walls
	Existing removed
	Proposed rooflight
	Proposed beam
	Proposed drainage
	1.8m head height
	1.5m head height

JOB TITLE

Proposed ground floor wraparound / first floor side extensions, floor plan redesign and all associated works at 33 Blenheim Road

STATUS

Planning

DRAWING TITLE

Block Plans

CLIENT

Fiona Graham

SCALE

1:200 at A3

DATE

May 2020


DRAWN

JC


CHECKED

RM

DRAWING NO. B24465 - 401 - 01

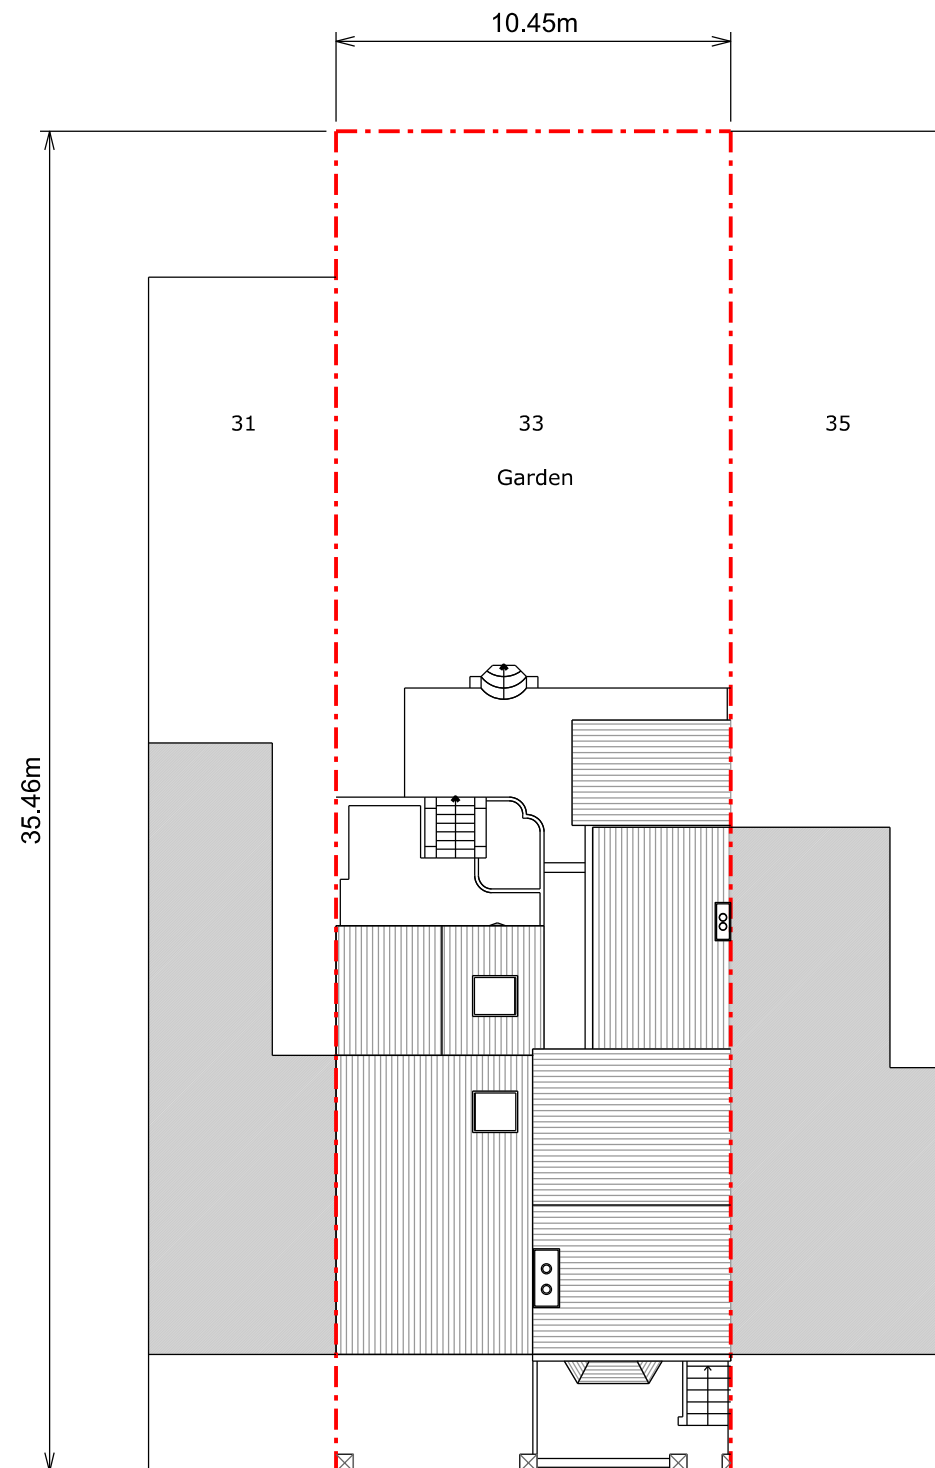

Existing Block Plan

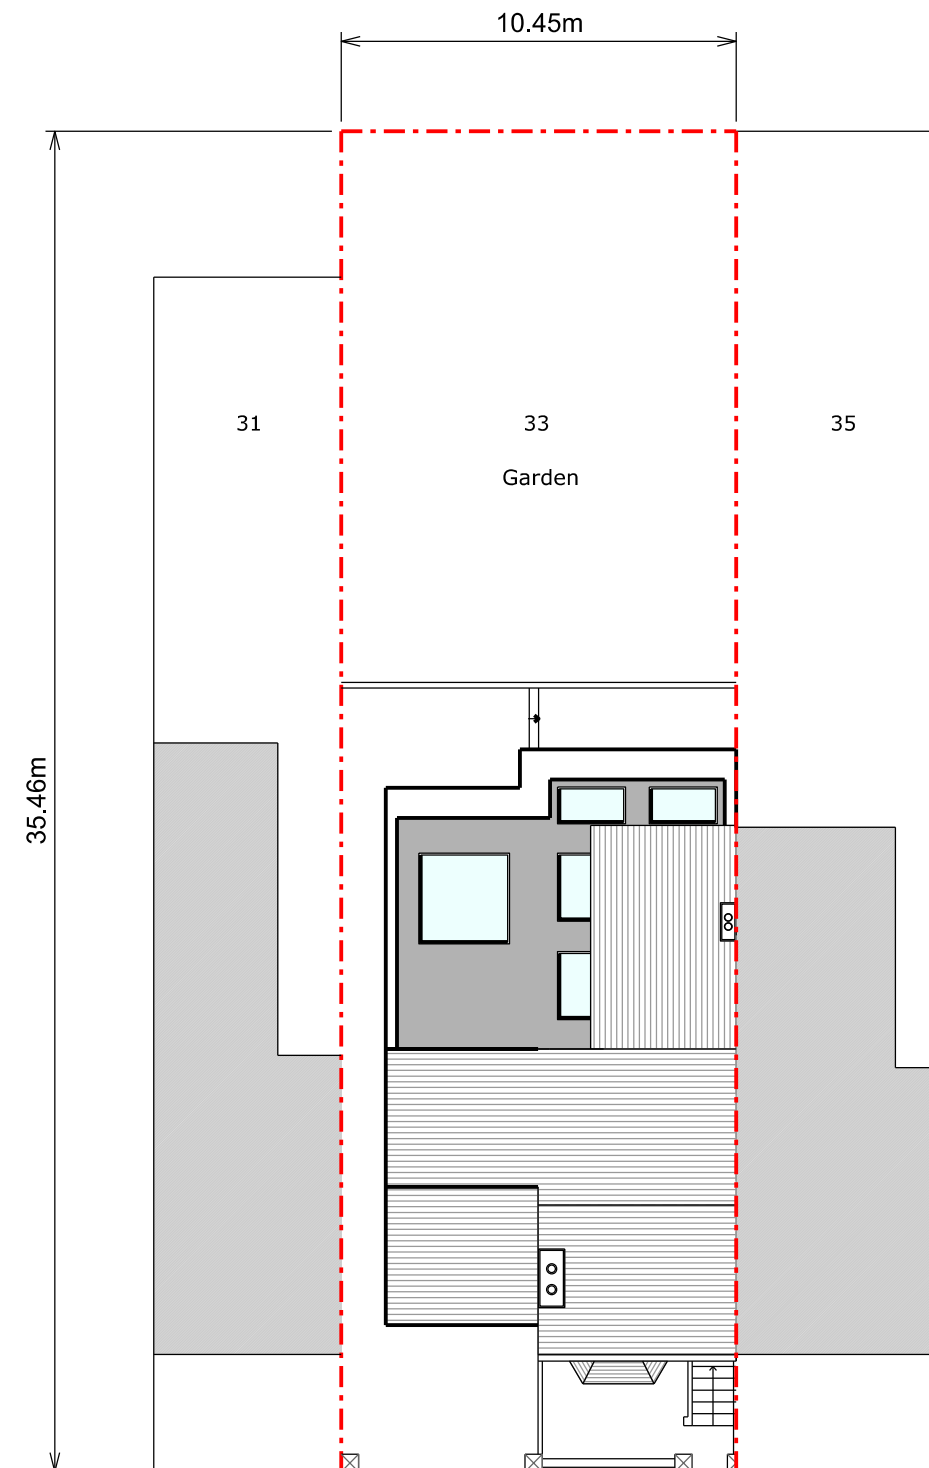

Proposed Block Plan

